

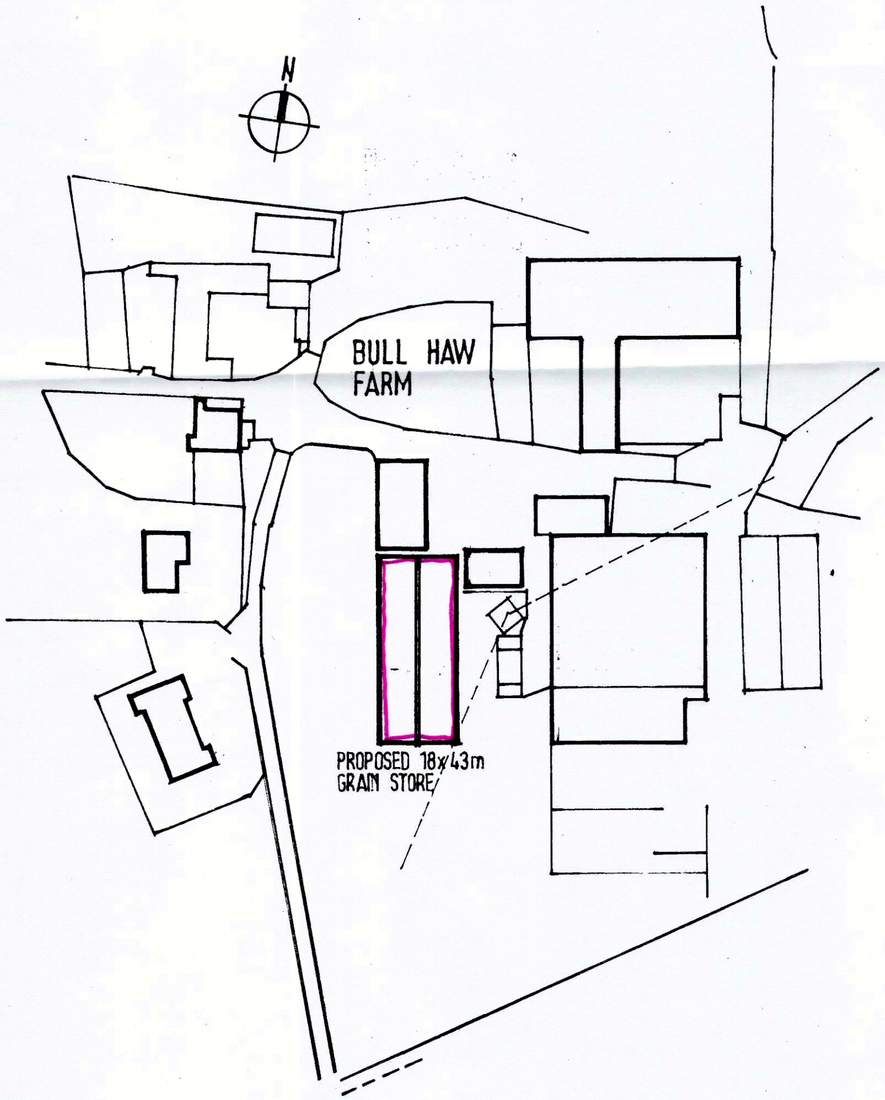


LOCATION PLAN 1:1000

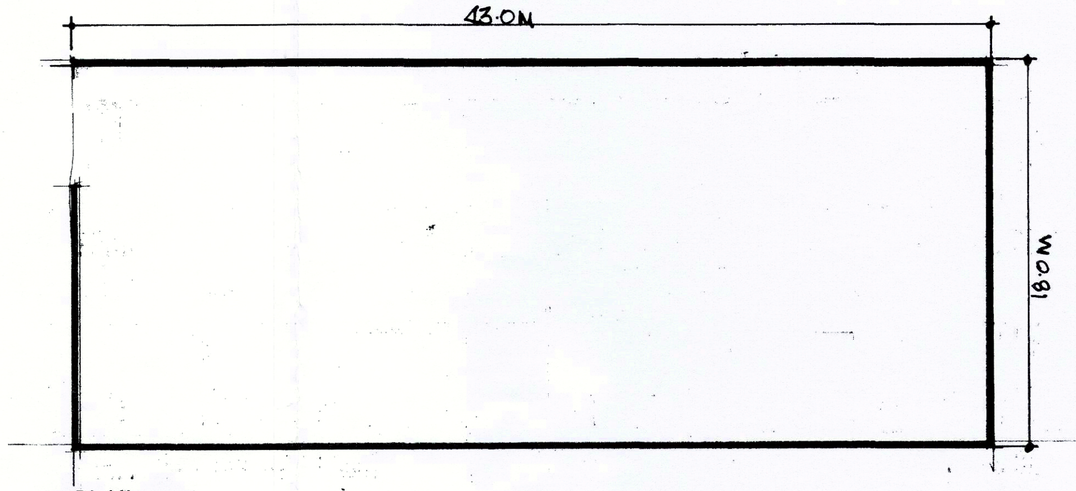

PLAN

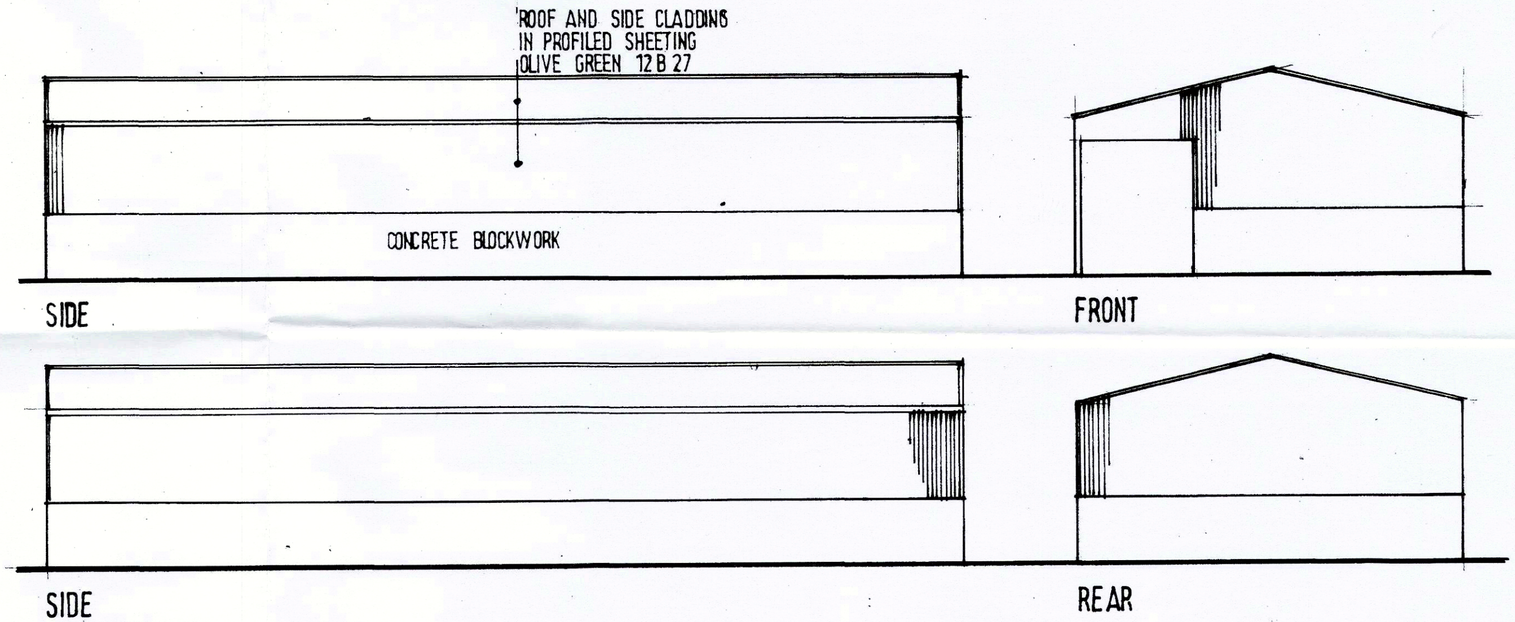

SIDE

FRONT

SIDE

REAR

SIDE
GRAIN STORE
ELEVATIONS 1:200

MR P PENROSE

BULL HAW FARM
SILKSTONE
BARNSLEY
S75 4NJ

PROPOSED AGRICULTURAL BUILDINGS

B D S
BUILDING DESIGN SERVICES
15 HUNTERS AVE BARNSLEY
TEL 01226 733224

DWG NO Y/2/1