



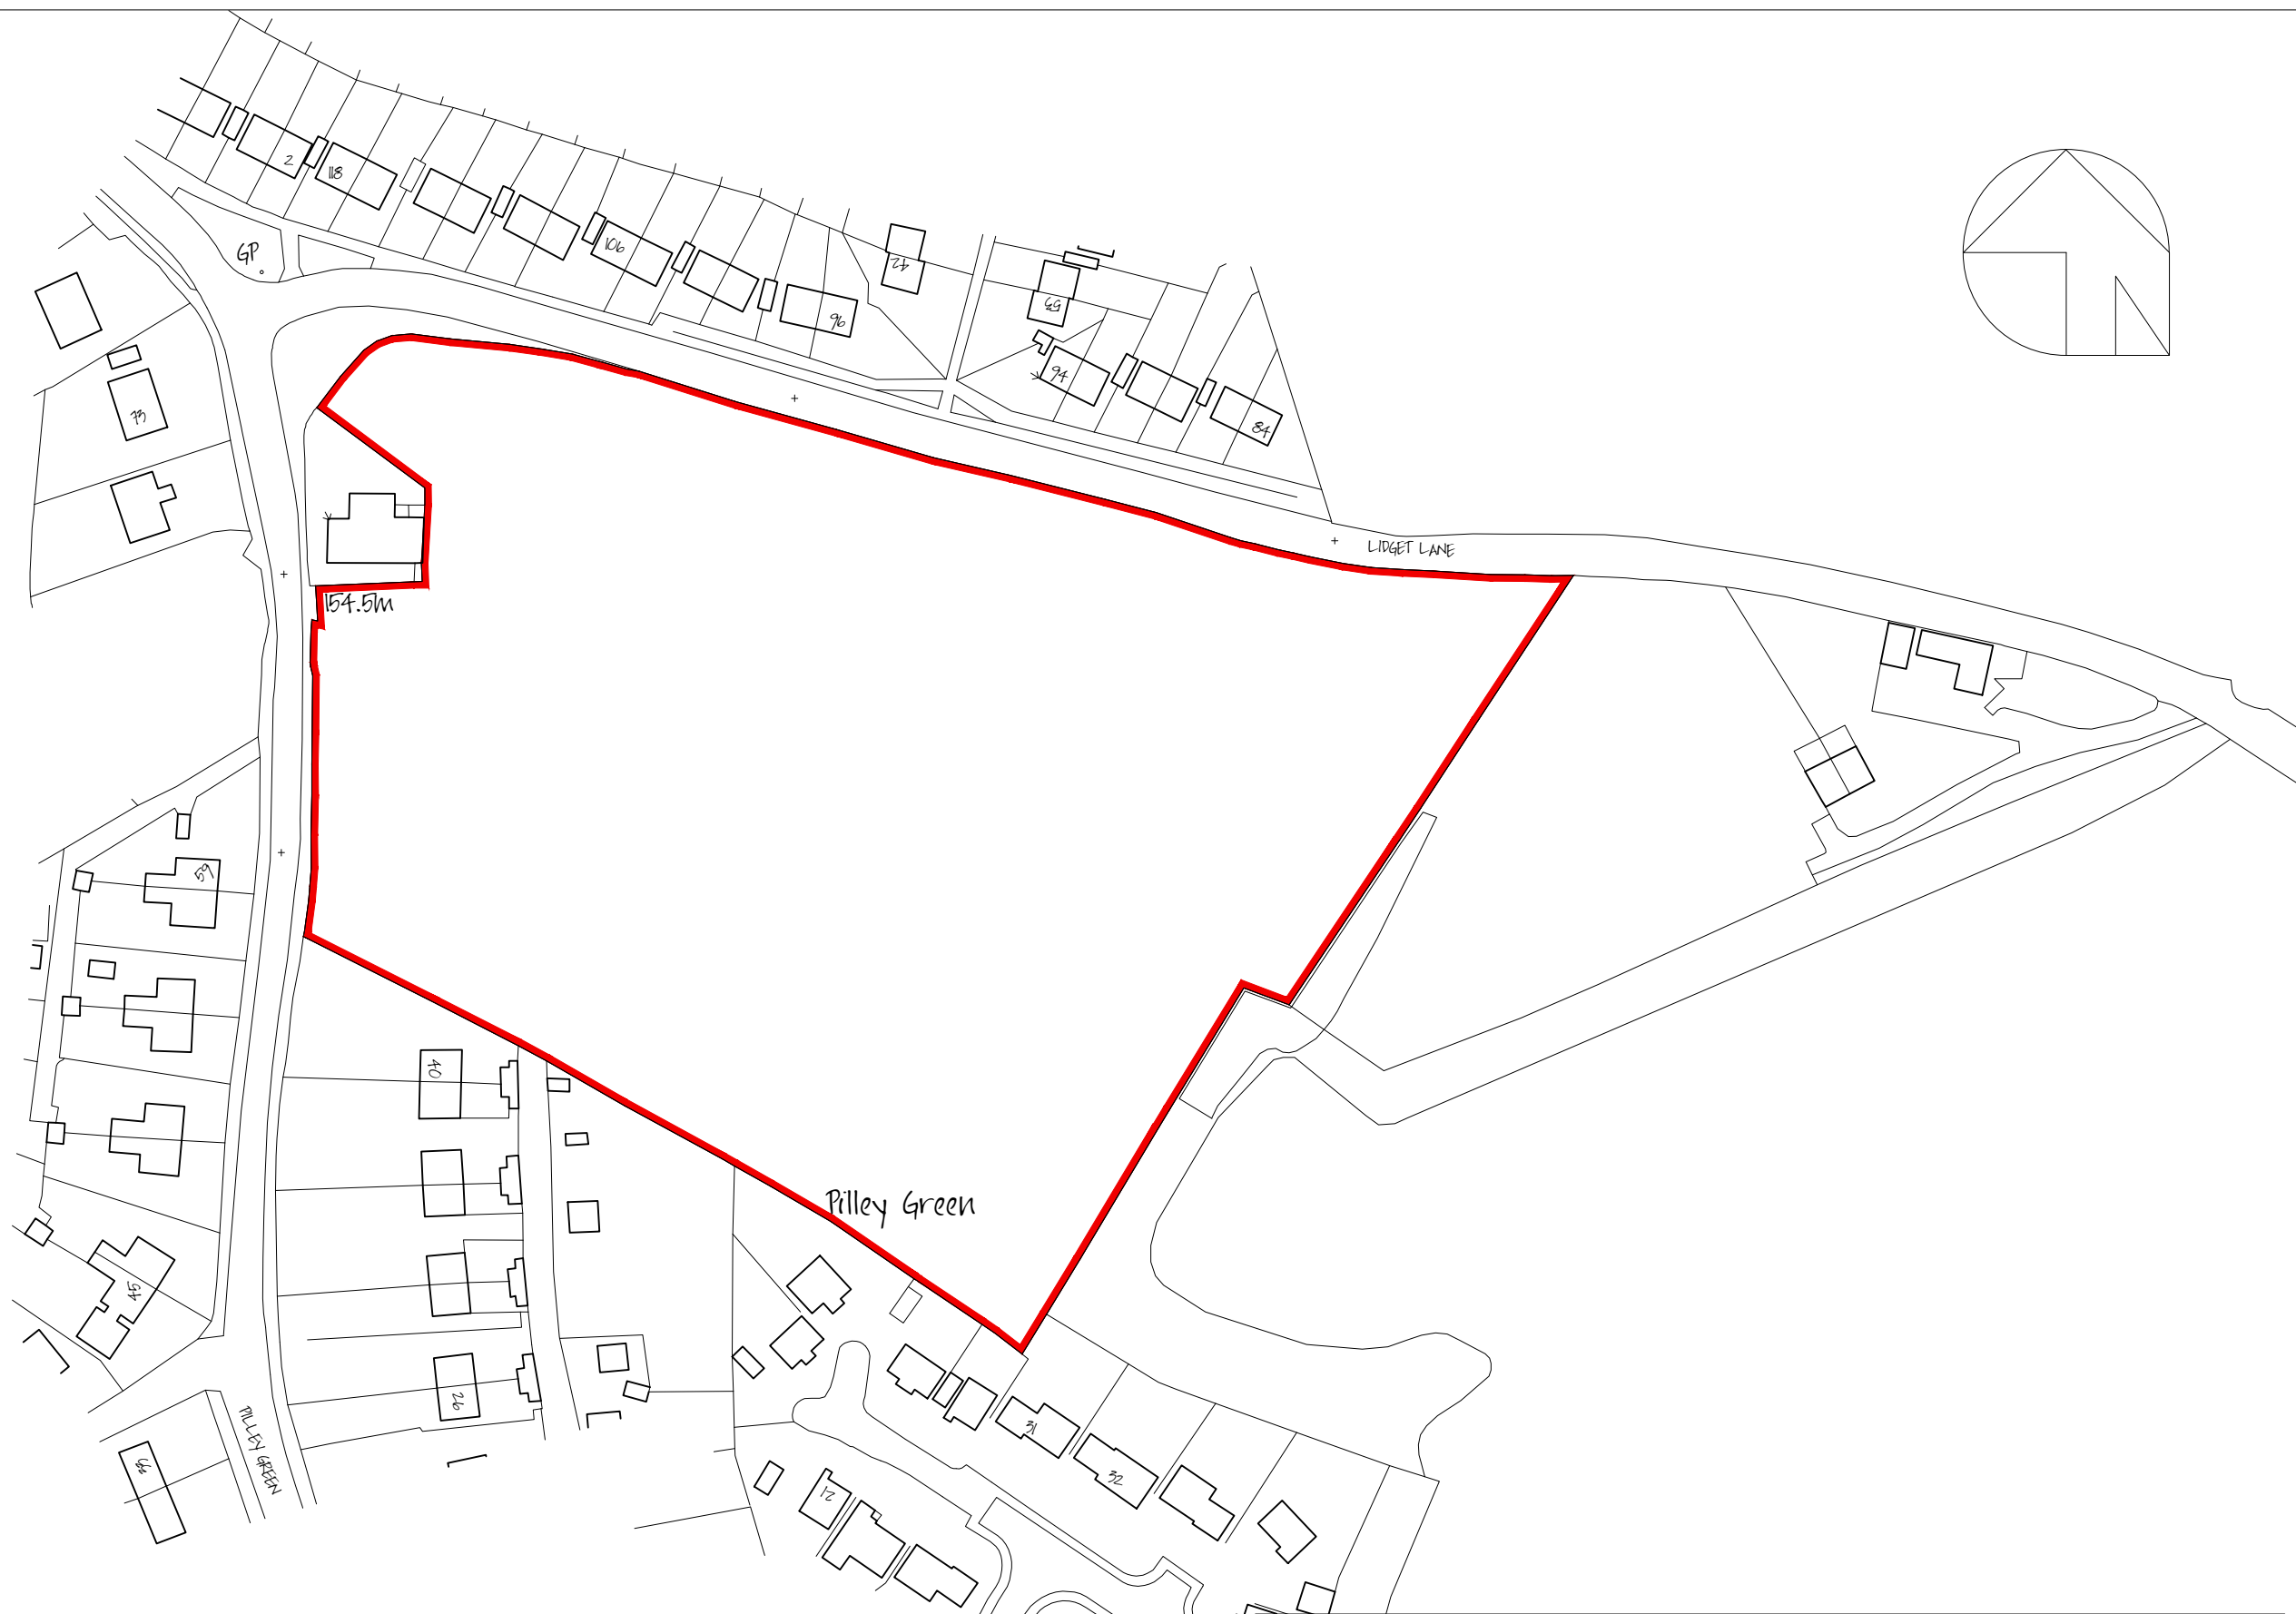

Ordnance Survey Crown Copyright. All rights reserved. Licence number 100020449

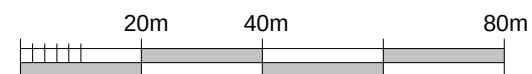

1:1250 on A3

Client the Wortley Group

Job proposed residential development
Lidget Lane, Pilley

Title Location Plan

Scale 1:1250 on A3

Date July 2013

Dwg No 13/092-01

MPJ DESIGN ASSOCIATES Ltd
4 CHURCH STREET
BARLBOROUGH
CHESTERFIELD, S43 4EP

tele: 01246 819259
mob: 07841 353141
martynpjones@btinternet.com

