



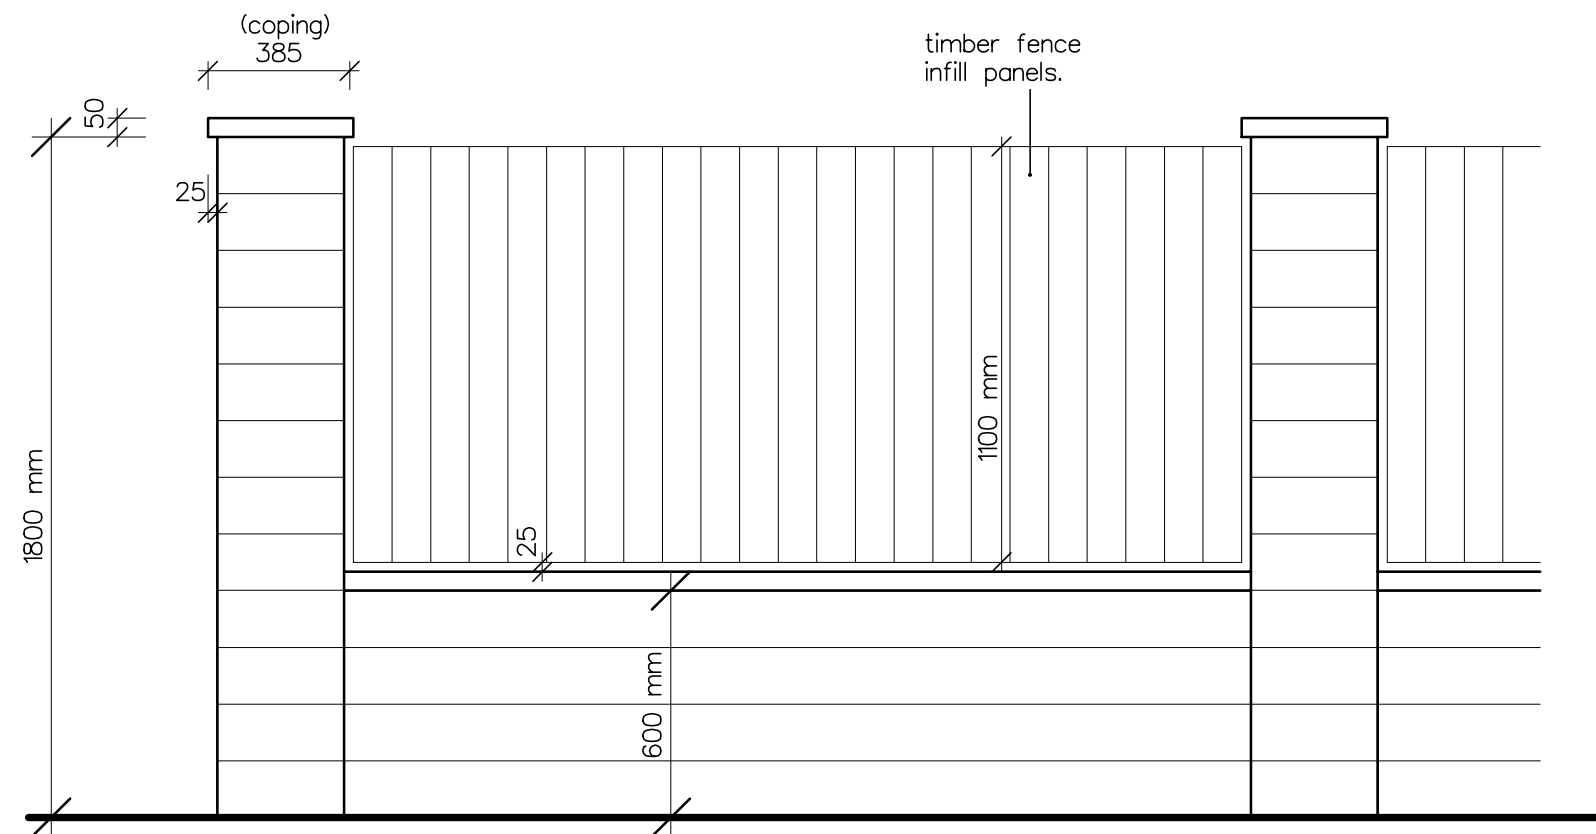

ELEVATION.

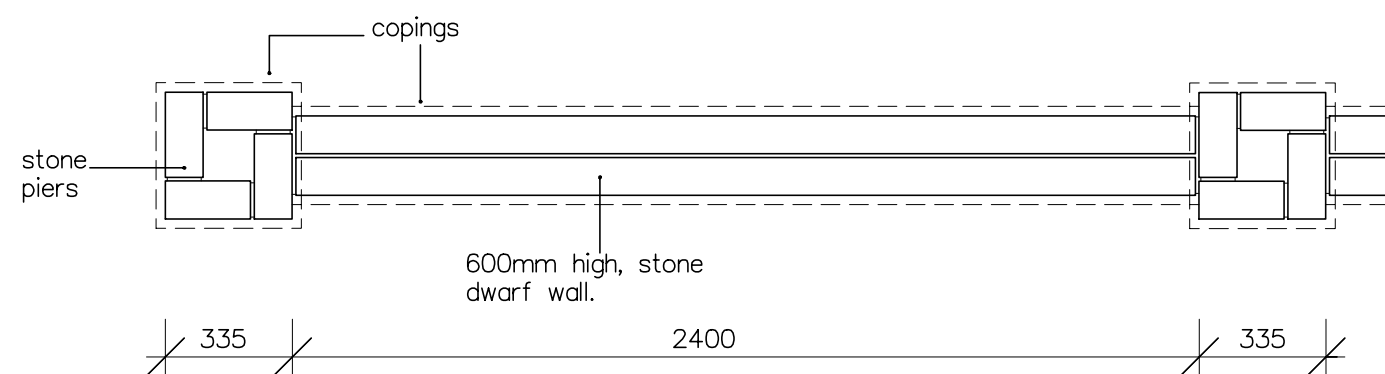

PLAN.

Arncliffe

ARNCLIFFE HOMES LIMITED

Arncliffe House, Bramley Grange,

Thorner, Leeds LS14 3DW.

Tel: 0113 237 5900 Fax: 0113 265 4458

**Proposed Residential
Development**

HALIFAX ROAD,
THURGOLAND.

FENCE & PILLAR DETAIL.

SCALE 1:20 @ A3.

DATE 24/06/2021 DRAWN

DRG. No. 292/FP/1

REV.