Only PDF/ DWF Issues of this drawing are controlled. All other formats (eg. DWG AutoCAD FILES) are UN-controlled and are used at your own risk.

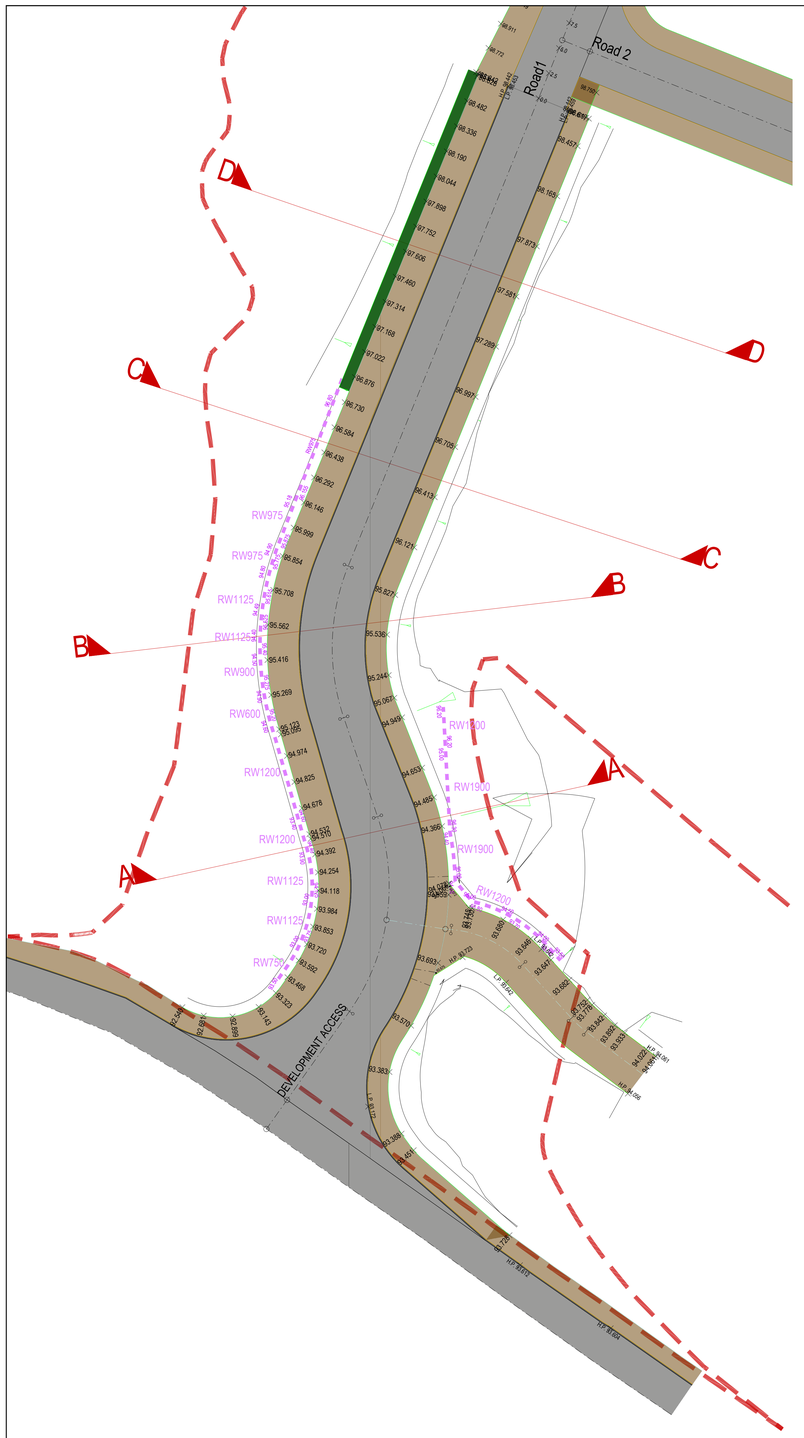

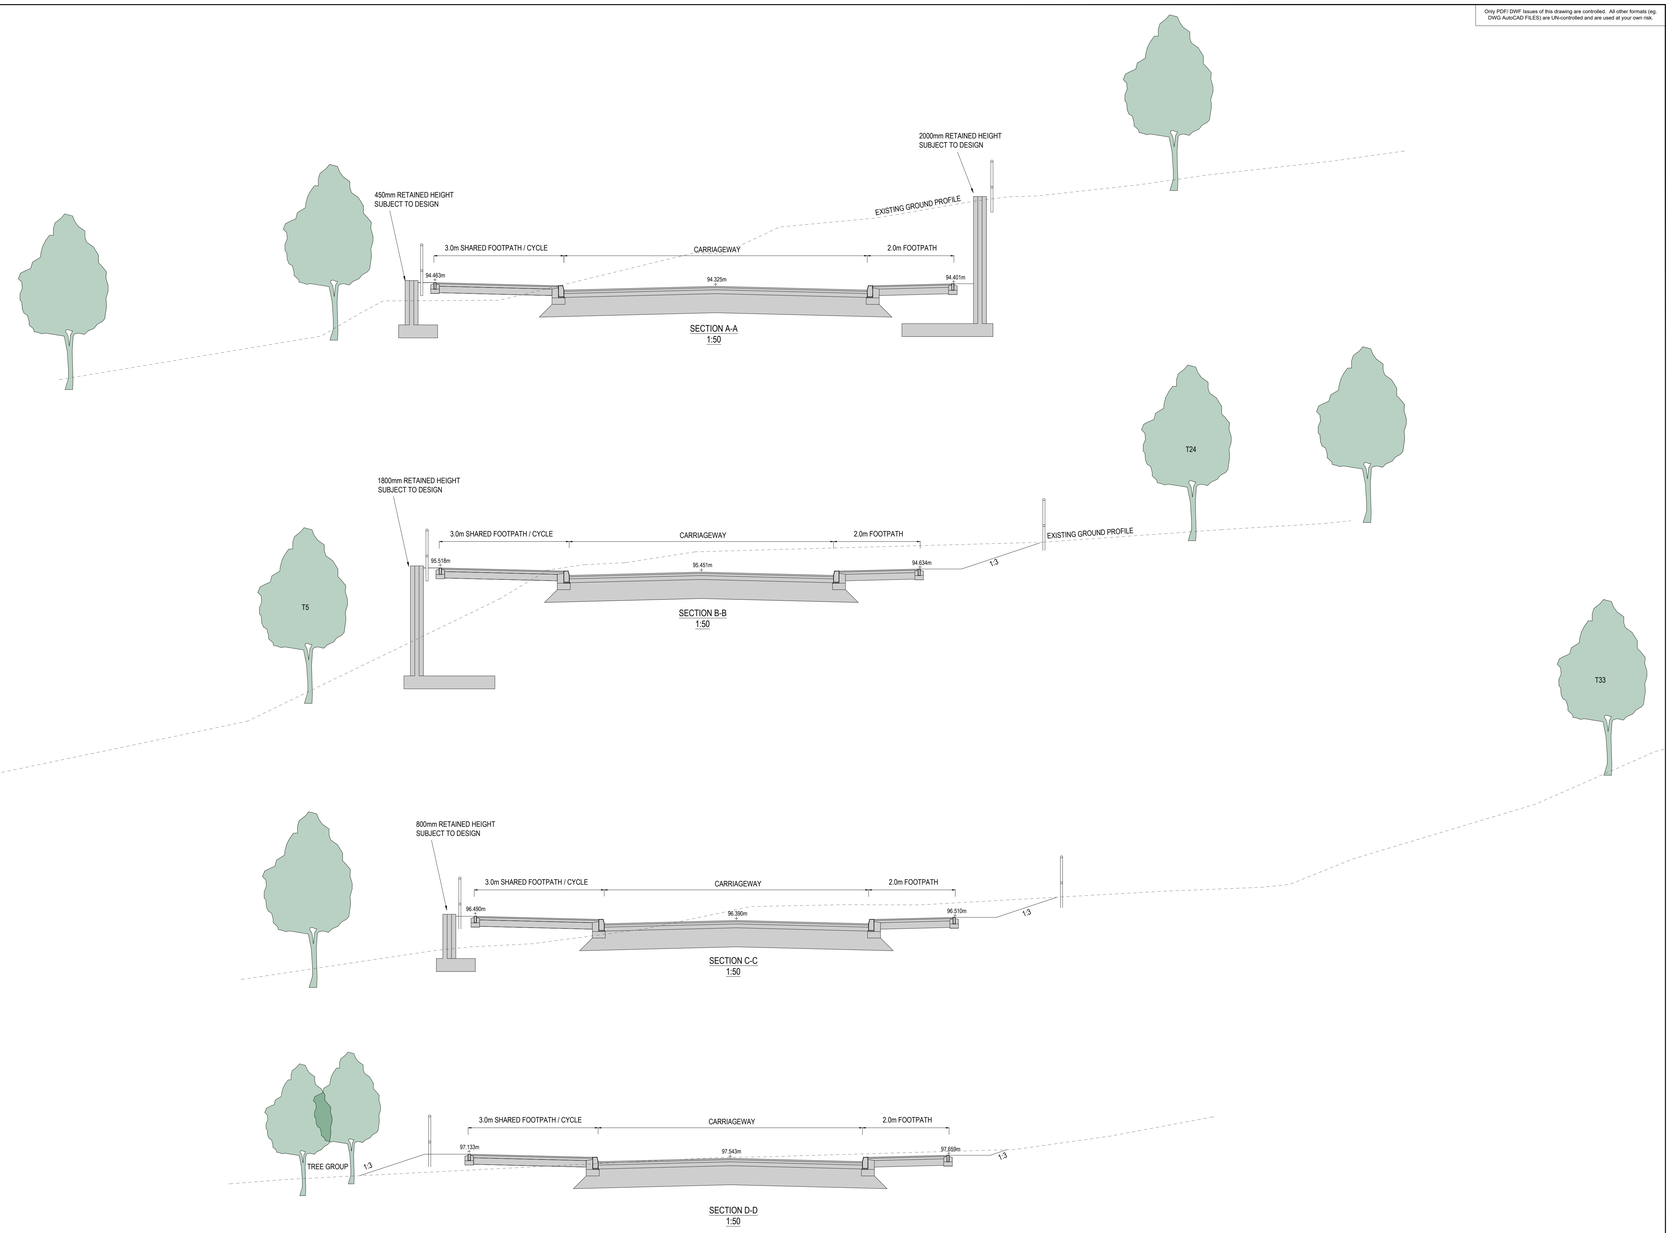

0 1.25 2.5 m
1:50

0 12.5 25 m
1:500

Rev	Date	Revision Details	Drawn	Checked
P04	16.07.24	LEVELS ADDED	ND	
P03	14.05.24	RED LINE ADDED	ND	
P02	09.05.24	SCALE BAR ADDED	ND	
P01	25.04.24	FIRST ISSUE	ND	

© This drawing is the property of Queensberry Design Limited and the information can only be reproduced with their prior permission.

QUEENSBERRY DESIGN
CIVIL, STRUCTURAL, ARCHITECTURAL & GEOTECHNICAL CONSULTANTS
QUEENSBERRY DESIGN YORKSHIRE LTD
SUITE 12A, BROOKFIELD COURT, SELBY ROAD,
LEEDS, LS25 1NB
T: 0191 460 6060
www.queensberrydesign.co.uk

Client
KEEPMOAT

Project
KERESFORTH ROAD
DODWORTH
BARNSLEY

Title
PROPOSED SITE ACCESS
CONSTRUCTION SECTIONS
SHEET 1

Drawn	Checked	Date
ND		24.04.2024

Drawing Number
0010-QD-XX-S-DR-C-00-01

Drawing Status	Scale	Rev
INFORMATION	1:500/100 - A0	P04