
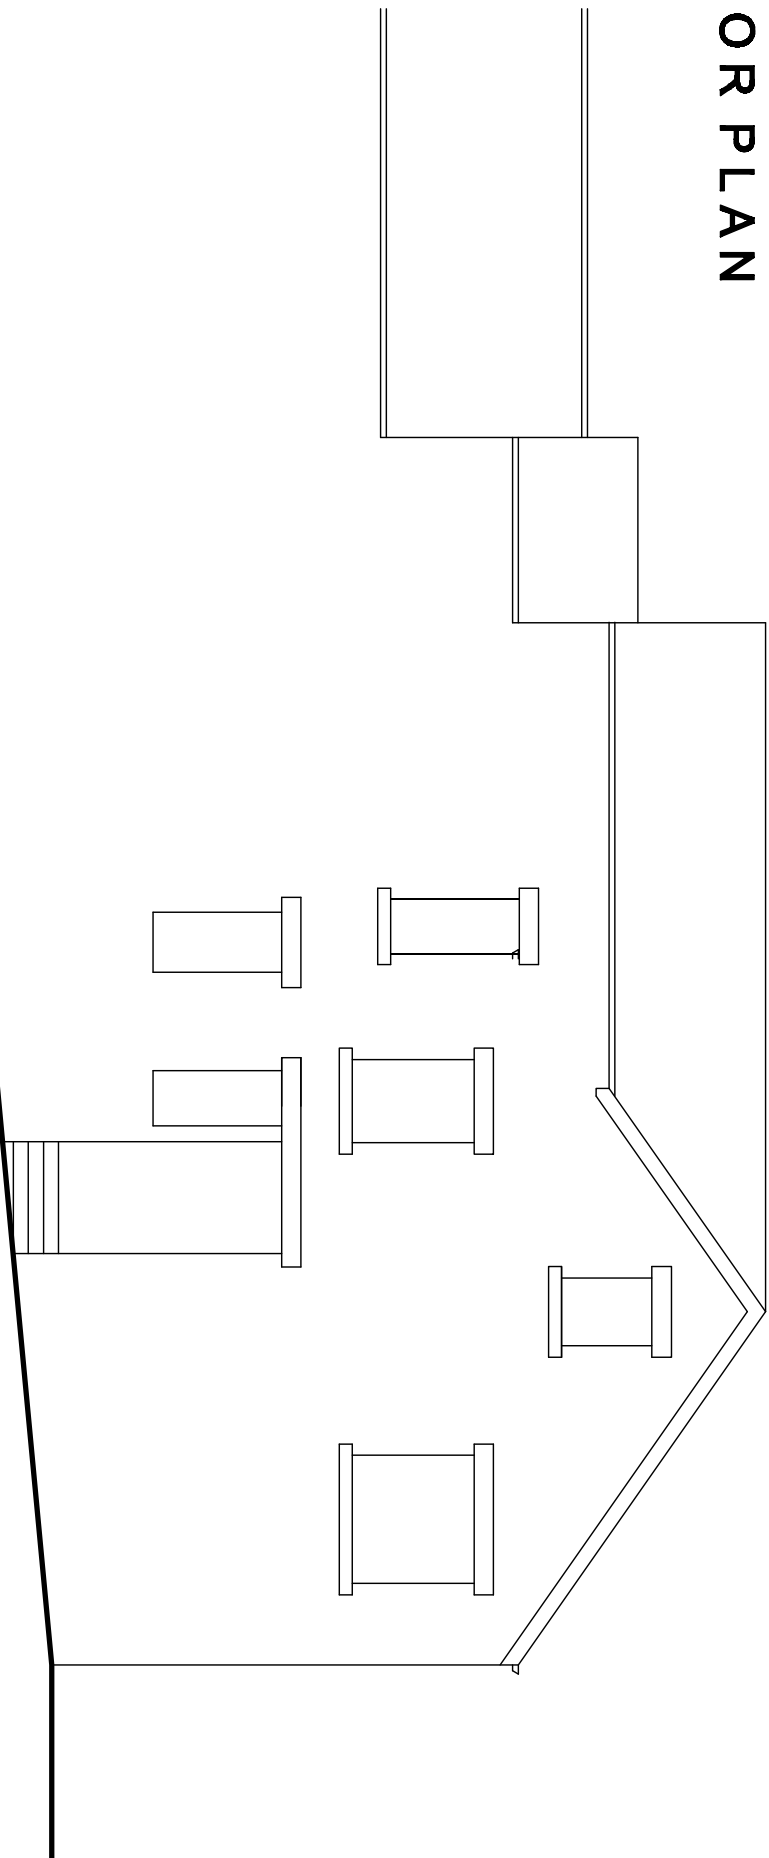
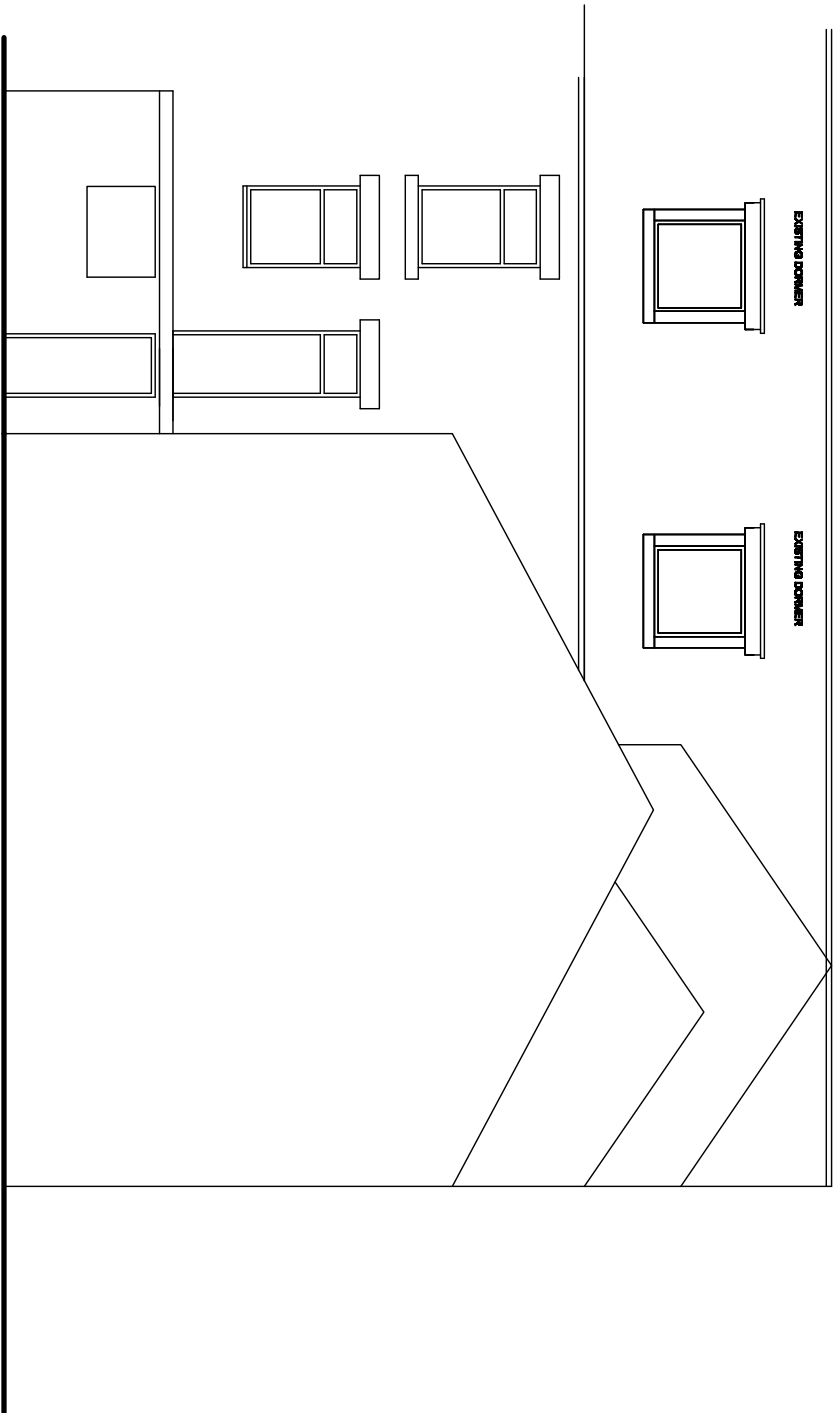
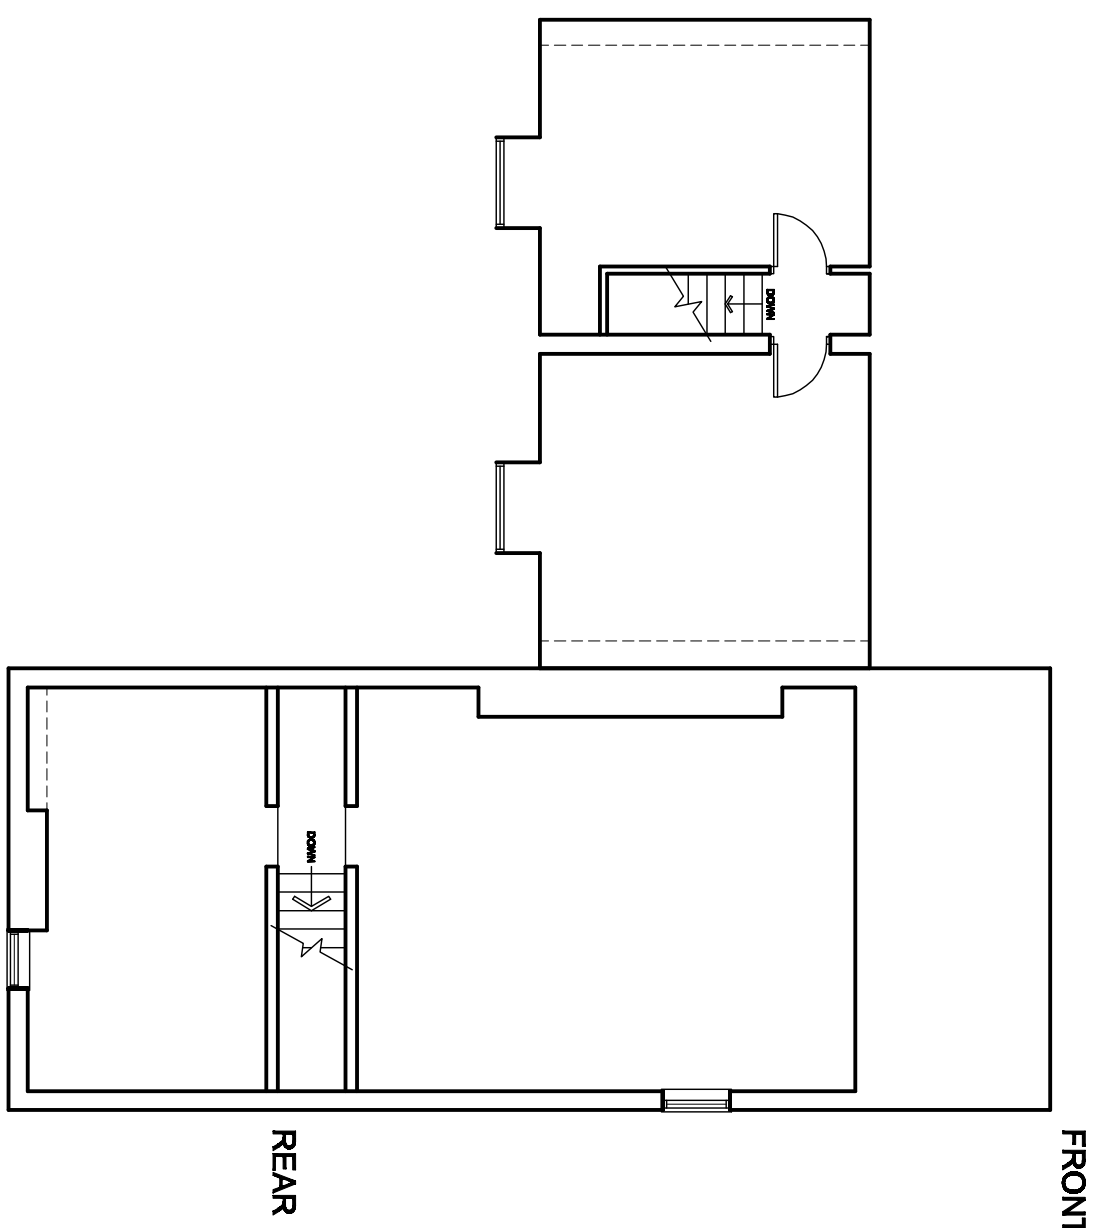
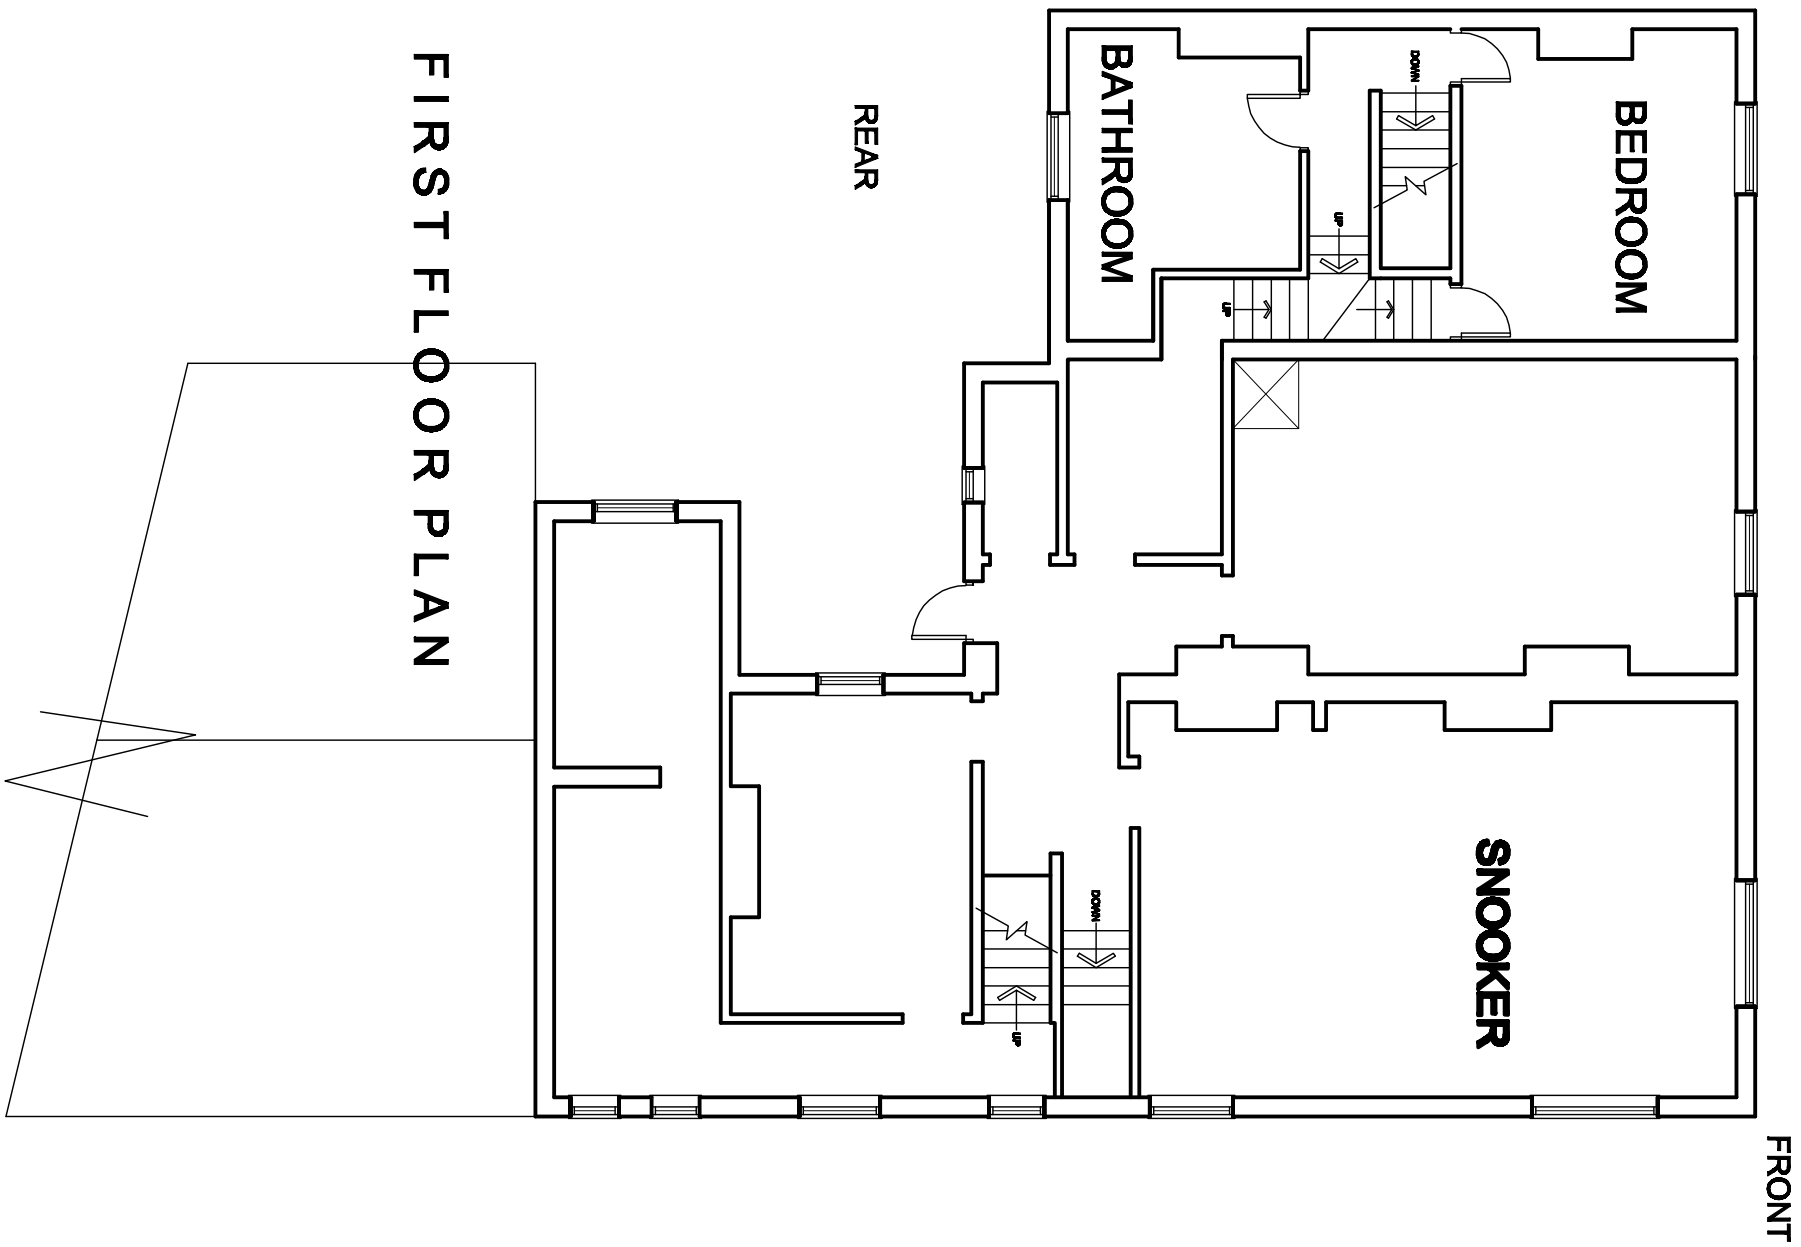
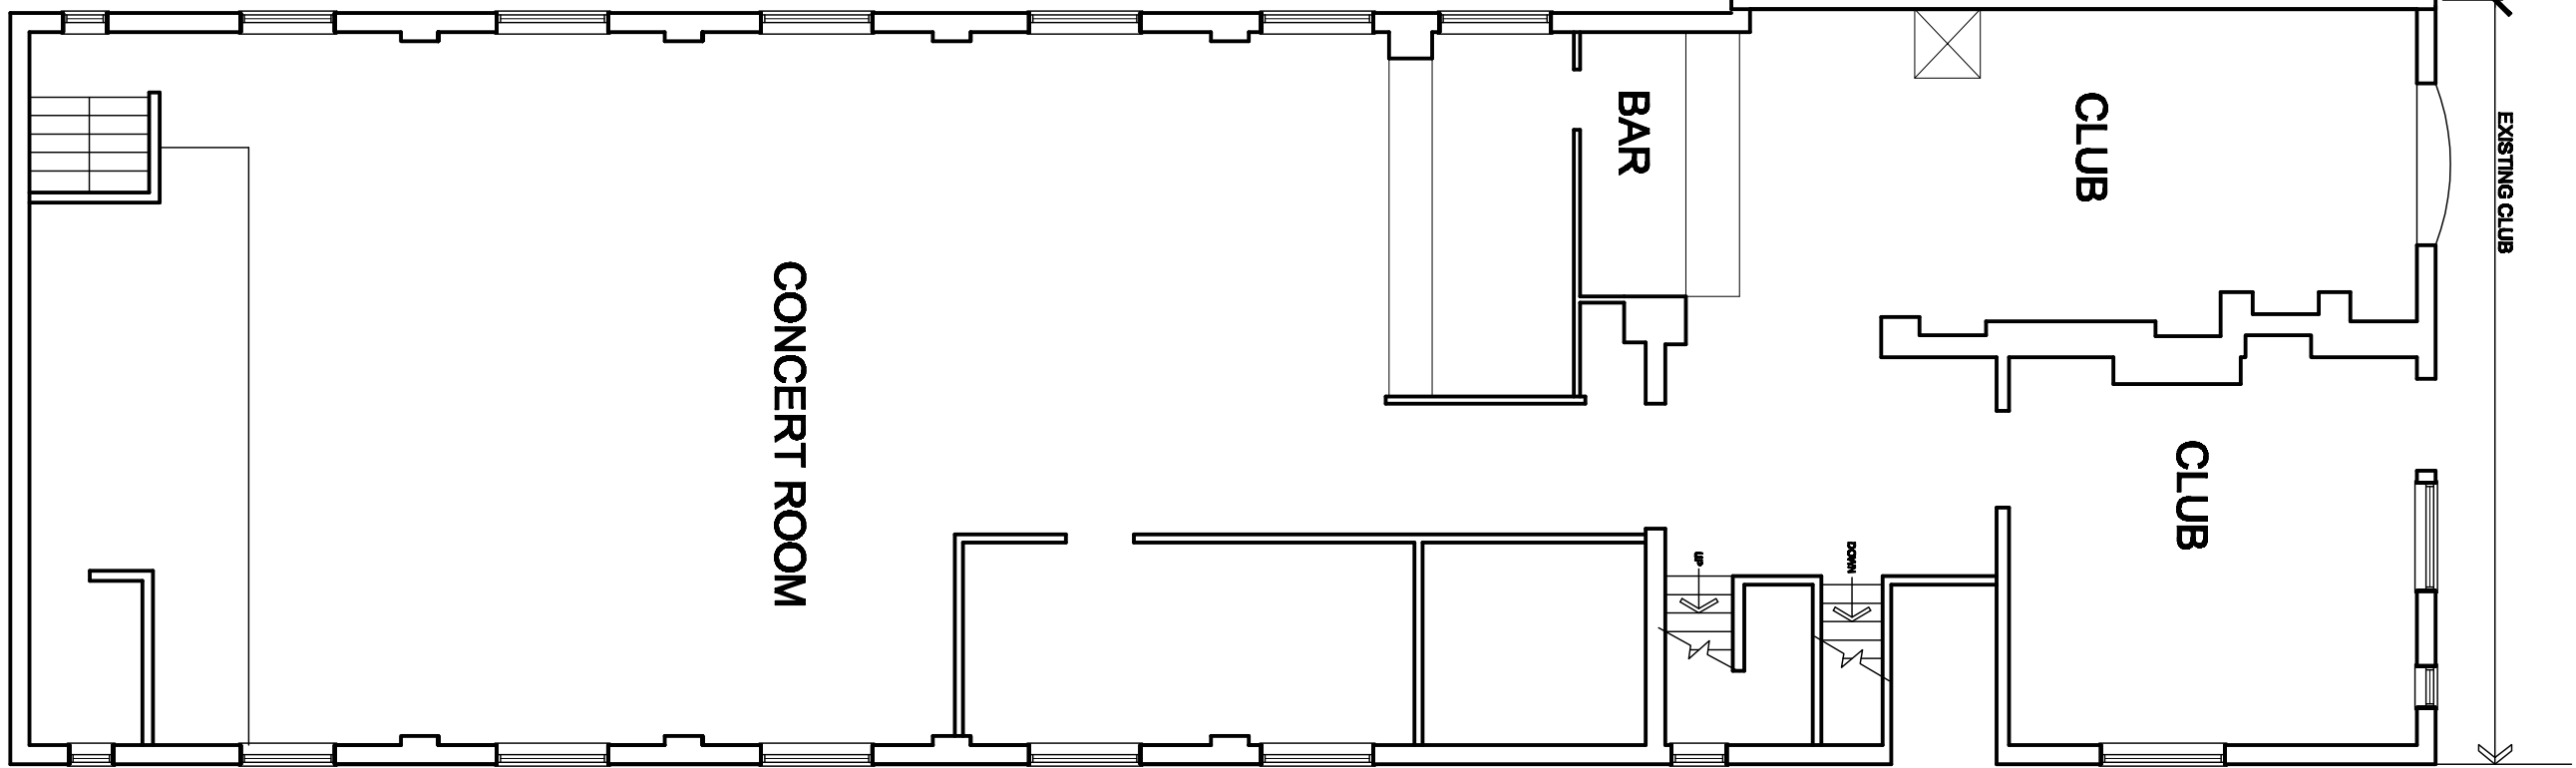


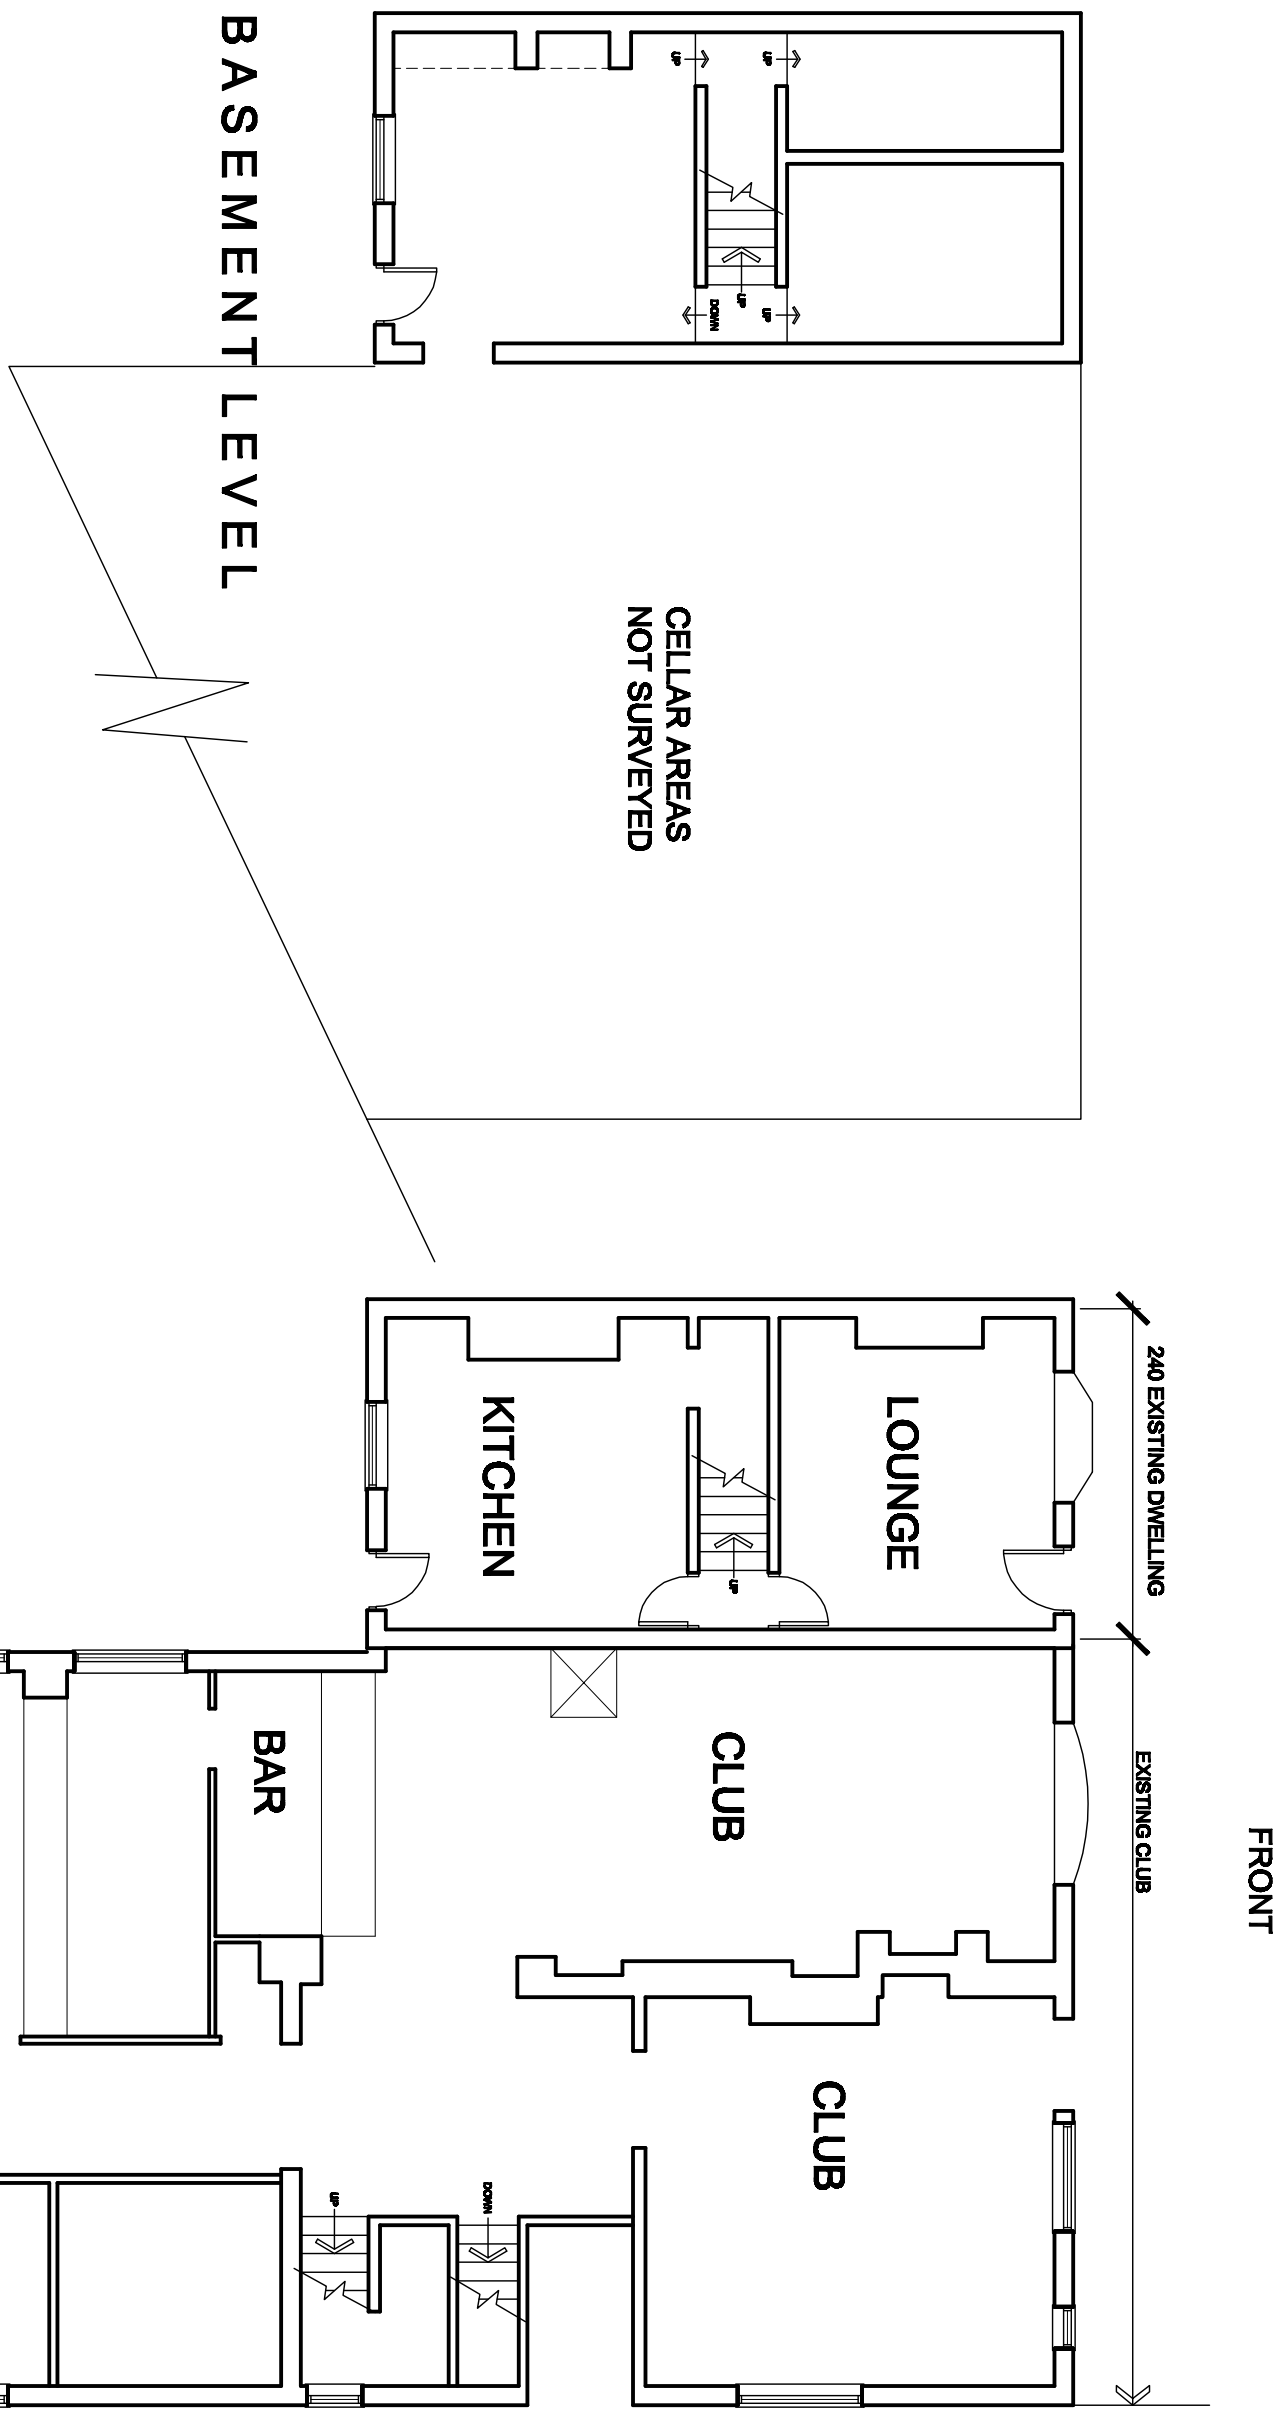

White Agus Partnership				PROVIDENCE VILLA, 42 SACKVILLE STREET, BARNSELEY, S10 2DB			
Project: PROPOSED ALTERATIONS 240-242 MIDLAND ROAD ROYSTON, BARNSELEY				Client: MR R.V. FLETCHER			
Drawing Title: PLANS AS EXISTING				Date: JUNE 2010	Scale: 1:100 @ A1		
Date: 26/4/10	Suffix:	Description: EXISTING AS CLIENT OWNED		Ref: 10-005	Dwg. No: 01	Rev: A	