

Notes:

All dimensions to be checked on site and any discrepancies reported to the Architect.

WOMBWELL LANE RETAIL PARK SOFTWARES SCHEDULE

Type 1 - Acer Campestre 'Streetwise' Extra Heavy Standard, 14-16cm girth, 400-500cm height, 200cm clear stem, 5 breaks,RB

Type 2 - Prunus 'Sunset Boulevard' Extra Heavy Standard, 14-16cm girth, 425-500cm height, 200cm clear stem, 5 breaks, RB


9no. existing trees to be removed

9no. trees to be planted


Existing Trees to be retained

REVISIONS

A	02/01/20	CF	JB
RED LINE BOUNDARY REALIGNED TO ACCORD WITH PROPOSED TREES PLANTED			
B	11/06/20	LM	JB
TREE LOCATIONS UPDATED TO REFLECT ARBORICULTURAL SURVEY			
C	15/06/20	LM	JB
LAYOUT UPDATED TO REFLECT ARB COMMENTS. ADDITIONAL PROPOSED TREE ADDED.			

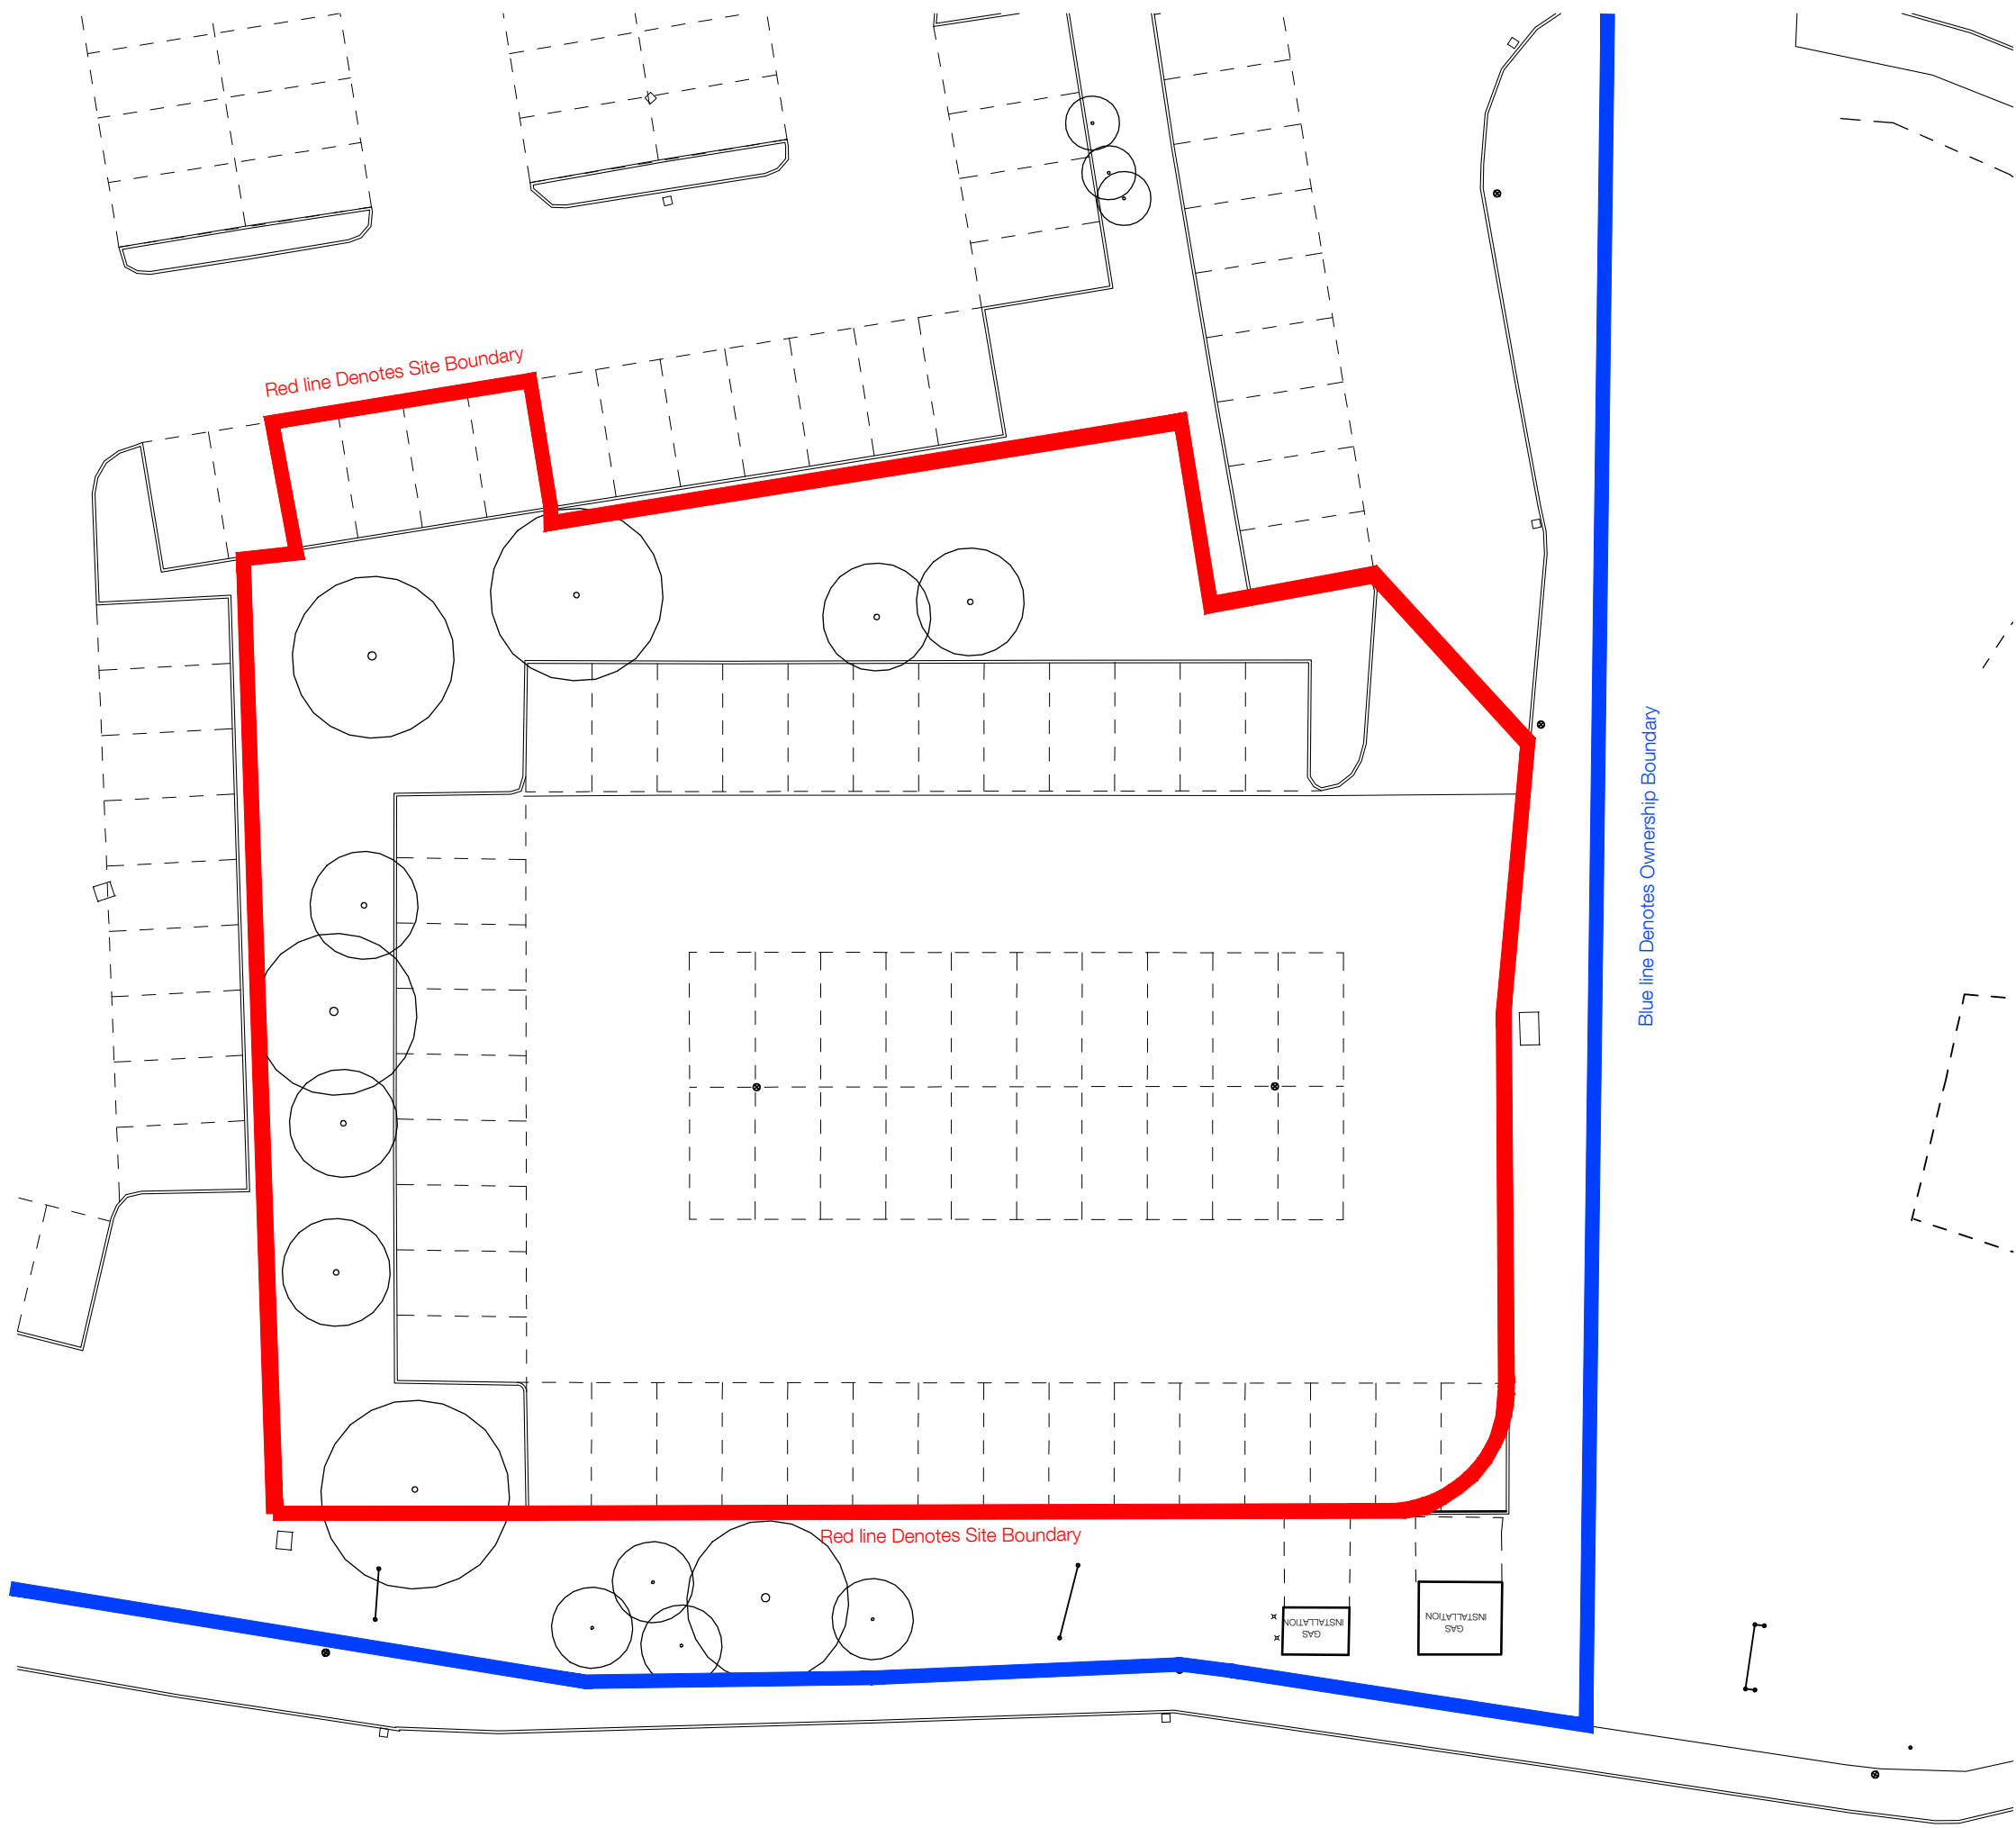

Existing Site

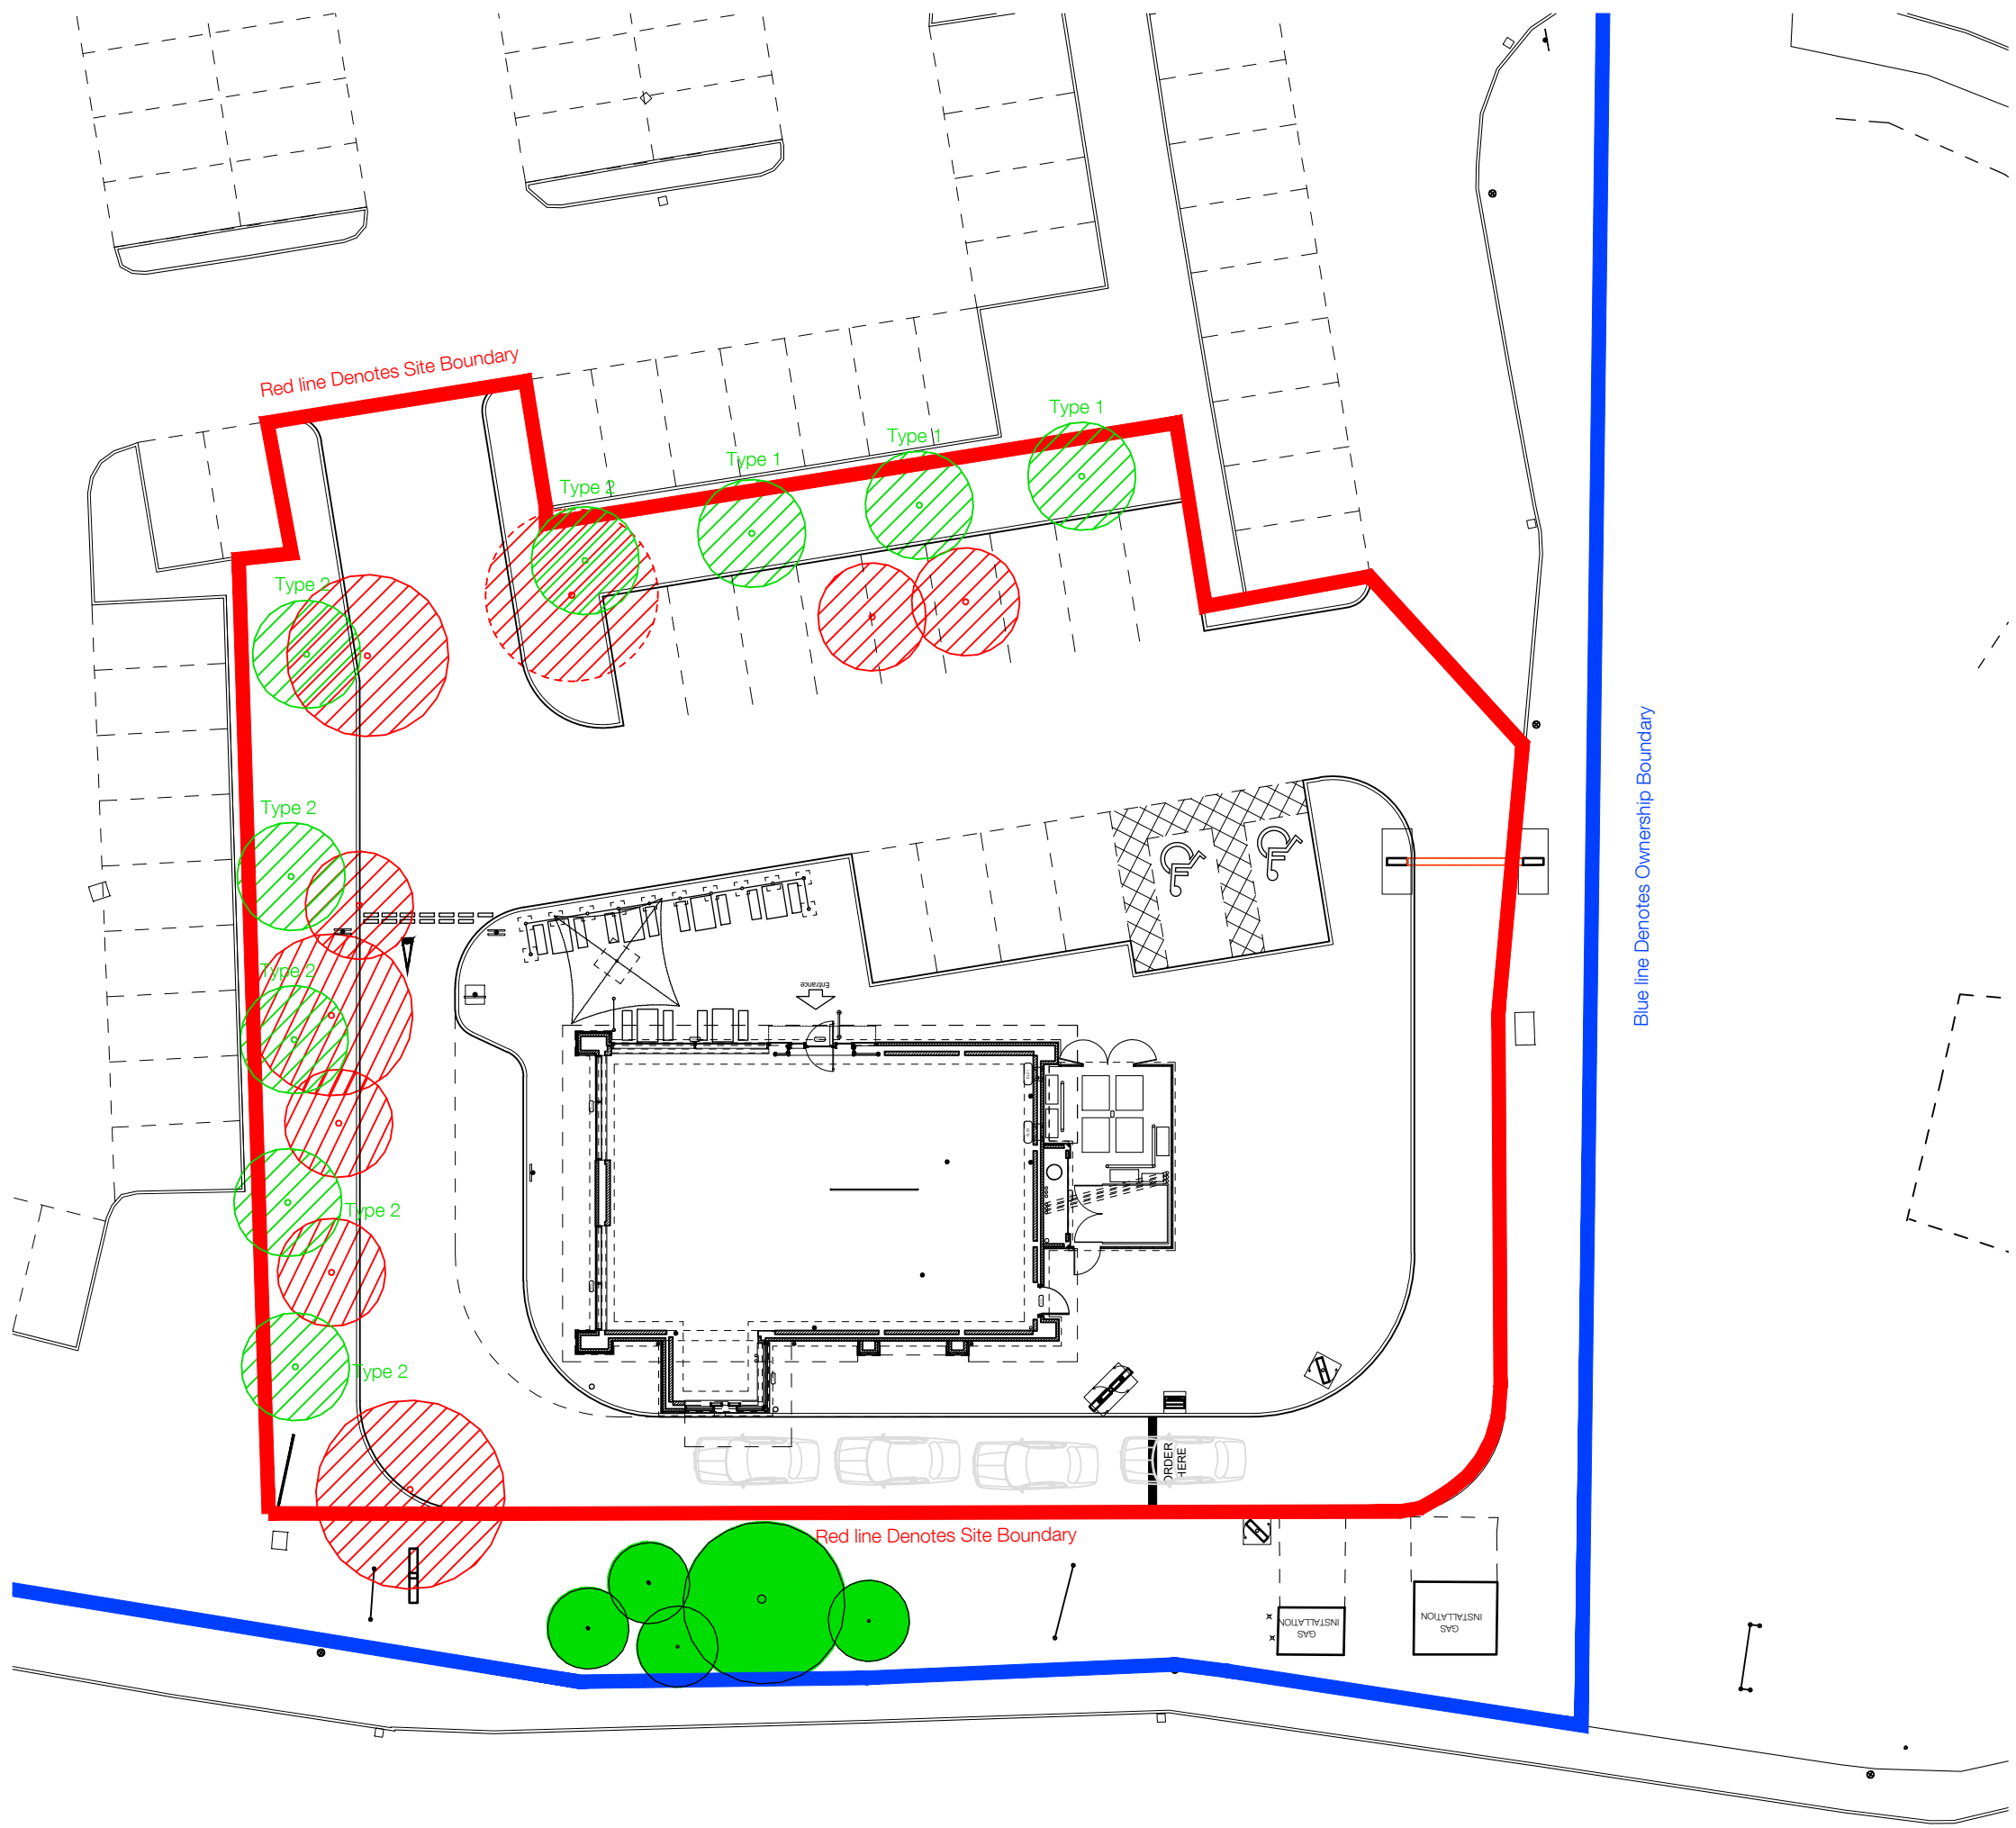

Proposed Site

ARCHITECTURE

No.55 | St Pauls Street | Leeds | LS1 2TE
0113 887 3100 www.dla-design.co.uk

PROJECT

WOMBWELL LANE RETAIL PARK
PROPOSED DRIVE THRU UNIT

TITLE

LANDSCAPE PLAN

SCALE

1:250 @ A1

DRAWN

CF

DRAWING NO

2018-036/804

FILE PATH

T:\2018\2018-036\CAD\05-Autocad\Drawgs\804

STATUS

REVISION

C

DATE

19/12/19

REVIEWED

JB