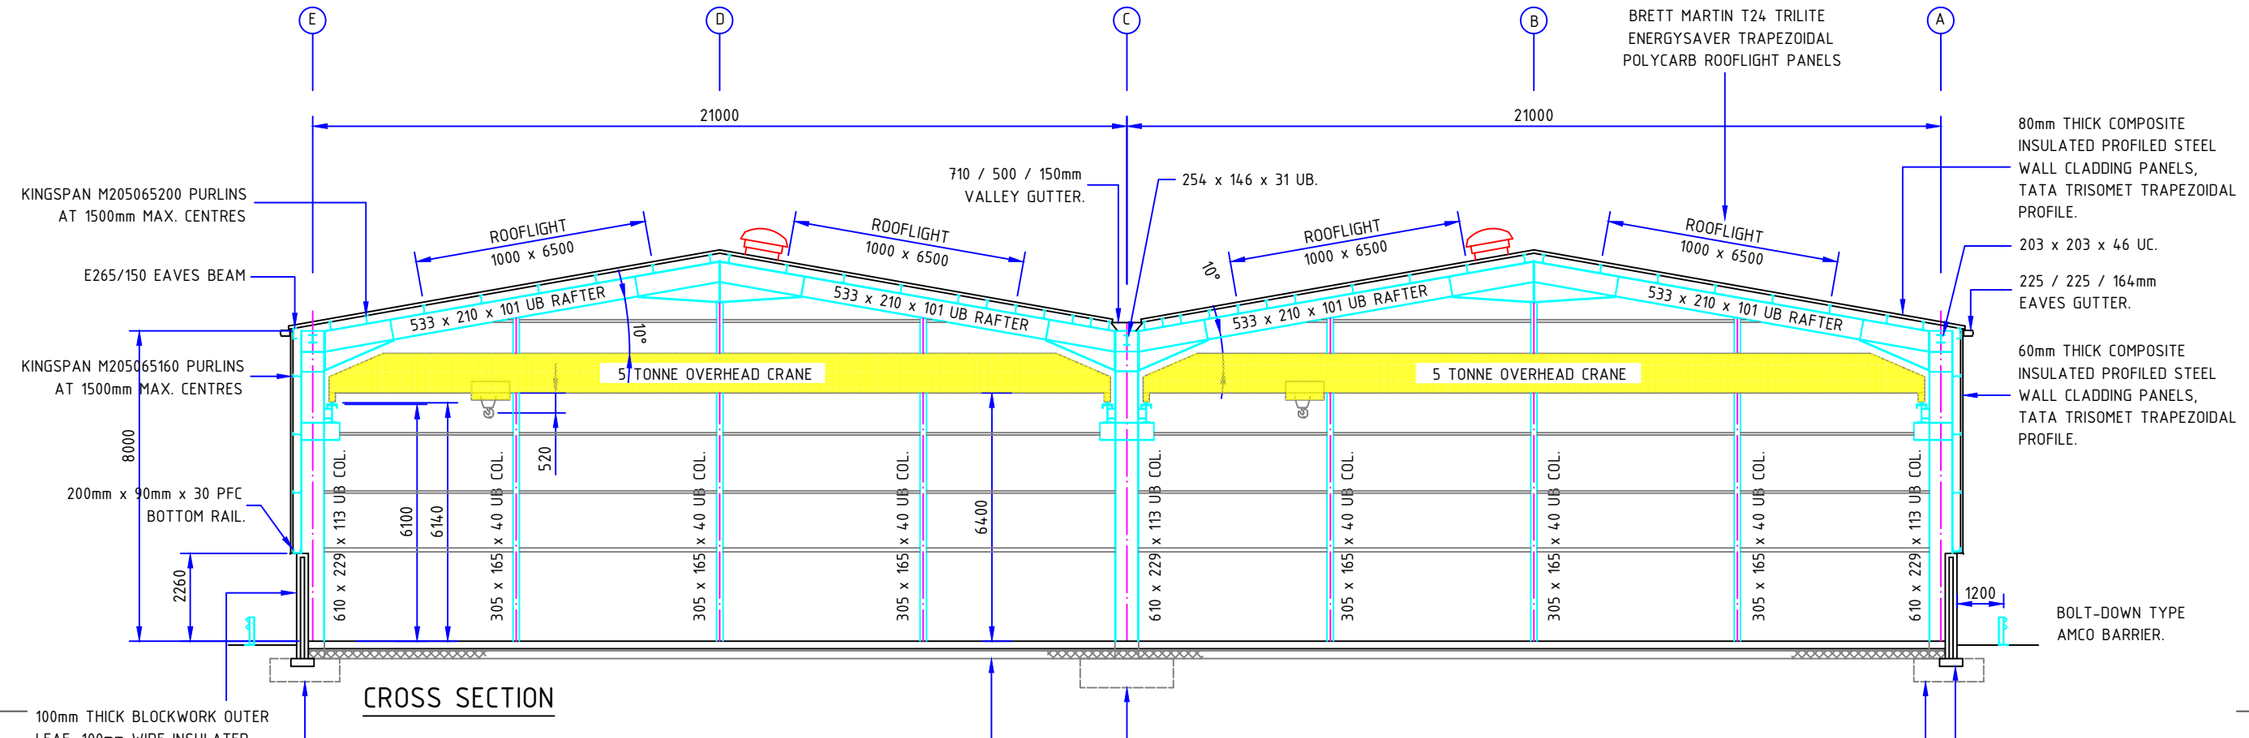

CROSS SECTION

ISSUE	MODIFICATION	BY	CHK	APV	DATE
03	DRAWING UPDATED	KG			26/04/18
02	PURLIN SPACING & WALL HEIGHT AMENDED	KG			01/03/18
01	FIRST ISSUE				

Global HQ
Balmoral Park, Loirston, Aberdeen AB12 3GY
Tel +44 (0)1224 859000 Fax +44 (0)1224 859059
Email group@balmoral.co.uk www.balmoral-group.com
BALMORAL
www.balmoral-group.com

THIS DRAWING IS COPYRIGHT AND IS ISSUED ON CONDITION THAT IT IS NOT COPIED, REPRODUCED OR DISCLOSED TO A THIRD PARTY WITHOUT CONSENT IN WRITING OF BALMORAL GROUP LTD., ABERDEEN

FIRST ANGLE PROJECTION ● THIRD ANGLE PROJECTION

ALL DIMENSIONS IN MILLIMETRES UNLESS STATED OTHERWISE - DO NOT SCALE IF IN DOUBT - ASK

CLIENT: BALMORAL GROUP			PROJECT No.
DRAWING TITLE: THURNSCOE, BARLSLEY EXTENSION TO WORKSHOP - SECTION			
DRAWN BY: K. Gibson	CHECKED BY:	APPROVED BY:	DRAWING No.: 653-33
SCALE: N.T.S.	DATE: January 2018	SHEET SIZE: A3	JOB No.:

FOR INTERNAL USE ONLY: JS | WH | IR | SP | Foam | Buff | Blast | Fab | QC | MCW | Proj