




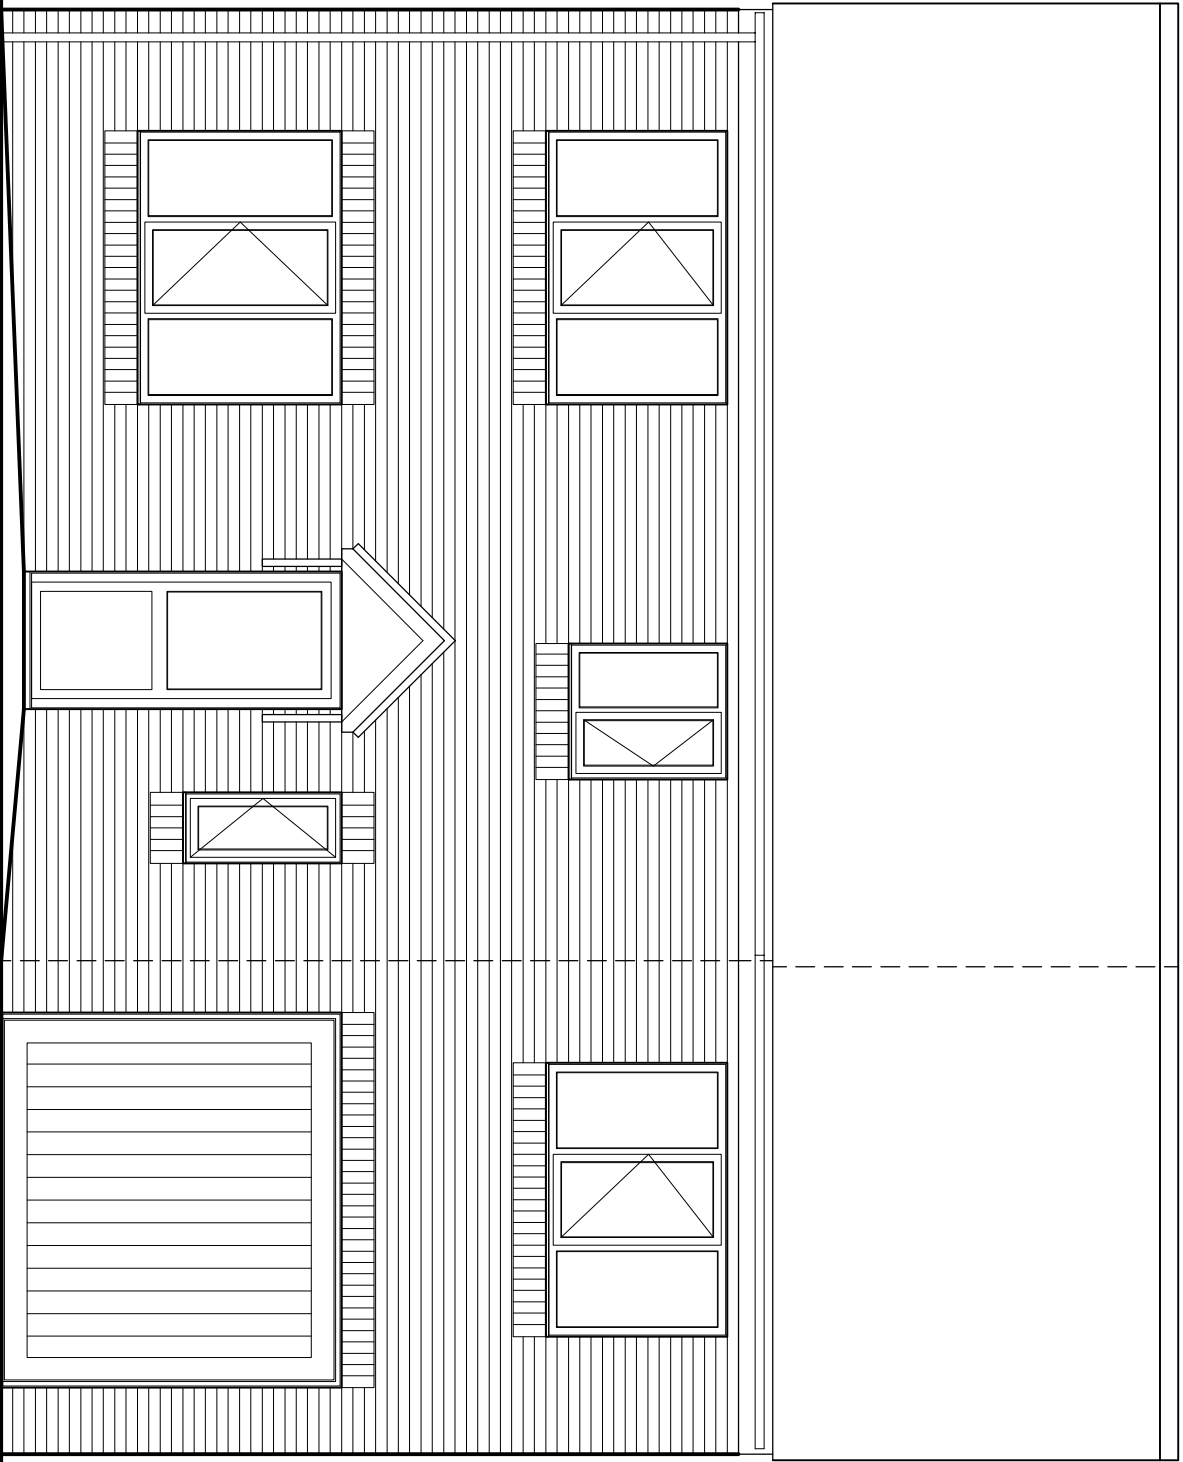


Proposed front elevation 1:50 @ A1

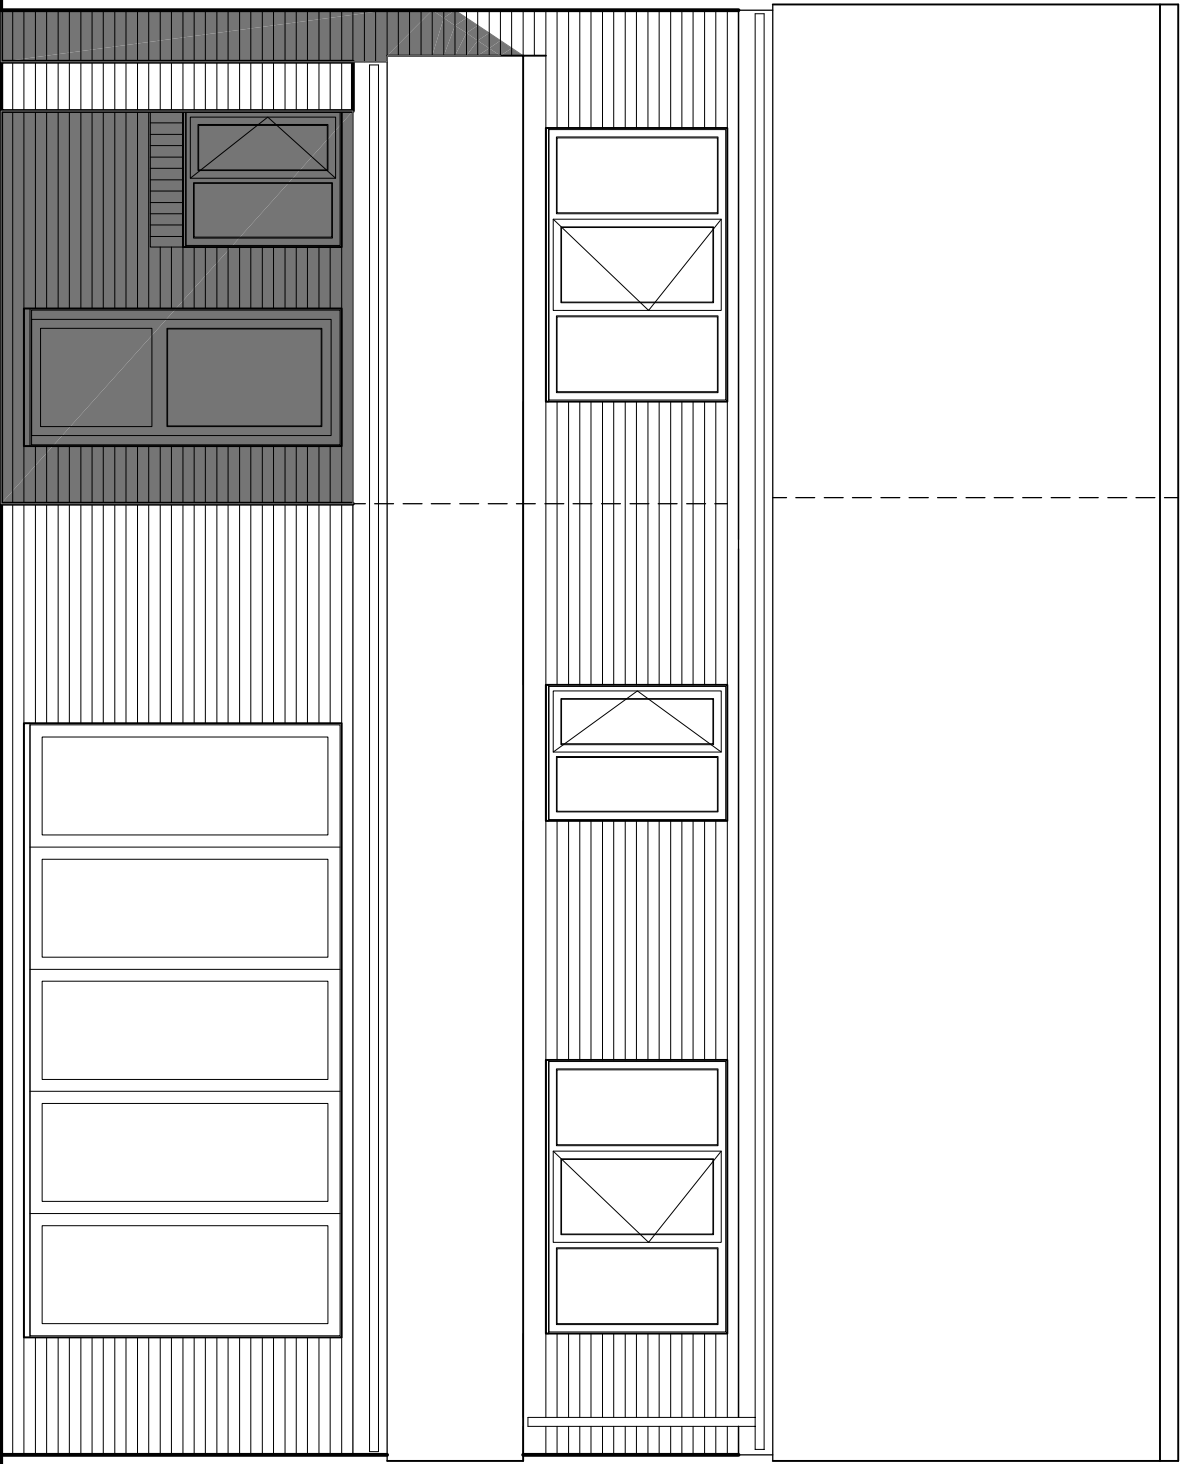


Proposed rear elevation 1:50 @ A1

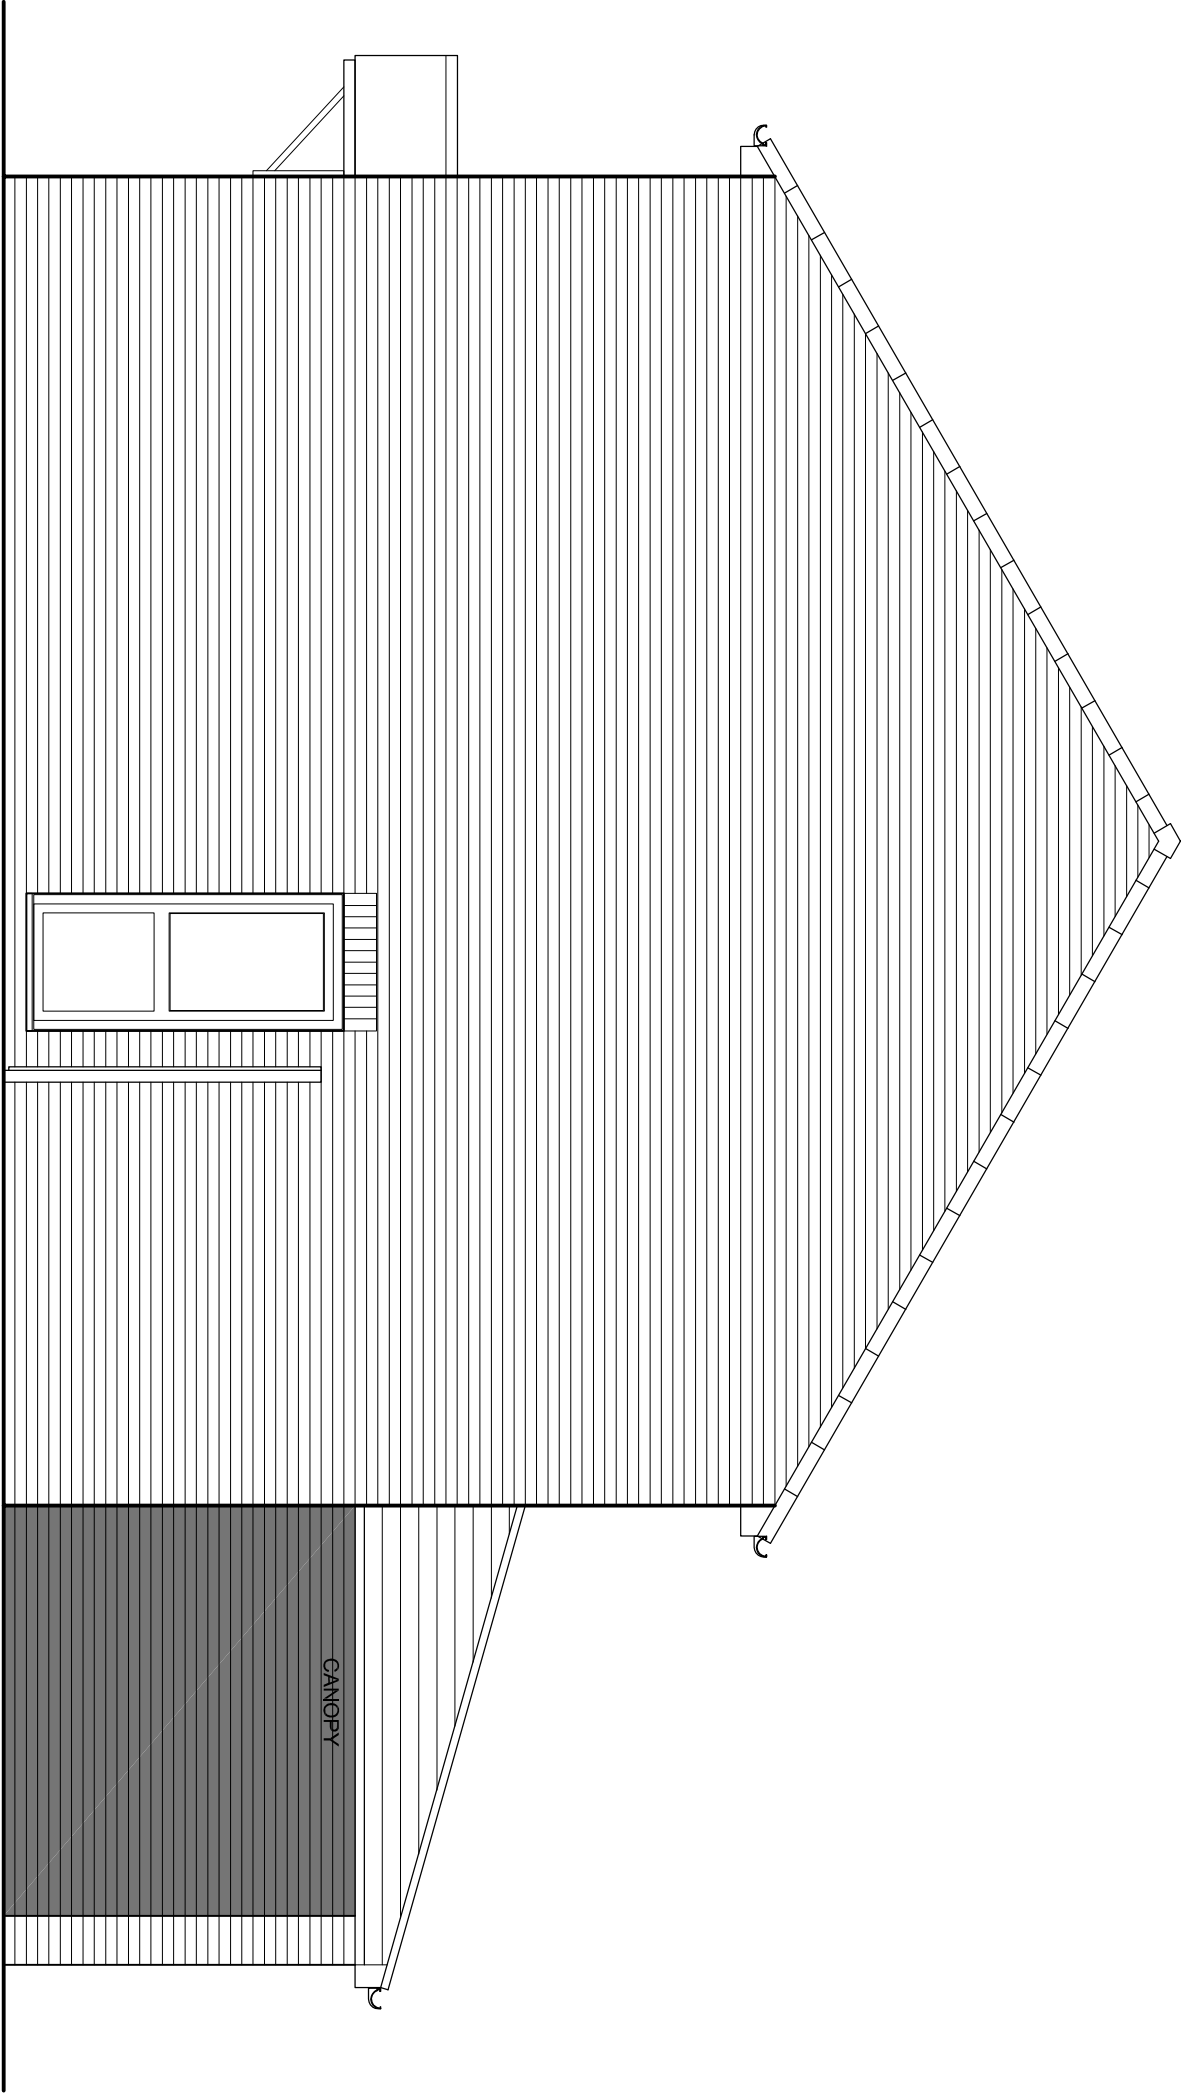

Proposed side elevation 1:50 @ A1

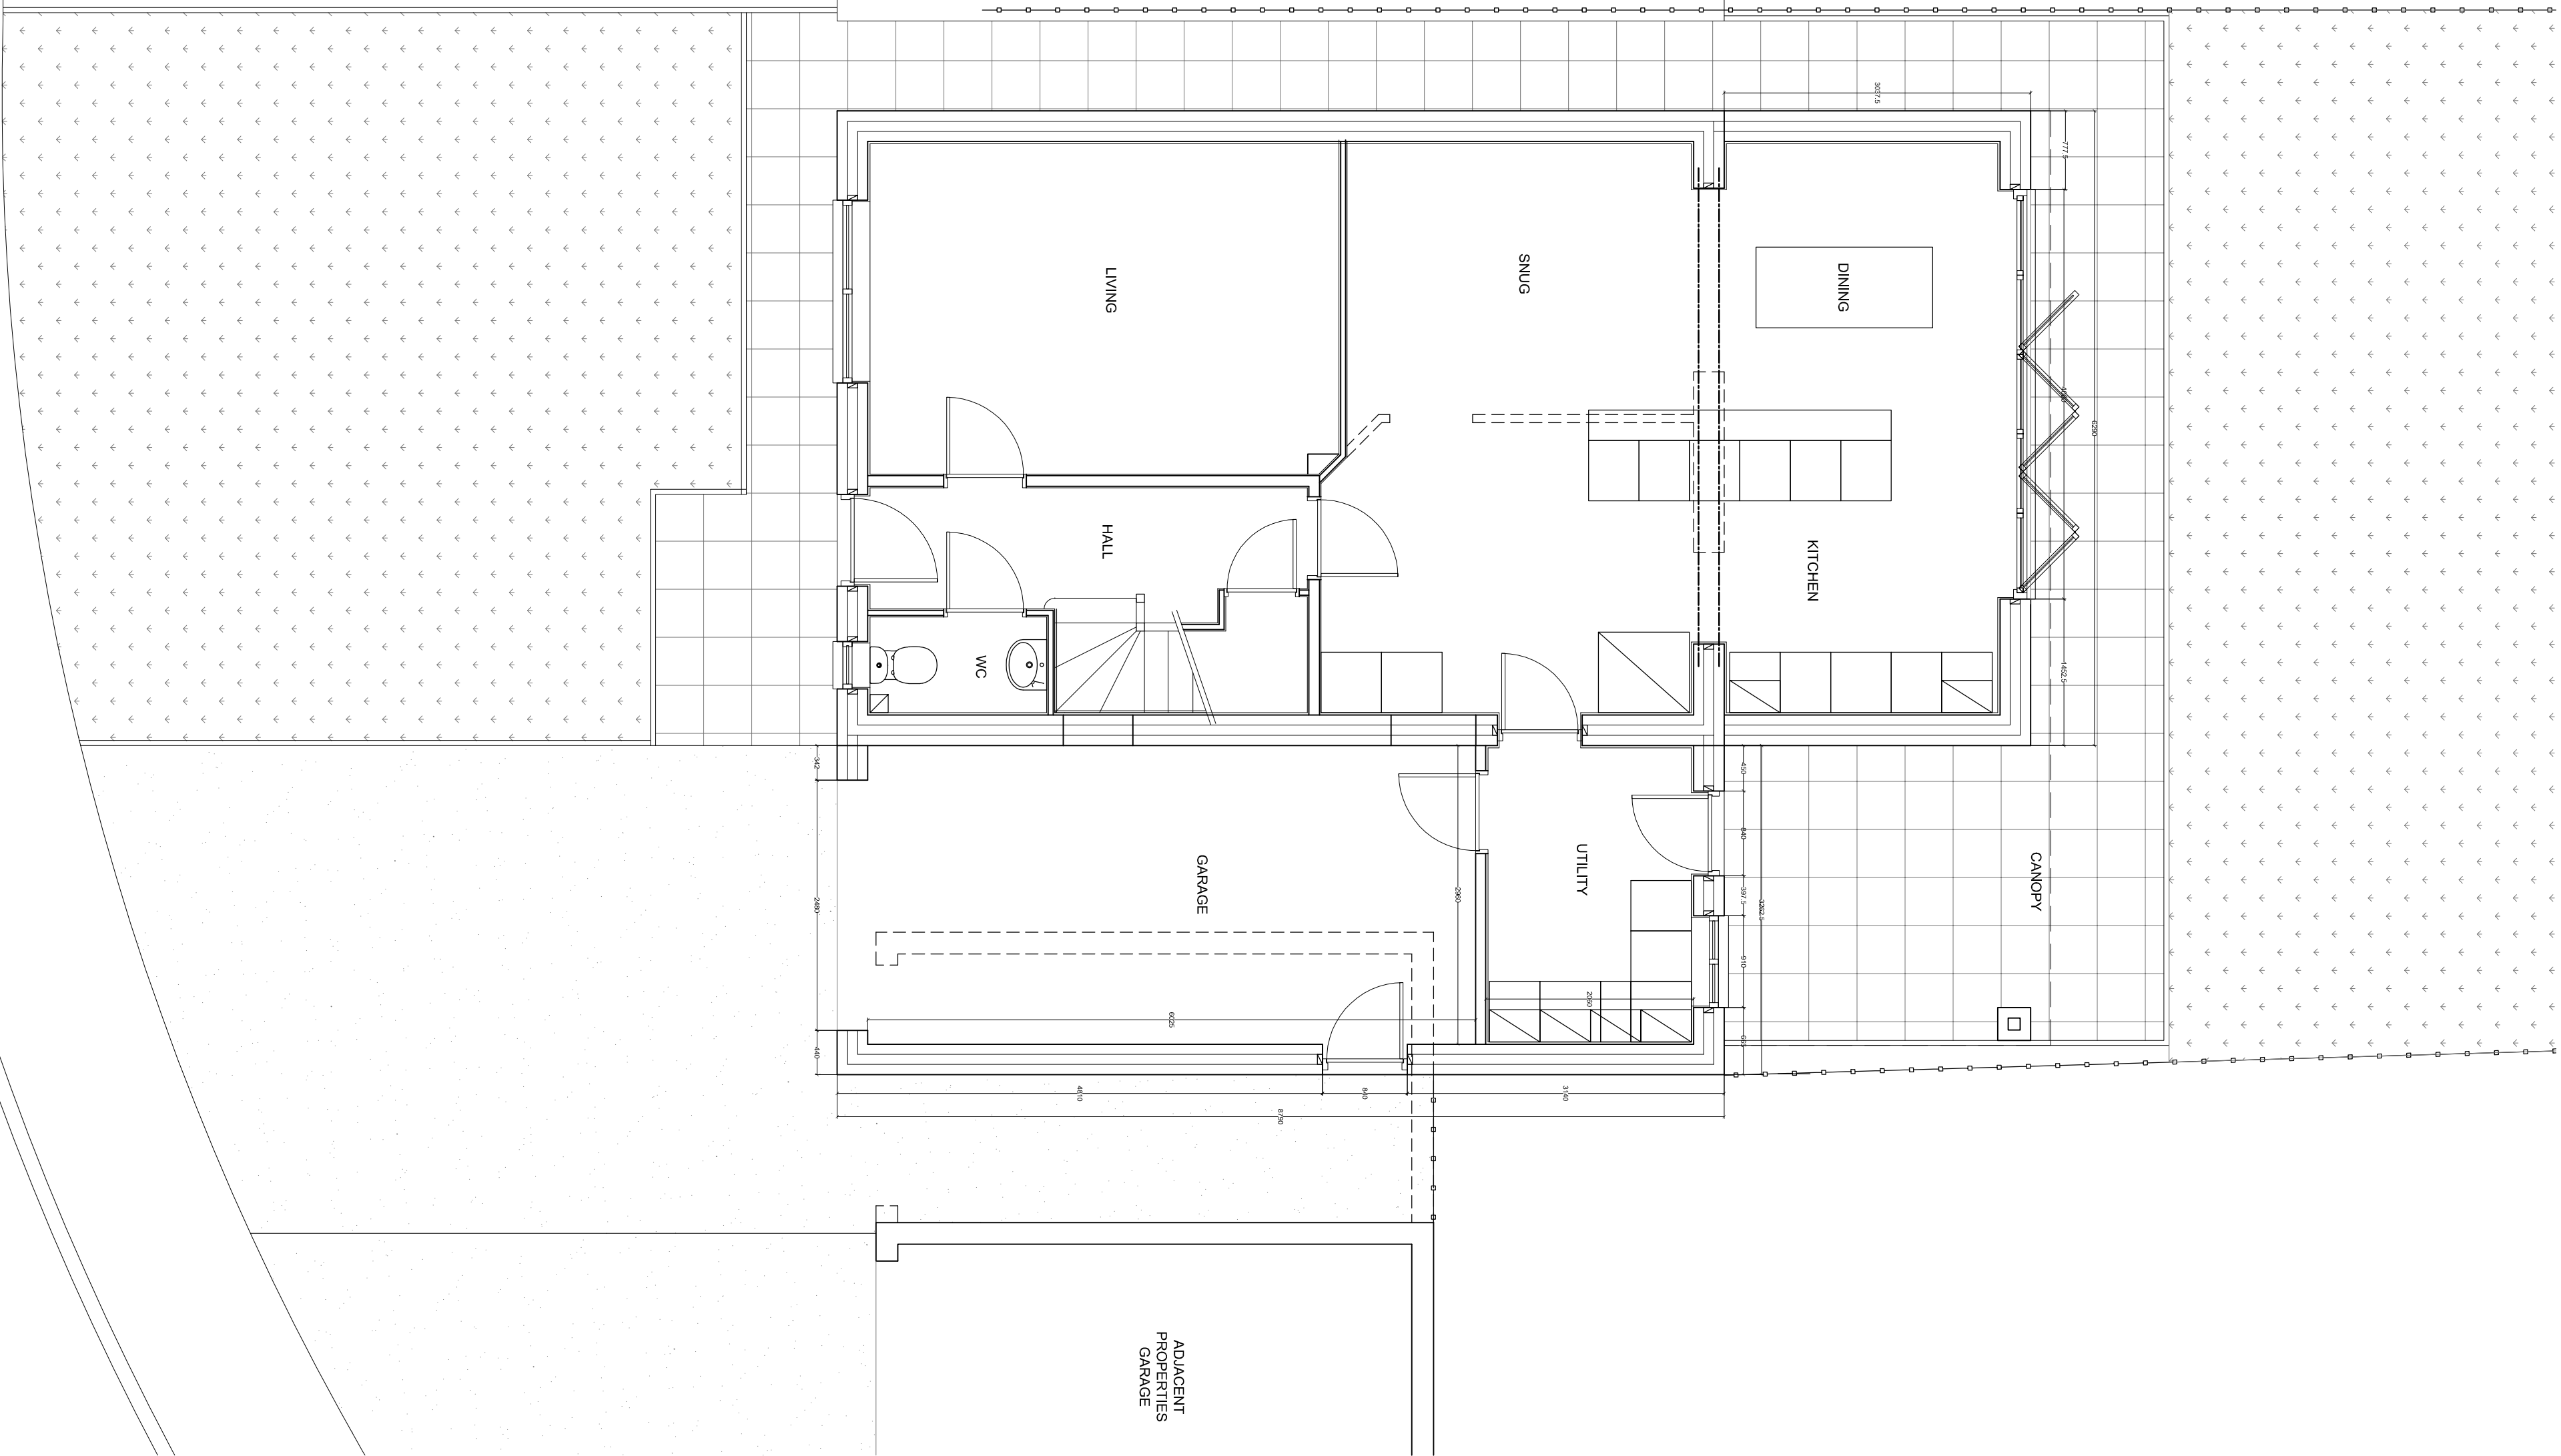

Proposed ground floor plan 1:50 @ A1

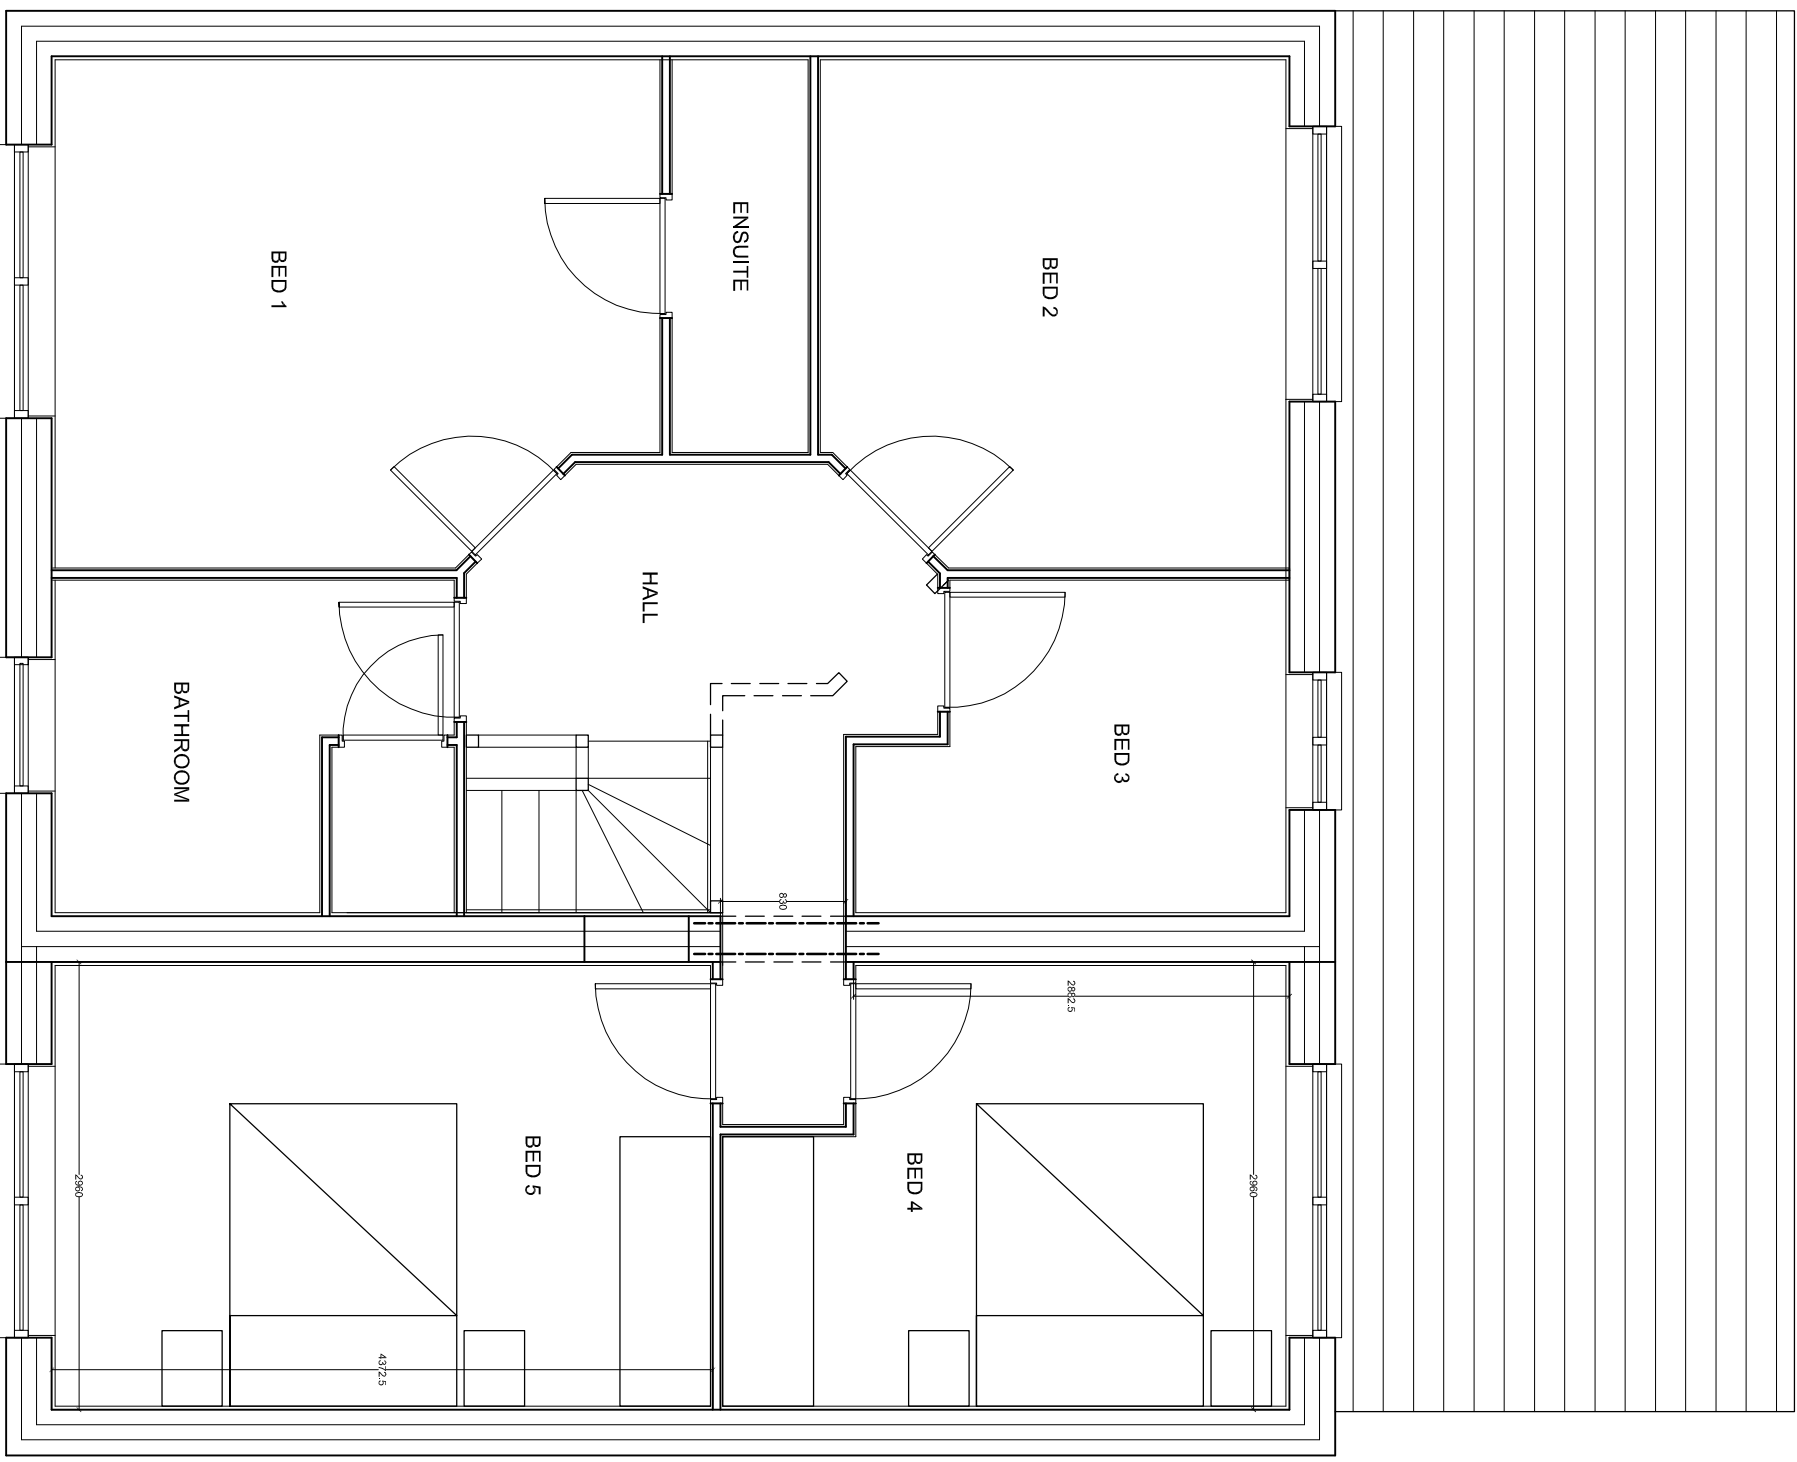

Proposed first floor plan 1:50 @ A1

Proposed ground floor plan 1:50 @ A1