




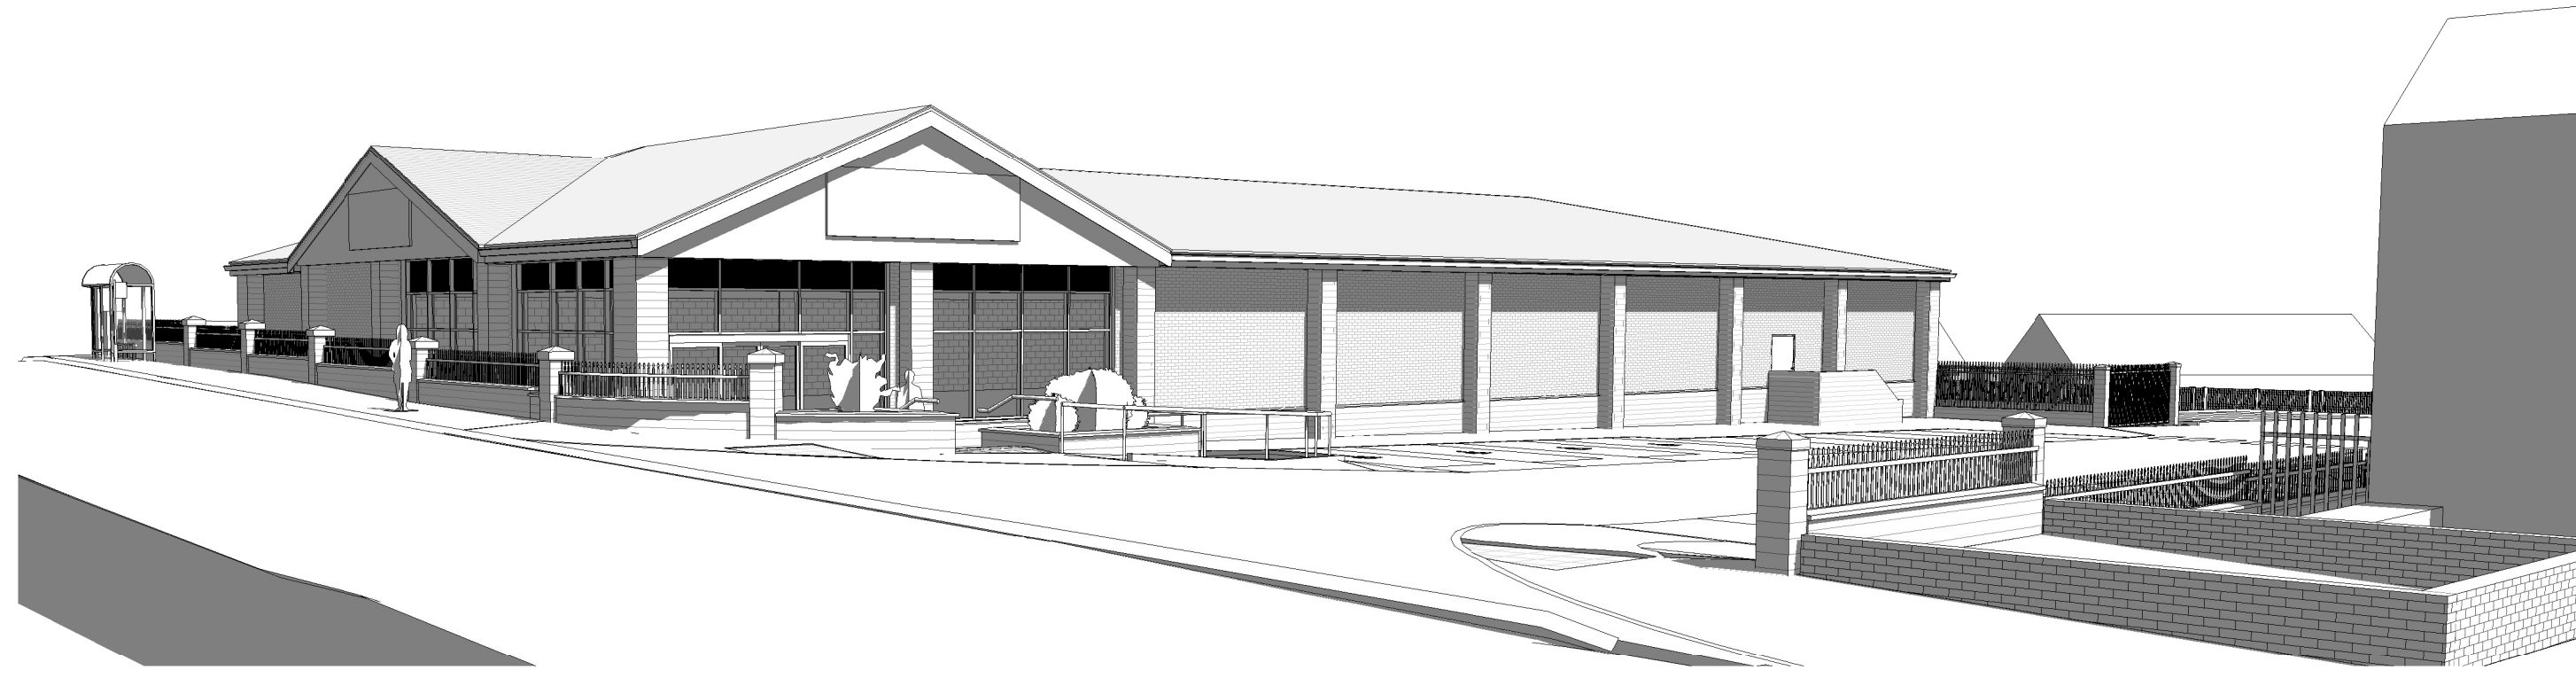


1 3D View From Market Street

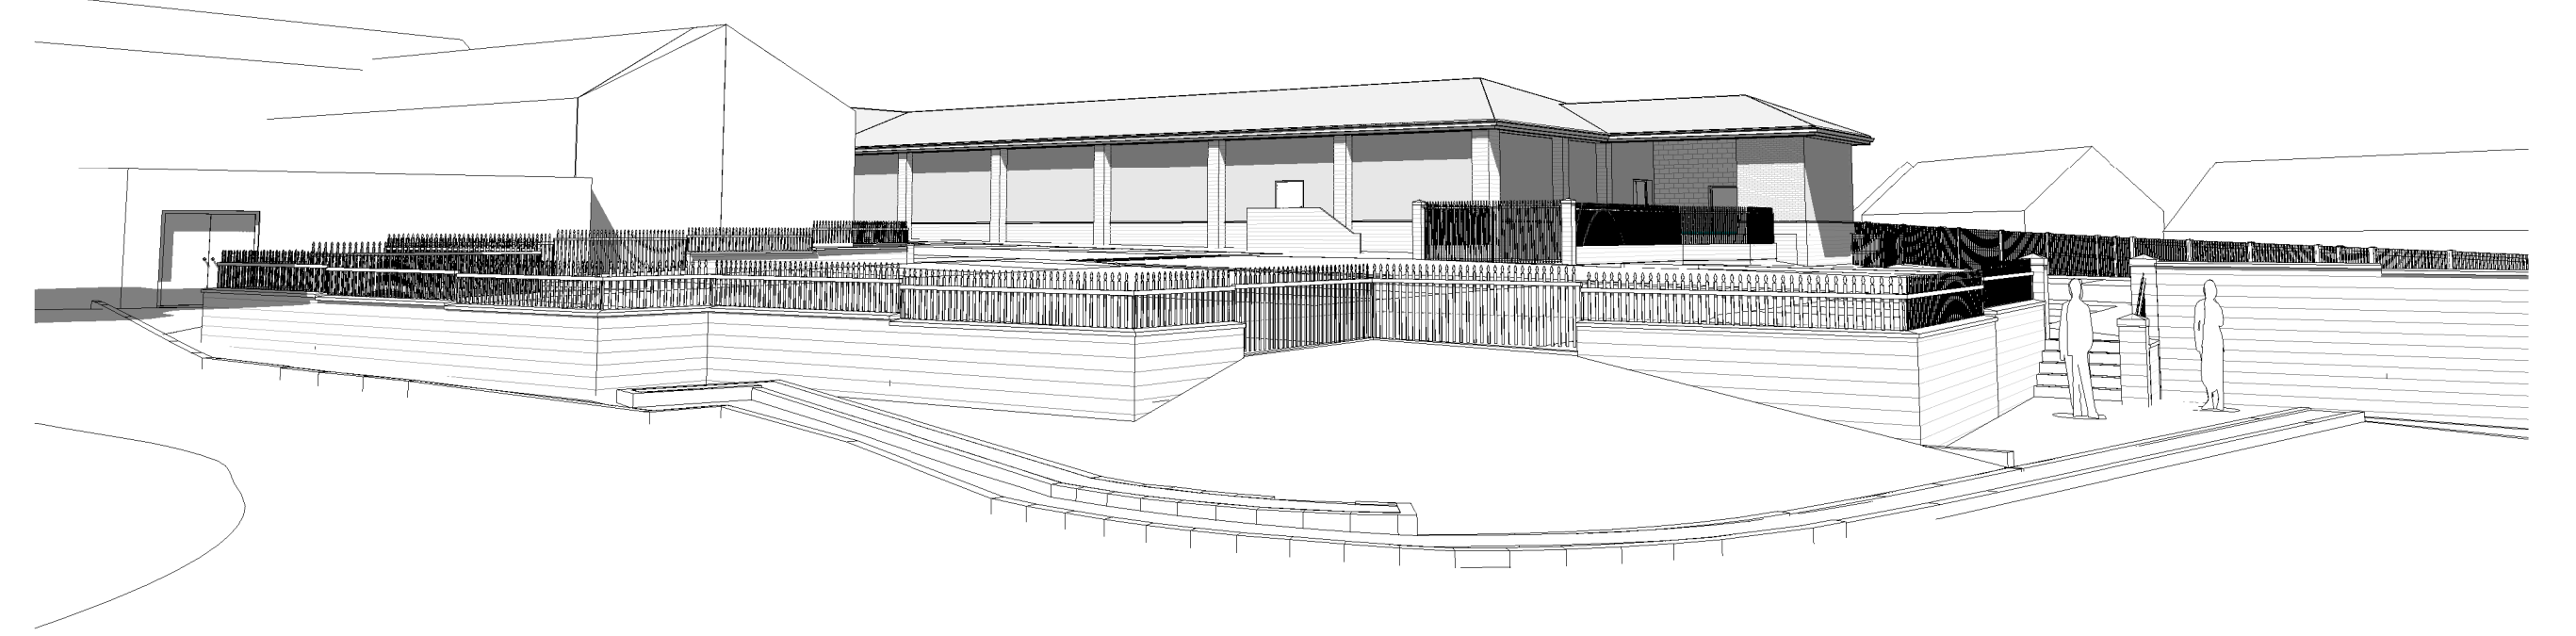

2 3D View From Mallor Croft As Proposed Mono

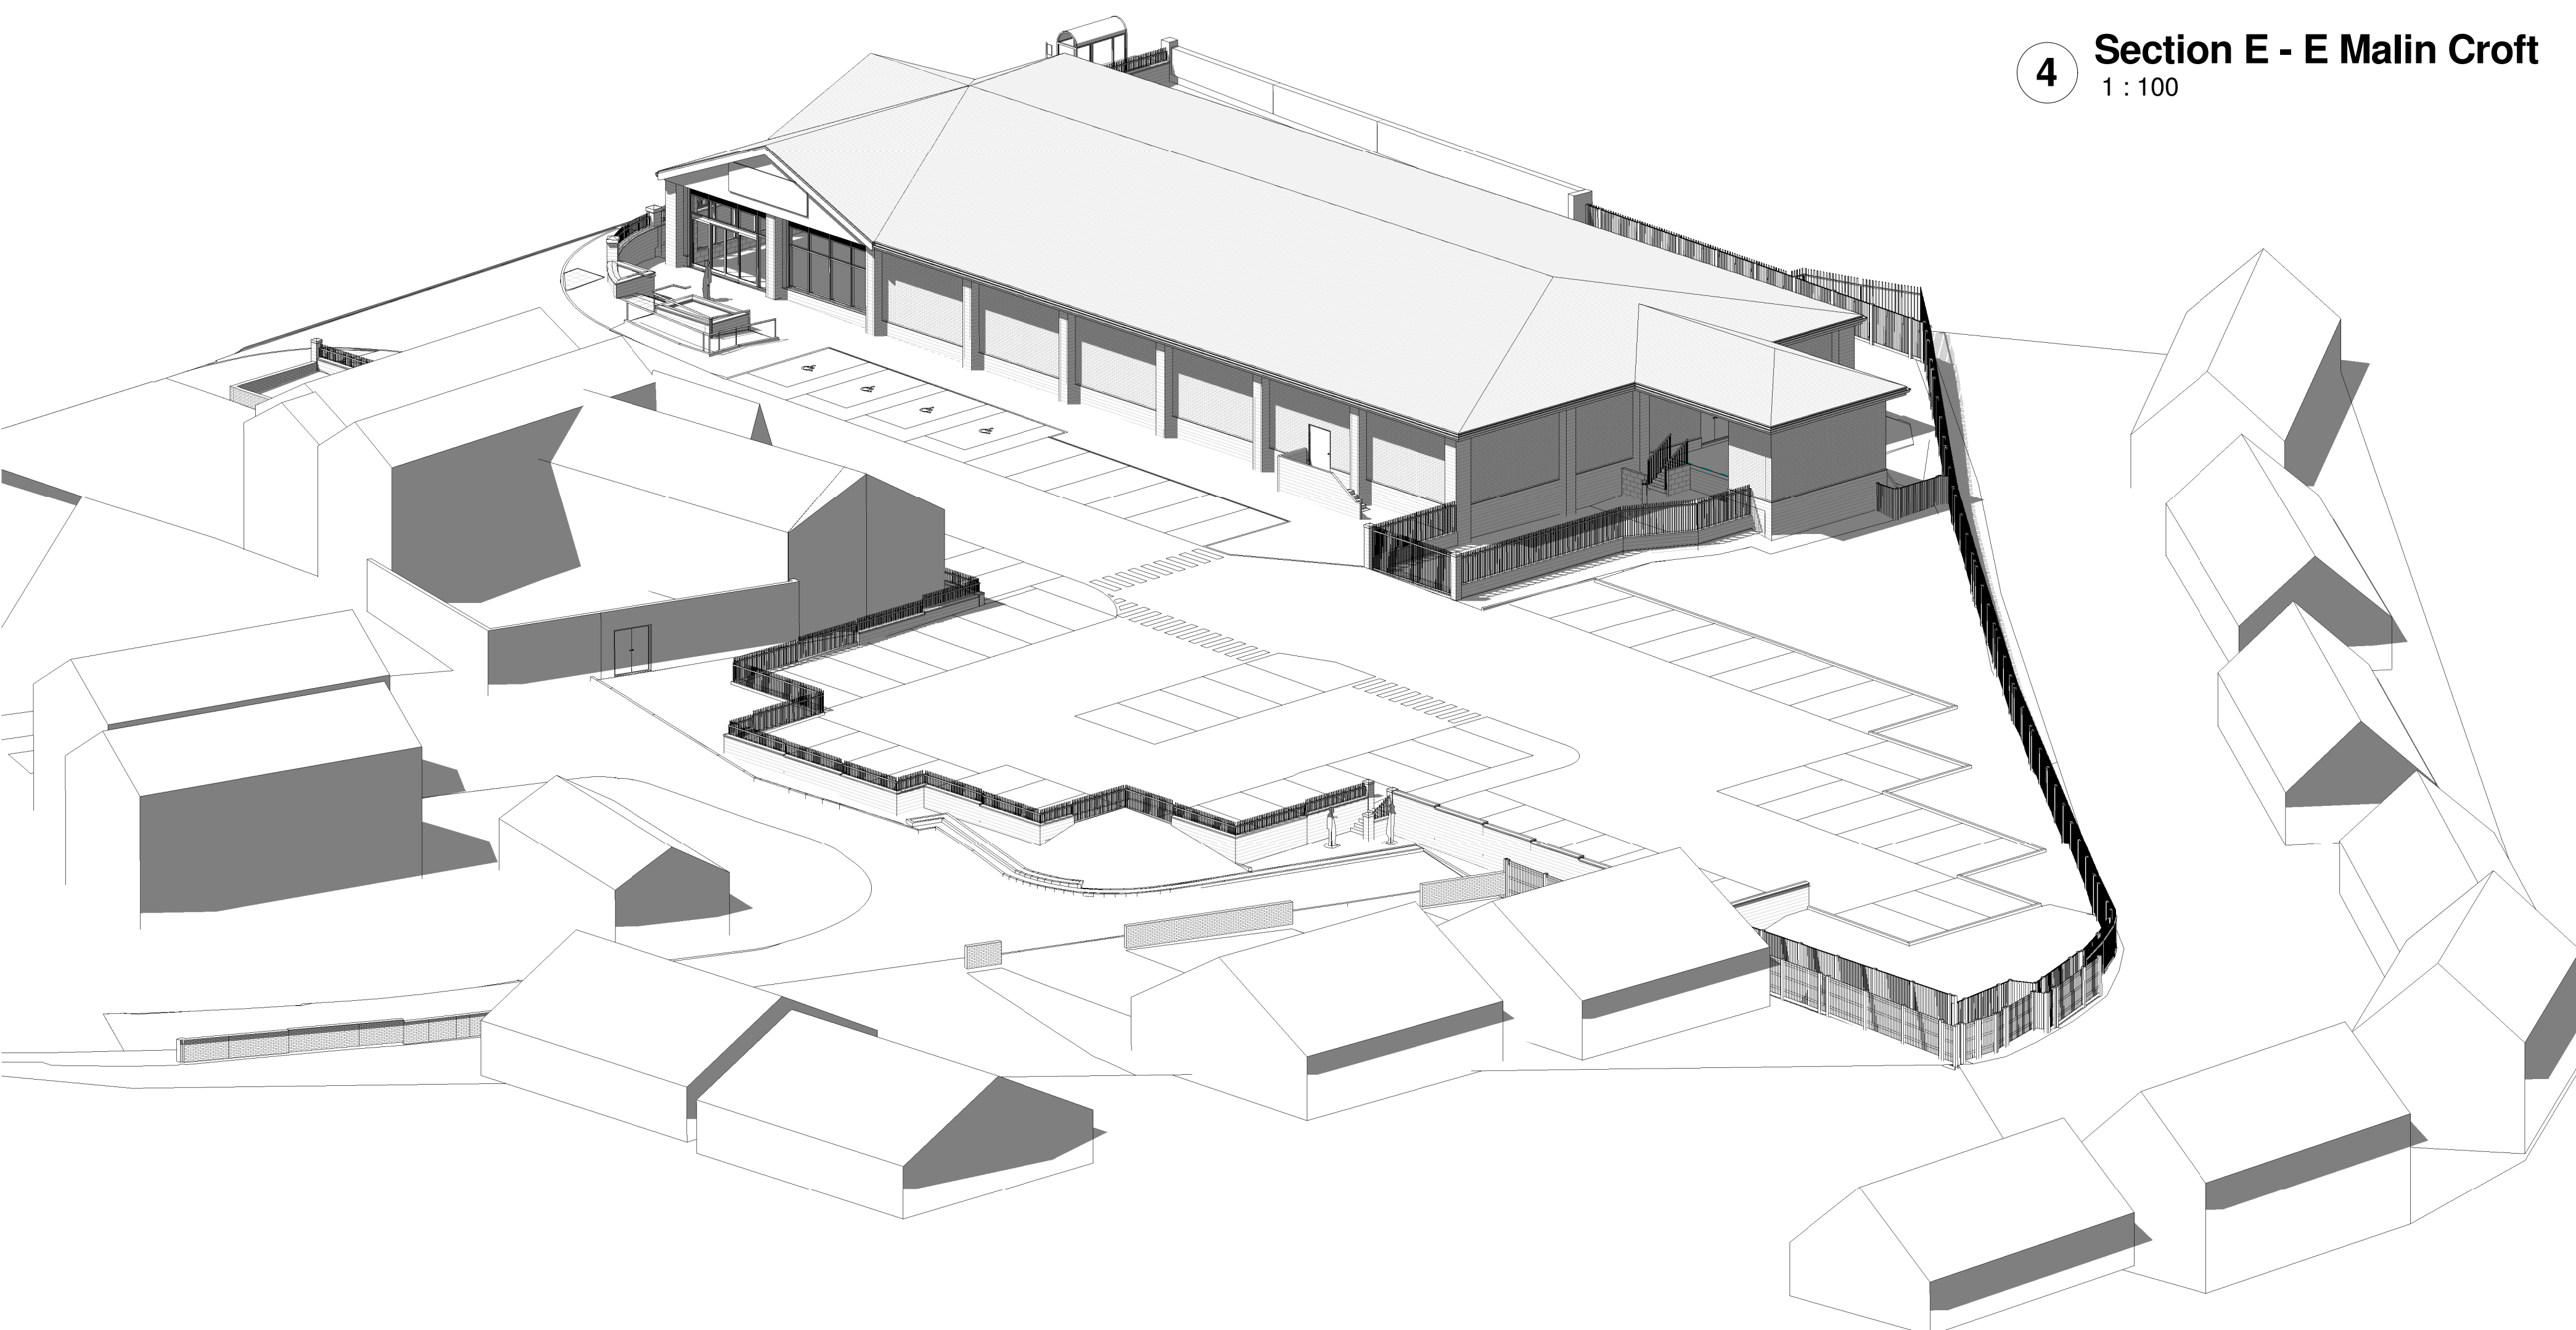

3 3D As Proposed Mono

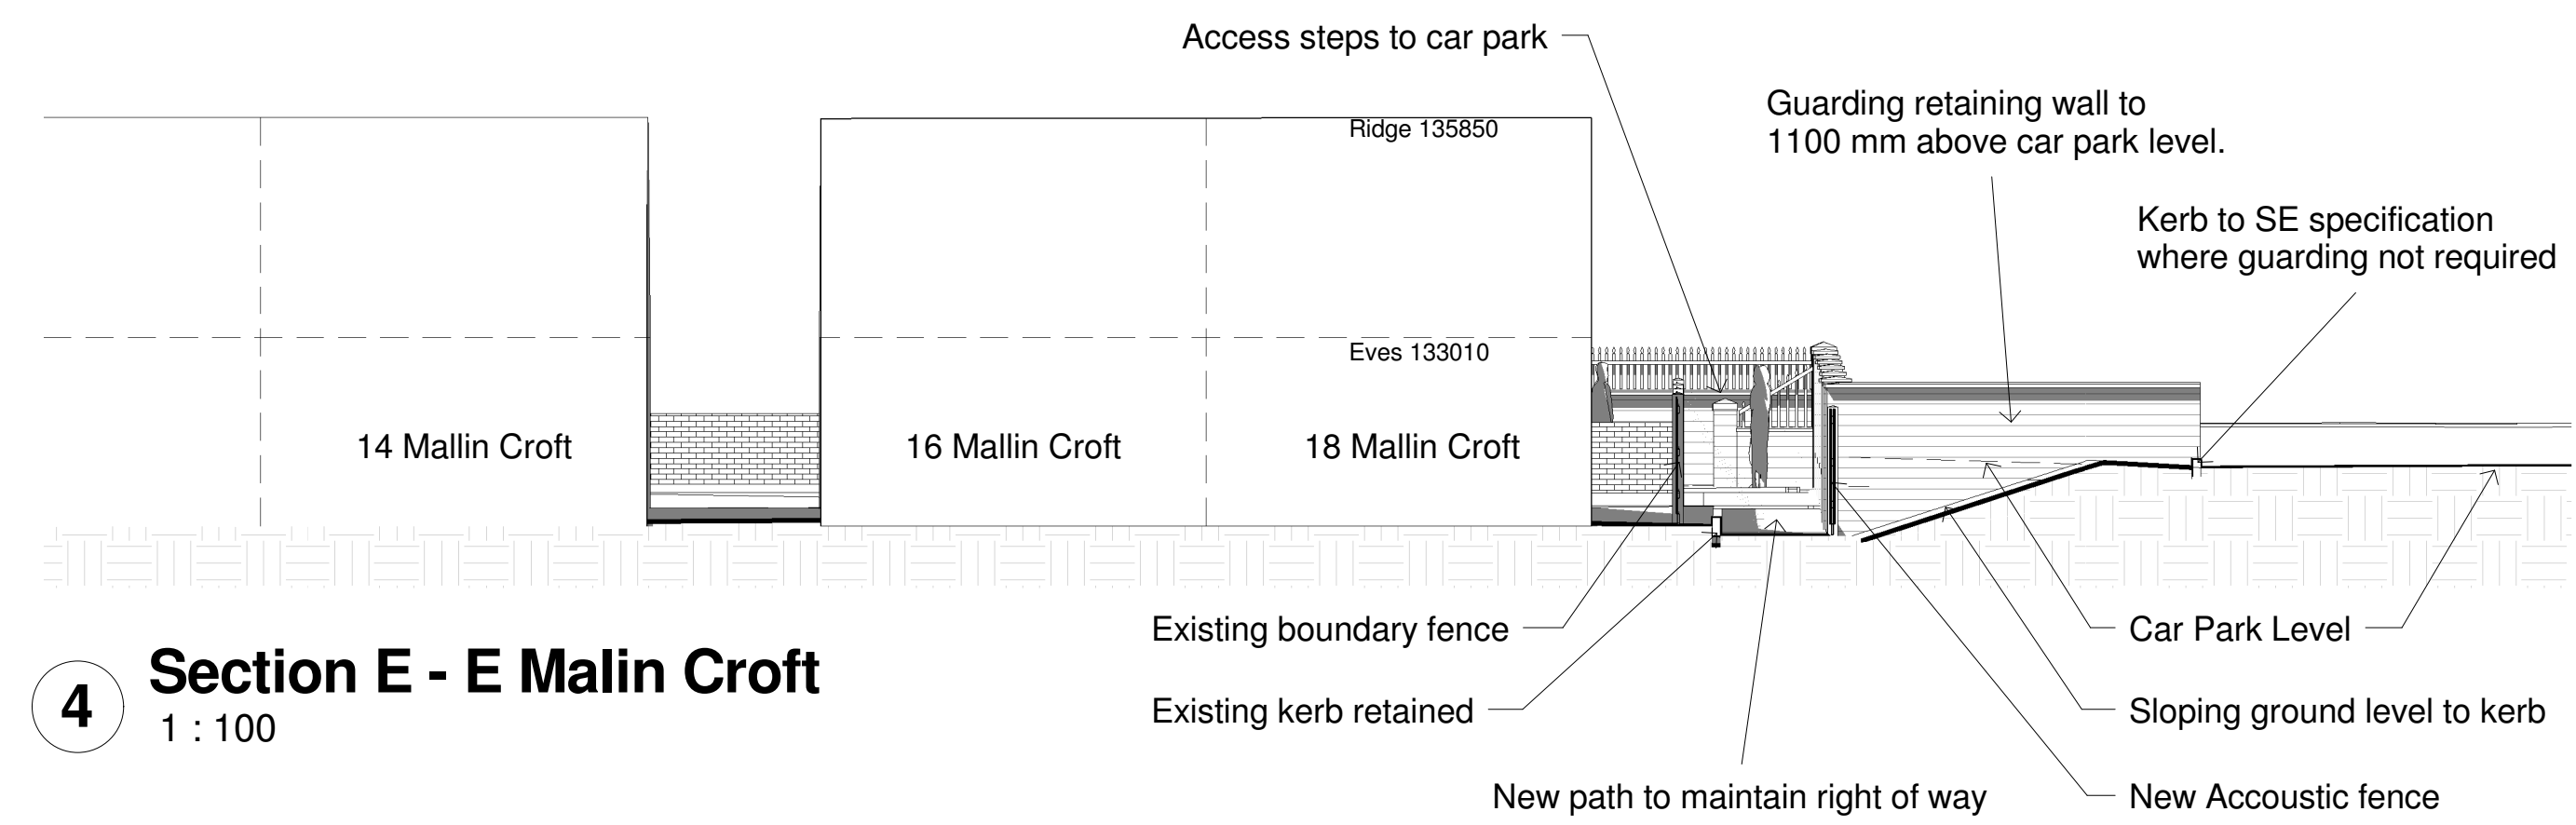

4 Section E - E Malin Croft  
1 : 100

| Rev | Date     | Drawn | Description                                               |
|-----|----------|-------|-----------------------------------------------------------|
| A   | 02/09/15 | SL    | Revised boundary, and revised car park edge guarding.     |
| B   | 09/09/15 | SL    | Section through car park & 18 Mallin Croft added          |
| C   | 02/10/15 | SL    | Revised car park levels and entrance.                     |
| D   | 16/12/15 | SL    | Shopfront and entrance re modeled to Netto specification. |
| E   | 16/12/15 | SL    | Ridge height and main pitch reduced.                      |

**WhiteDesign**

Client: RESILIENT

Project: HOYLAND SITE B

Title: 3D Views As Proposed

Scales: 1:100 Drawn: SL Date: 16/12/2015 18:44:50 Checked: KU

Drawing no: 0010.13.02 143 Rev: E

The White House, 24a St Andrews Road, Sheffield, S11 9AL  
T: 0114 226 0255 F: 0114 226 0256  
E: office@whitedg.co.uk W: www.whitedg.co.uk

PLANNING