
HB PROJECTS
LIMITED
Professional Construction,
Design & Building Services

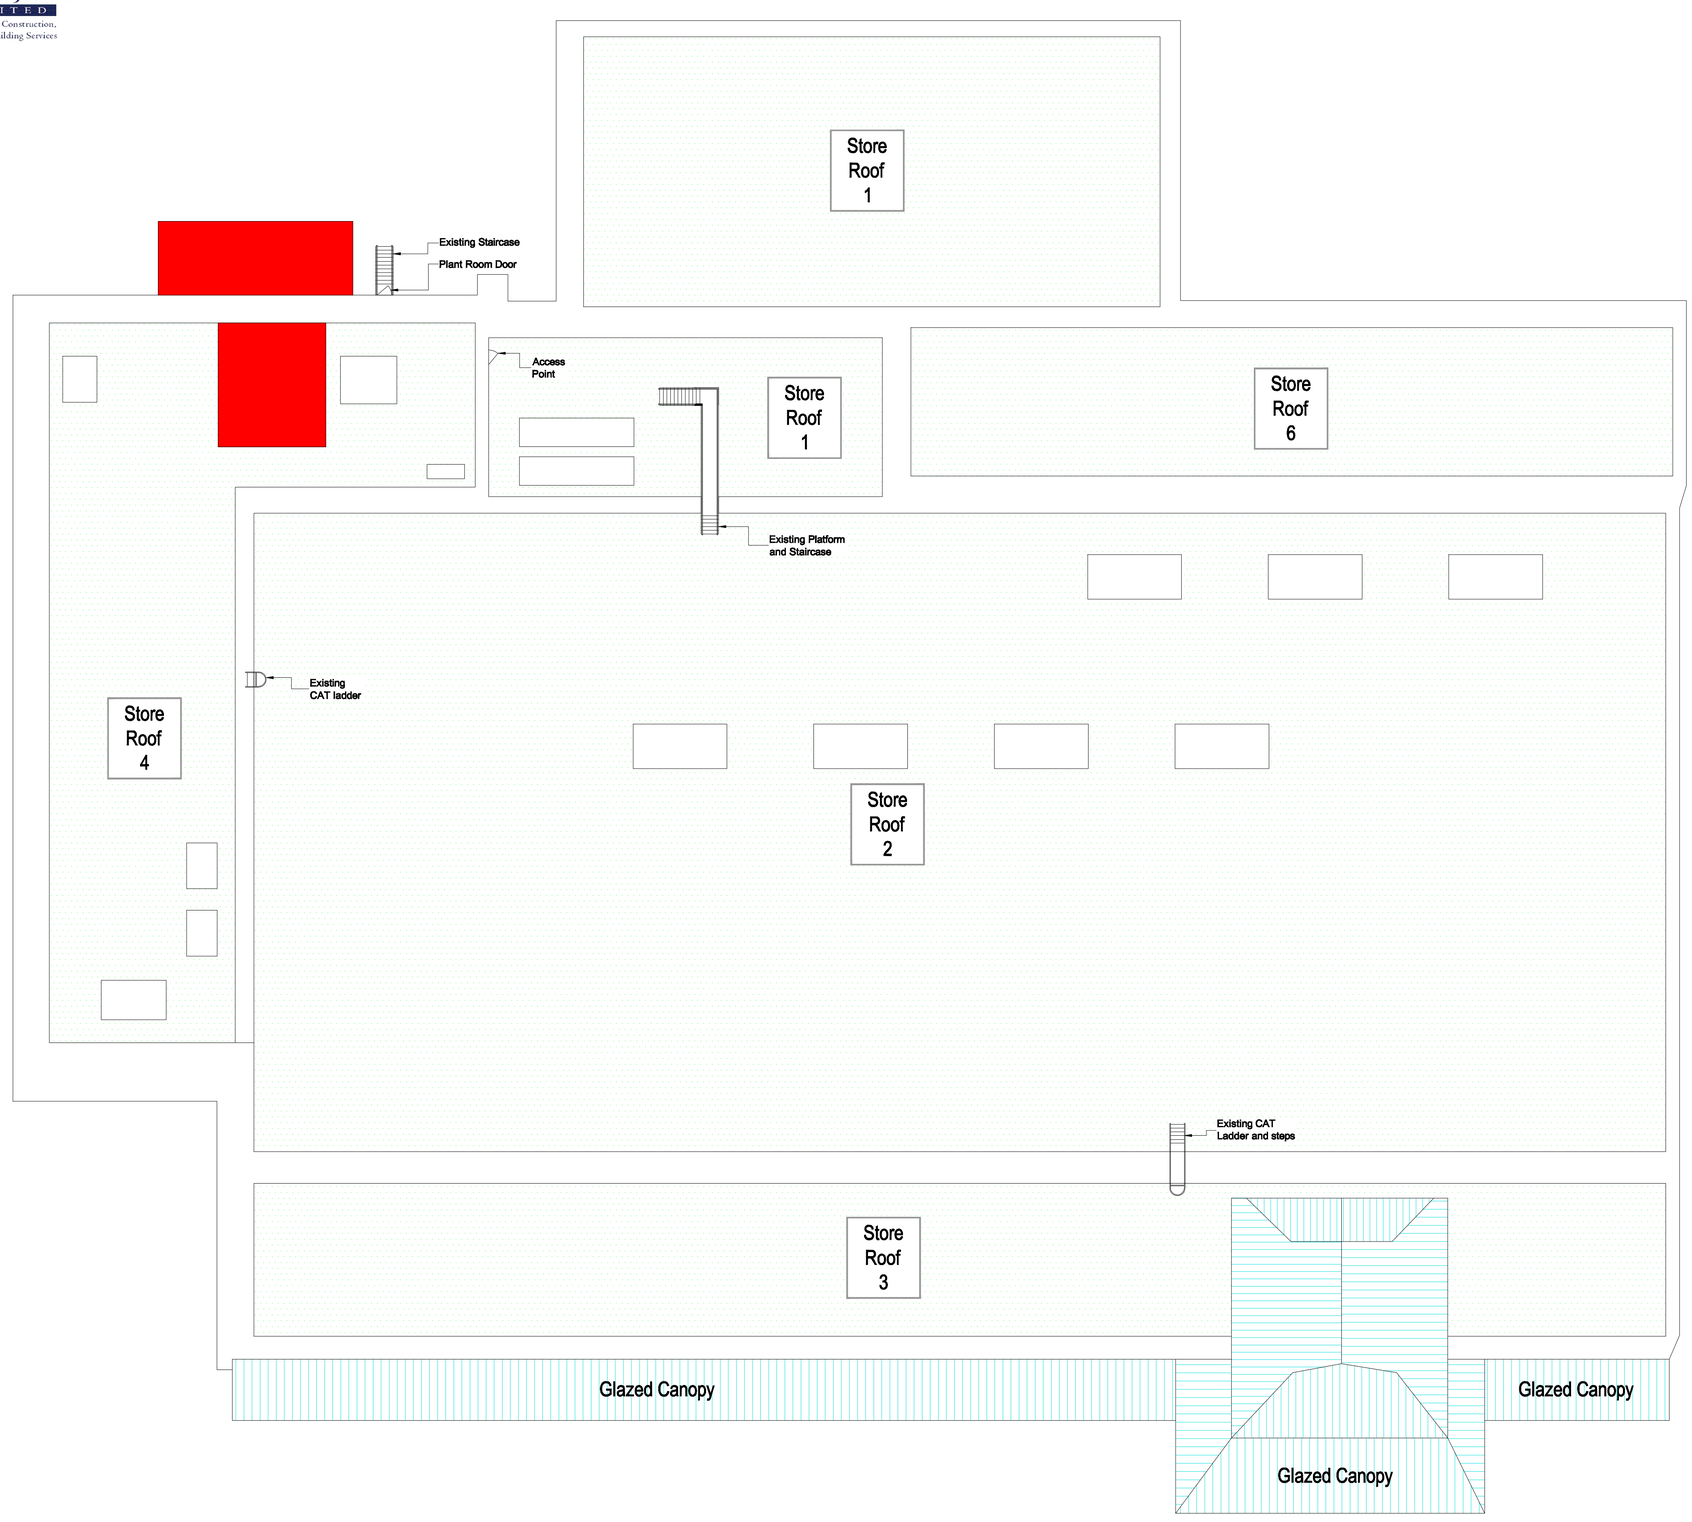

KEY:-

CATEGORY 1
ACCESSIBLE ROOF AREAS

CATEGORY 2
NON-ACCESSIBLE ROOF AREAS

CATEGORY 3
AREAS THAT SHOULD HAVE NO ACCESS.

PROPOSED WORKS

Rev	Modifications	By	Date	Chk'd

HB PROJECTS
LIMITED
Professional Construction,
Design & Building Services
Merrydale House, Roydsdale way,
Bradford BD4 6SB
Tel: 01274 474080 Fax: 01274 653236
E-mail: admin@hbprojectsltd.co.uk
Website: www.hbprojectsltd.co.uk

Client:
ASDA
part of the WAL*MART family

Project:
Proposed Roof Protection
Asda Store Barnsley

Title:
Existing Roof Protection - Planning Details

Original Size:	Scale:	Drawn:	Checked:	Status:
A1	2:200	PC		
		Date: 27/03/09	Date:	

Drawing Number:
HBP/854/PC

Revision: