




Drawing No.	Rev No.
MMH001 -006	

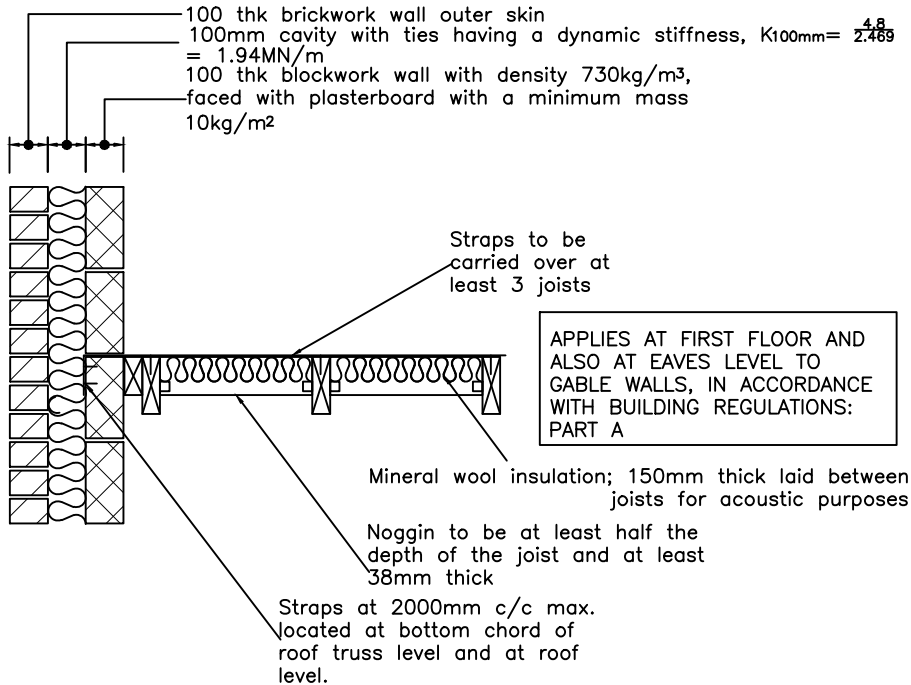

STRAP DETAIL
(1:20)

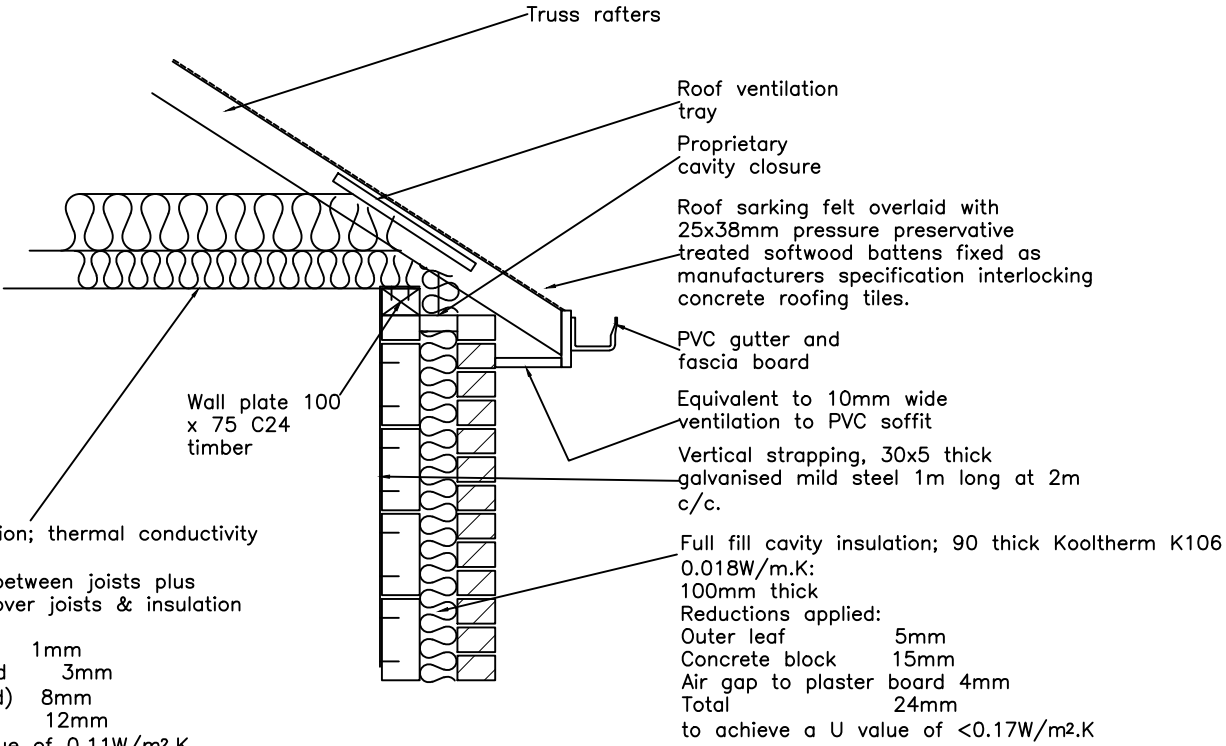

EAVES DETAIL MAIN ROOF
(1:20)

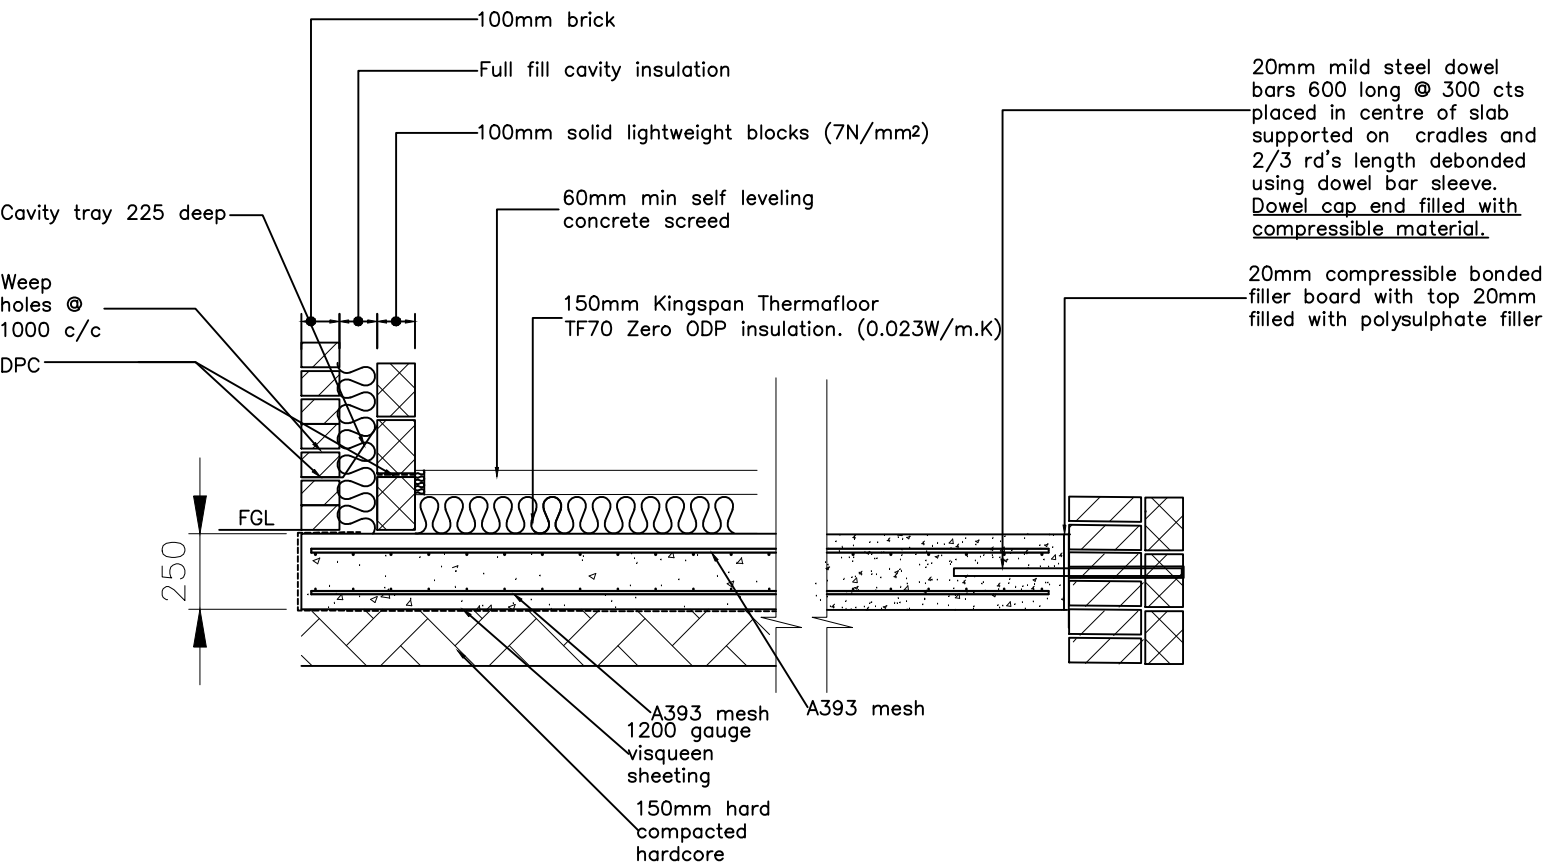

RAFT DETAIL
(1:20)

DO NOT SCALE: Contractor to check all dimensions and report any omissions or errors

NOTES

Rev	Description	By	Chk	App	Date
JRB DESIGNS Ltd 1 Saville Road Cudworth Barnsley S72 8LT Tel: 01226 383542 Fax: 01226 380078 Mob: 07970 541192 Email: john@jrbdesigns.co.uk This drawing is copyright. © jrbdesigns Ltd.					
Client		MR. M HUNTER			
Drawing Title		DETAILS			
Address		1 SHEERIEN CLOSE ATHERSLEY NORTH BARNLEY S71 3NQ			
Project Title:		PROPOSED TWO STOREY SIDE EXTENSION			
Purpose of Issue:		PLANNING			
Drawing Status		FIRST ISSUE			
Scale at A3 AS SHOWN	Drawn By JRB	Date 12/08/2022			
Checked By	Date 12/08/2022	Approved By	Date 12/08/2022		
Project No. MMH001		Drawing No. 006		Revision -	
APPROVAL ☒ INFORMATION ☐ TENDER ☐ CONTRACT ☐ CONSTRUCTION ☐					