

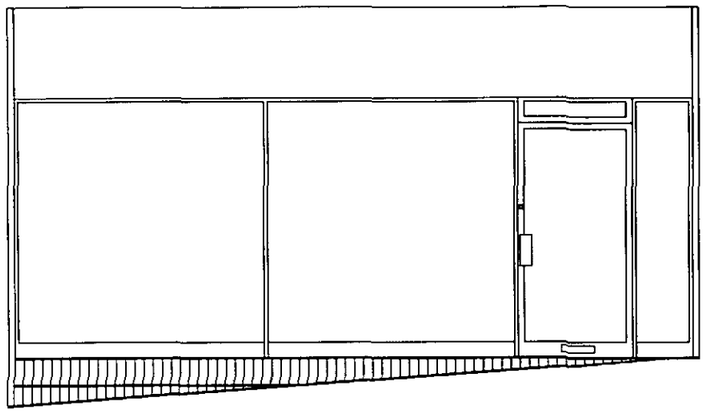


Existing Elevation

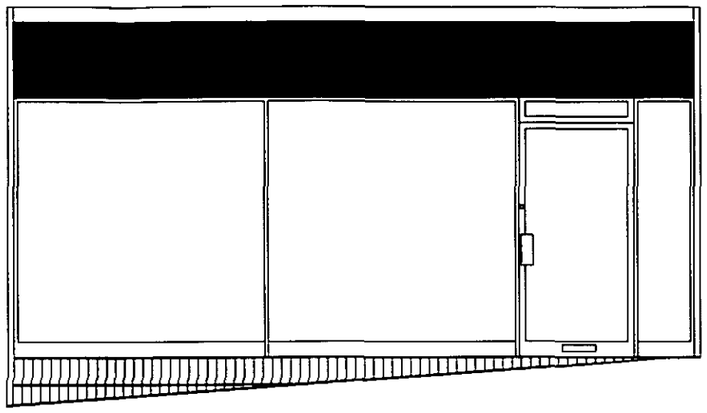

Proposed Elevation

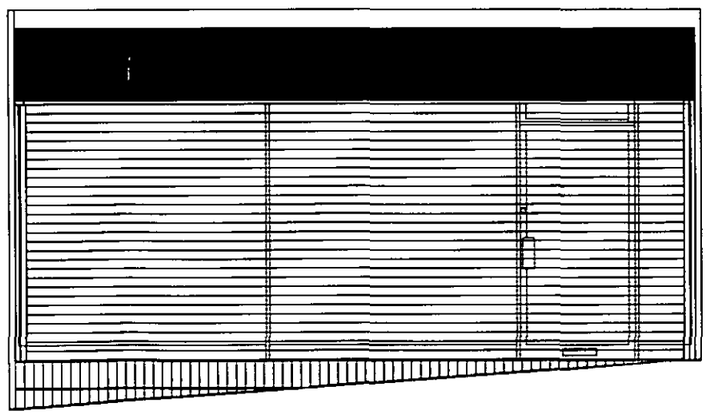

Proposed Elevation

This drawing is copyright and shall not be reproduced nor used for any other purpose without written permission of the authors.

Do not copy from this drawing, use figured dimensions only.

The drawing must be read in conjunction with all other related drawings and documentation.

It is the contractor's responsibility to ensure compliance with the Building Regulations.

It is the contractor's responsibility to check all dimensions on site, any discrepancy to be reported immediately.

Details and sizes shown are indicative only and are subject to confirmation by the relevant Specialist Sub-contractor.

| Revision | Description | Date |
|---|---|---|
| | | |
| | | |
| | | |
| | | |
| | | |
| | | |
| | | |
| | | |
| | | |
| | | |
| | | |
| | | |
| | | |

CUBITCONSULTING
PROPERTY & CONSTRUCTION CONSULTANTS

23 Clerkenwell Close,
London,
EC1R 0AA

Tel: 020 7253 5050
Fax: 020 7253 5056
Email: mail@cubitconsulting.co.uk
Website: www.cubitconsulting.co.uk

Project title 14 Peel Square, Barnsley, S70 1YA


Drawing Title Existing and Proposed Elevations

Date December 2012 Scale 1:50

Drawn By KH

| Job No | Drawing No | Rev |
|---|---|---|
| 8977 | 002 | |

This drawing must not be reproduced in whole or part without written consent
Do not scale from this drawing. Written dimensions to be checked on site

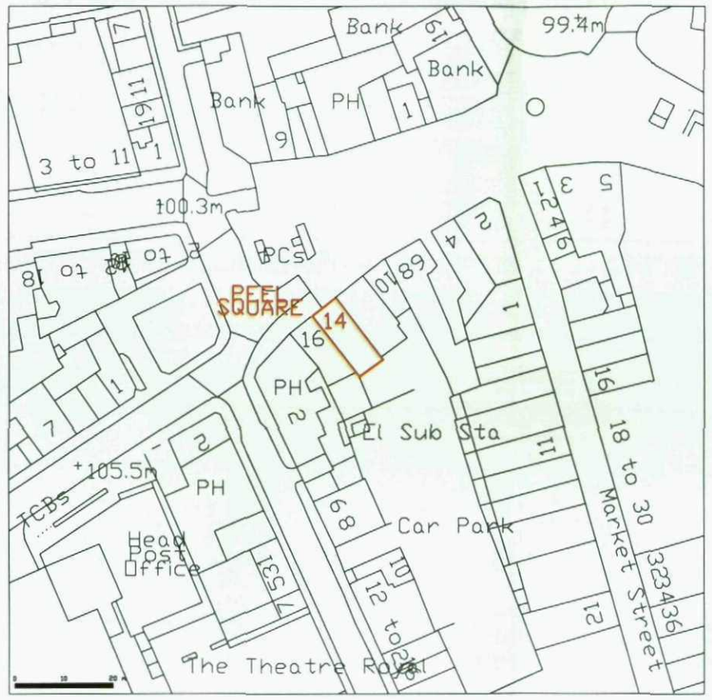


This drawing is copyright and shall not be reproduced nor used for any other purpose without written permission of the authors.

Do not copy from this drawing, use figured dimensions only.

The drawing must be read in conjunction with all other related drawings and documentation.

It is the contractor's responsibility to ensure compliance with the Building Regulations.

It is the contractor's responsibility to check all dimensions on site, any discrepancy to be reported immediately.

Details and sizes shown are indicative only and are subject to confirmation by the relevant Specialist Sub-contractor.

| Revision | Description | Date |
|---|---|---|
| | | |
| | | |
| | | |
| | | |
| | | |
| | | |
| | | |
| | | |
| | | |
| | | |
| | | |
| | | |
| | | |
| | | |

NORTH

CUBITCONSULTING
PROPERTY & CONSTRUCTION CONSULTANTS

23 Clerkenwell Close,
London,
EC1R 0AA

Tel: 020 7253 5050
Fax: 020 7253 5056
Email: mail@cubitconsulting.co.uk
Website: www.cubitconsulting.co.uk

Project title: 14 Peel Square, Barnsley, South Yorkshire, S70 1YA

Drawing Title: Site Location Plan

Date: December 2012 Scale: 1:1250 @ A3

Drawn By: LT

| Job No | Drawing No | Rev |
|---|---|---|
| 8977 | 001 | |

This drawing must not be reproduced in whole or part without written consent.
Do not scale from this drawing. Written dimensions to be checked on site