


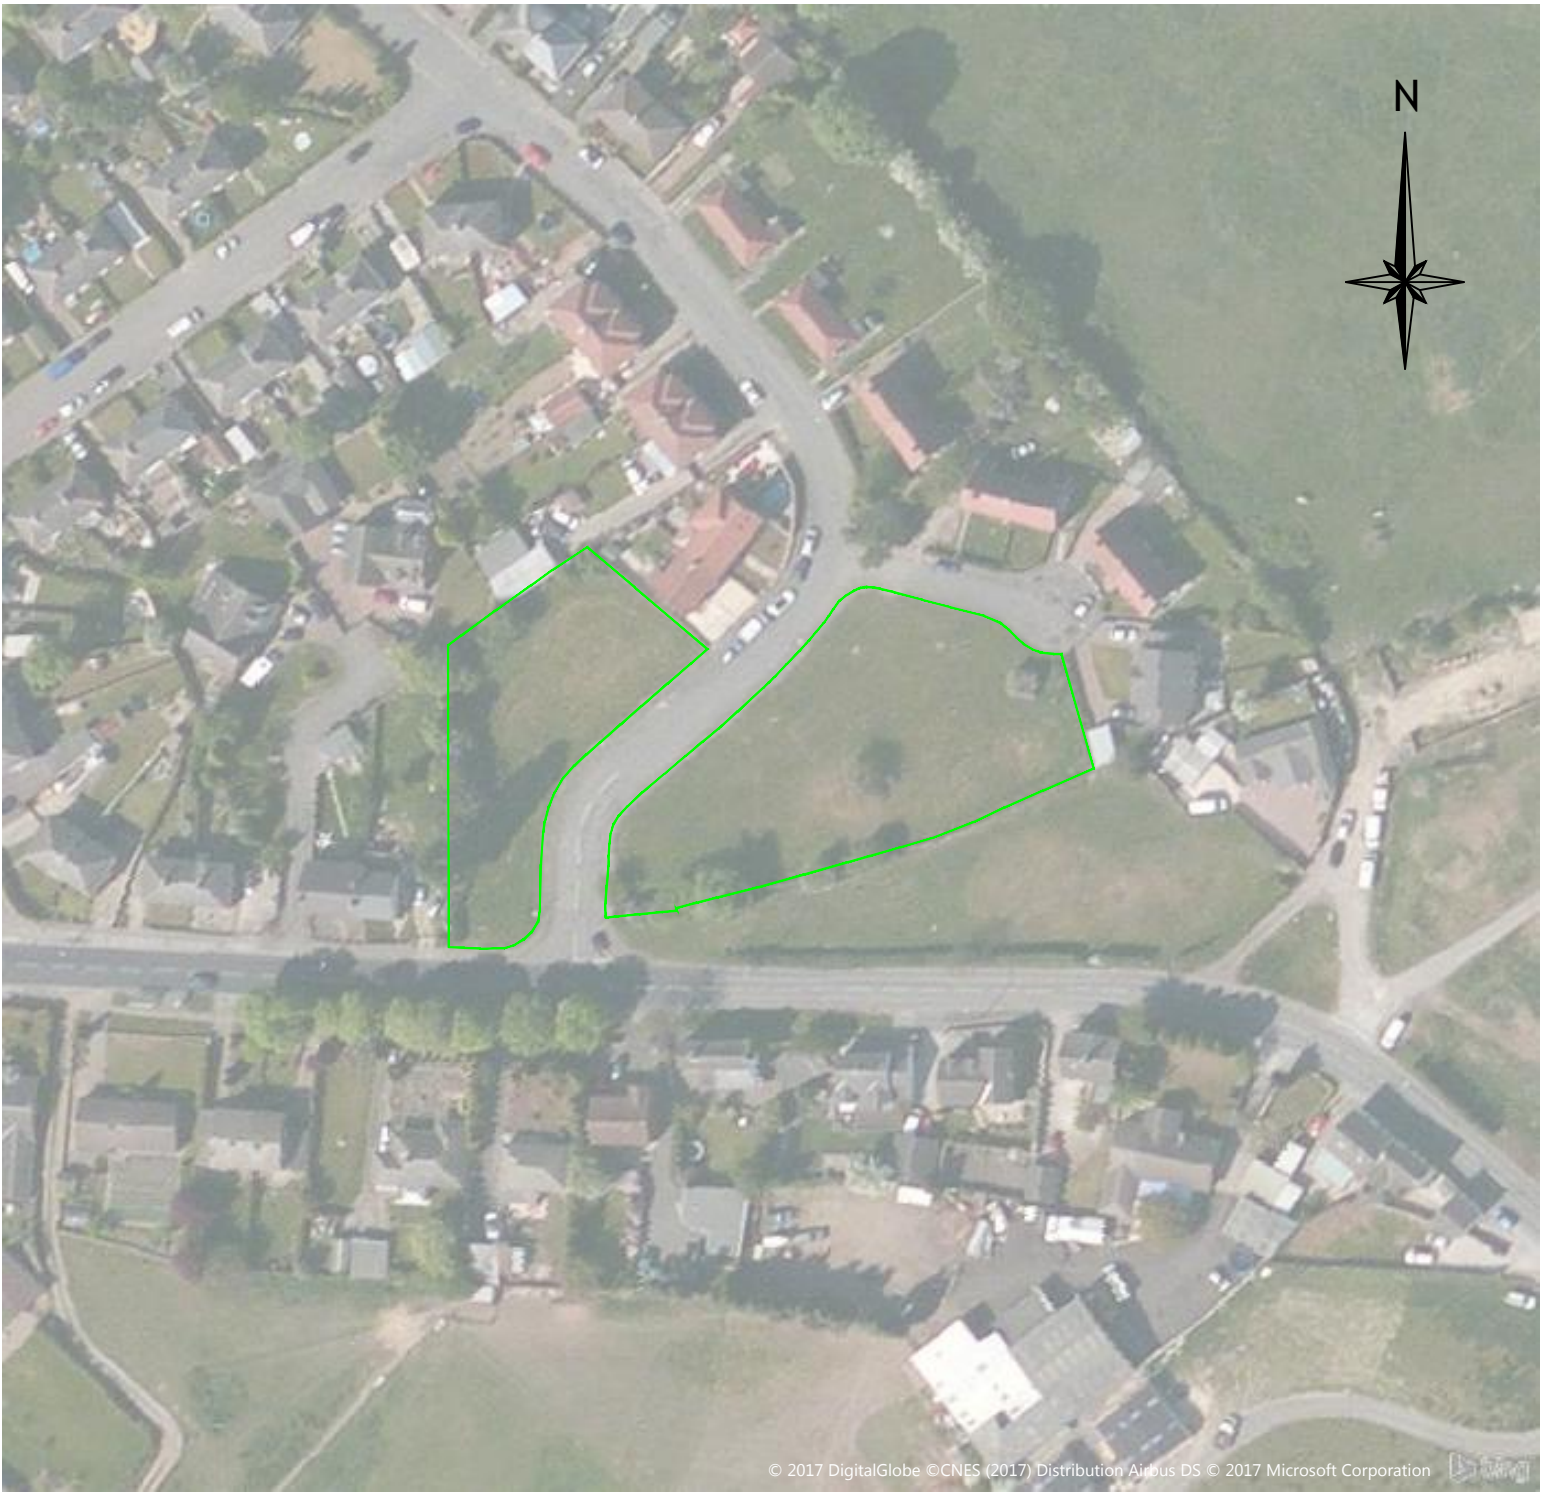

© 2017 DigitalGlobe © CNES (2017) Distribution Airbus DS © 2017 Microsoft Corporation

P1	First Issue	14.12.2017
----	-------------	------------

PRELIMINARY



Unit 6, Neepsend Triangle Business Centre, 1 Burton Road,
Sheffield, South Yorkshire, S3 8BW
W: www.g30consulting.com
E: enquiries@g30consulting.com
T: 0114 349 2720

Project
Developments by Boutique Limited Residential Development off Park View, Brierley, Barnsley
Title
Site Location Plan

Drawn by CB	Checked by SG	Paper Size A4
Drawing Number 06-0075-001	Revision P1	Scale 1:1250
		Date 14.12.2017