
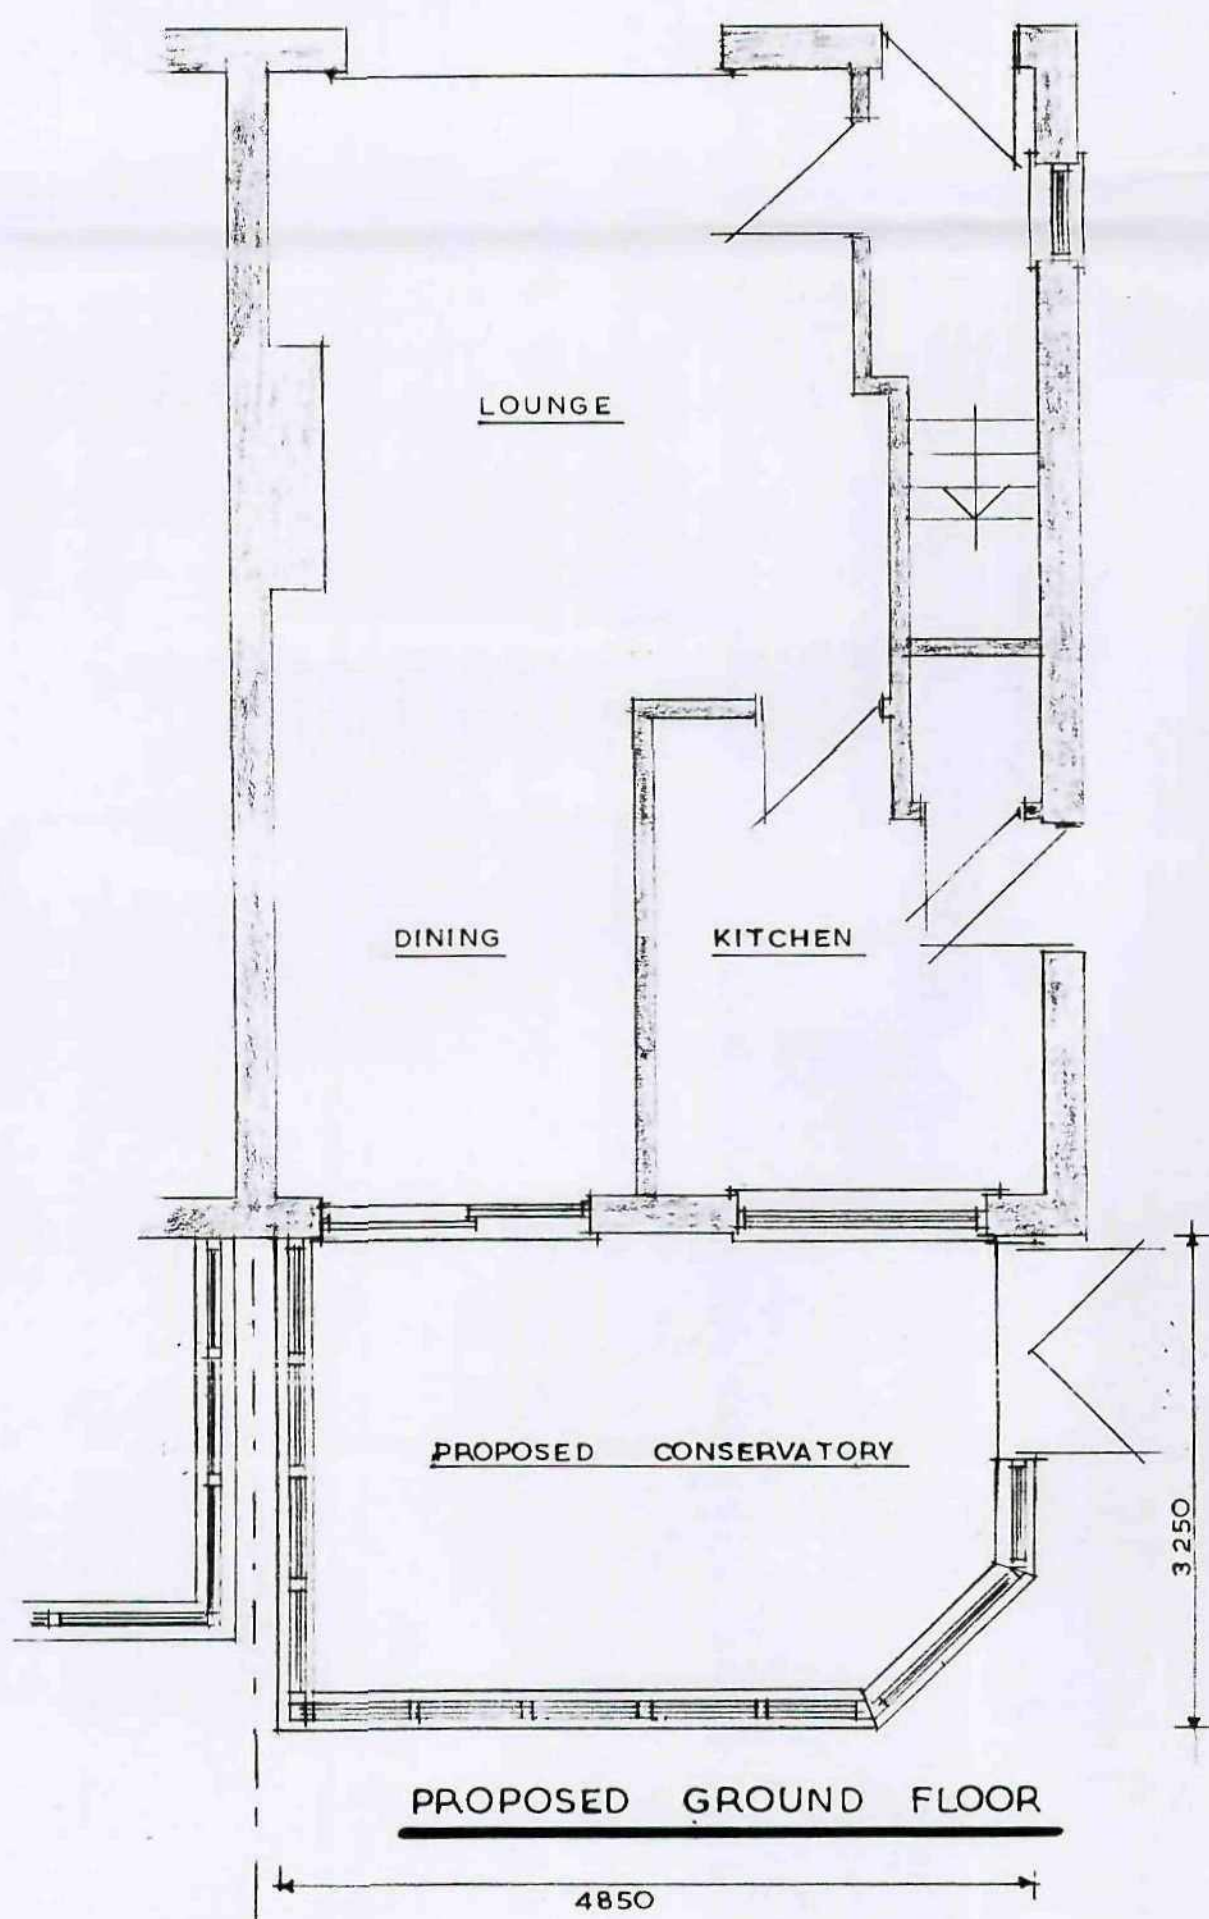
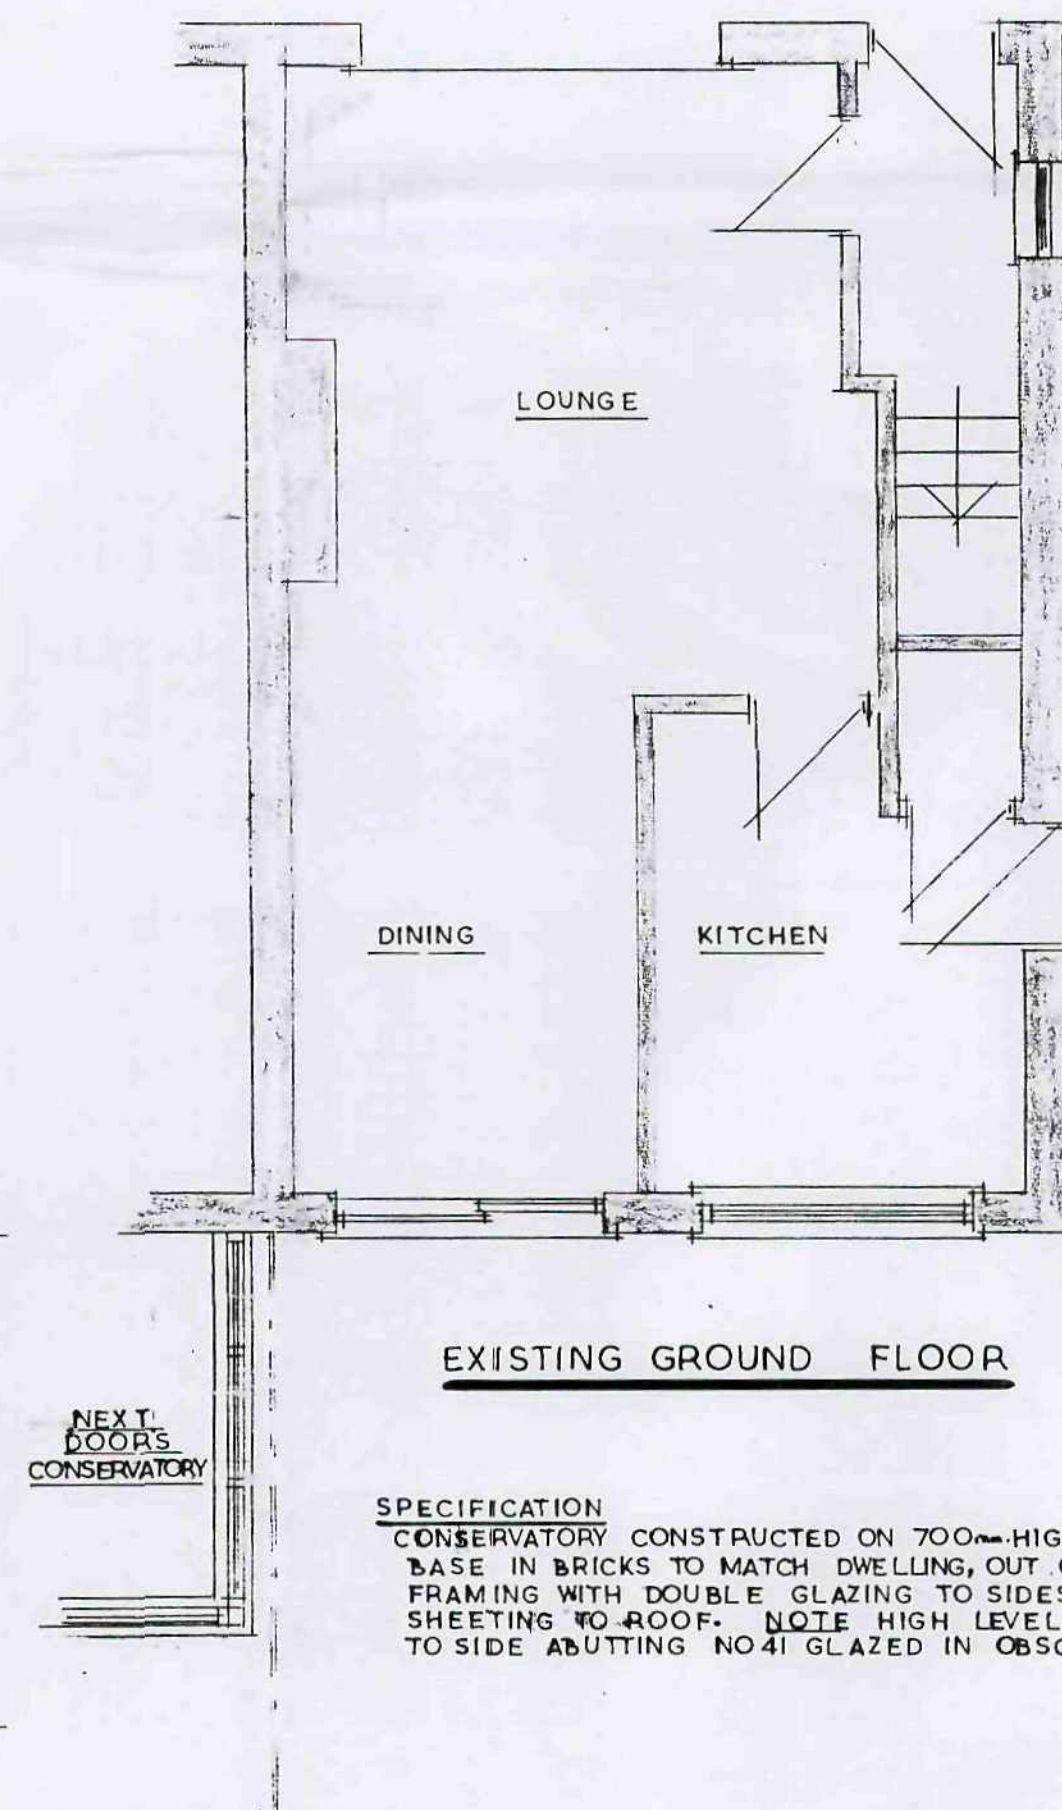
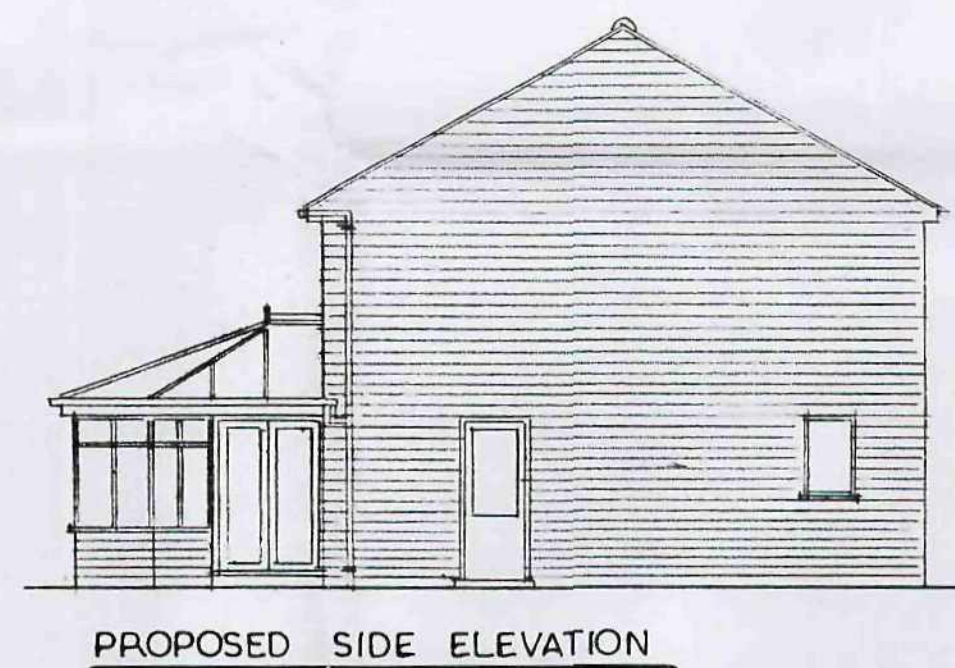
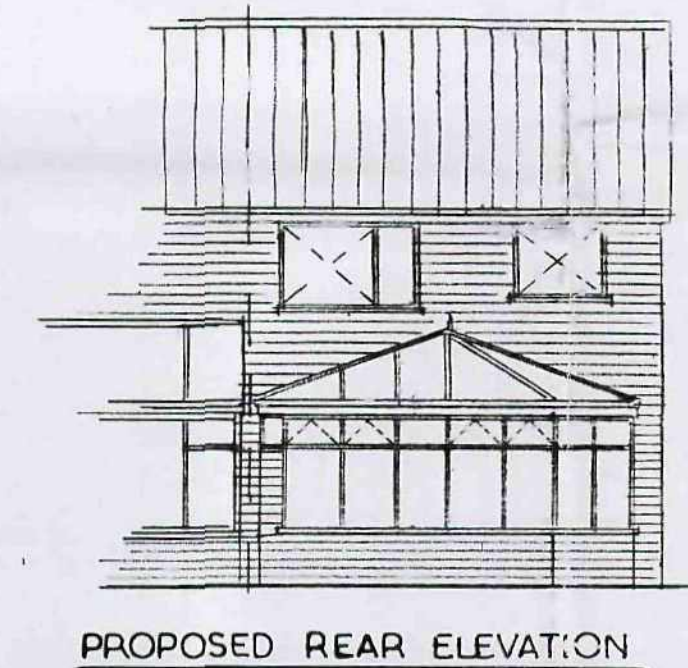
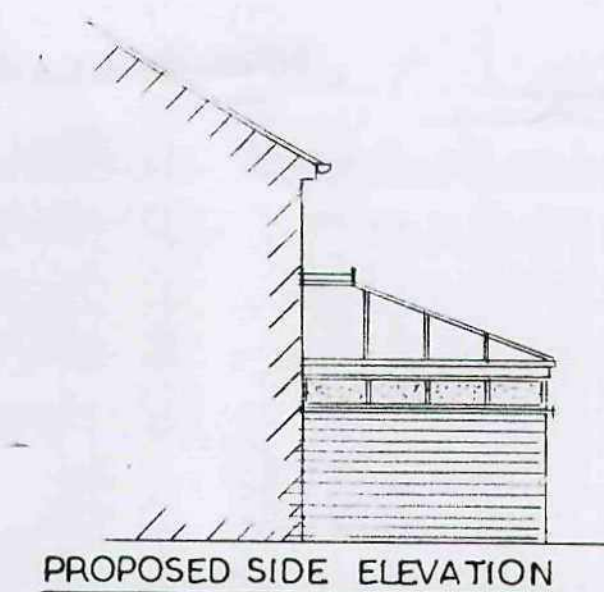
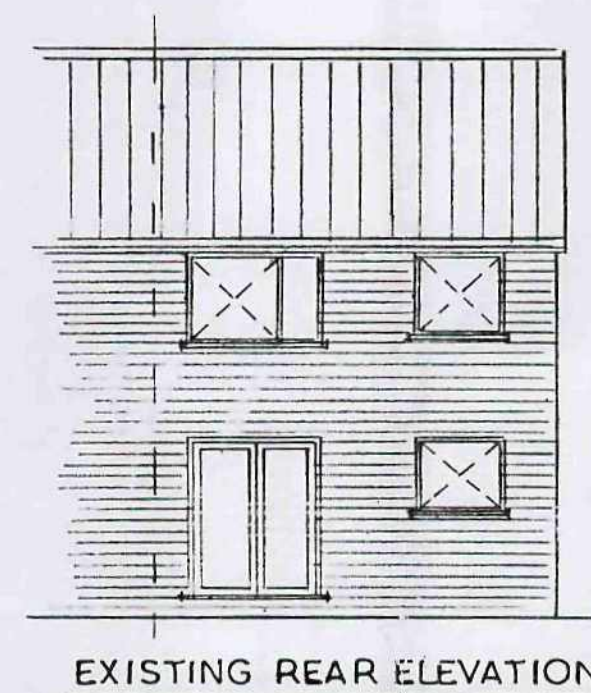


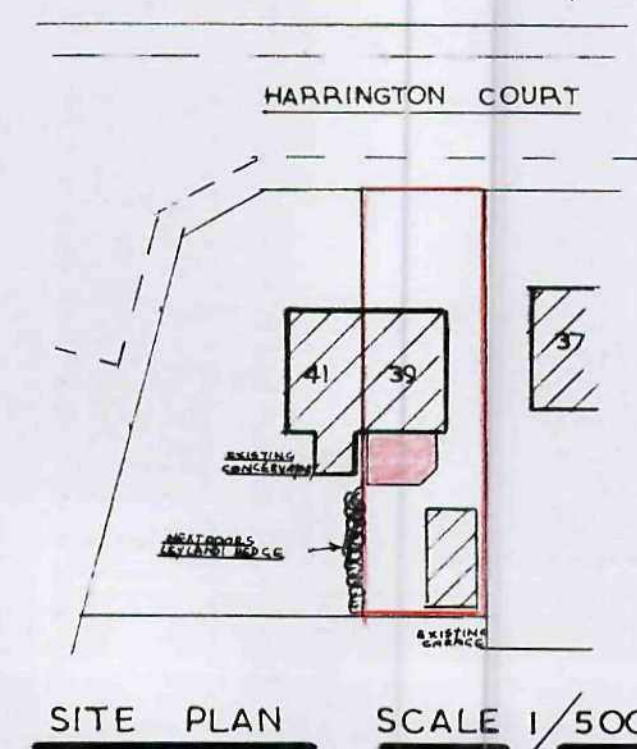

PROPOSED REAR CONSERVATORY, (RETROSPECTIVE PERMISSION) FOR MRS. J. COOMBS, AT 39 HARRINGTON COURT,
LUNDWOOD, BARNSELY SCALES 1/50 TH. & 1/100 TH.