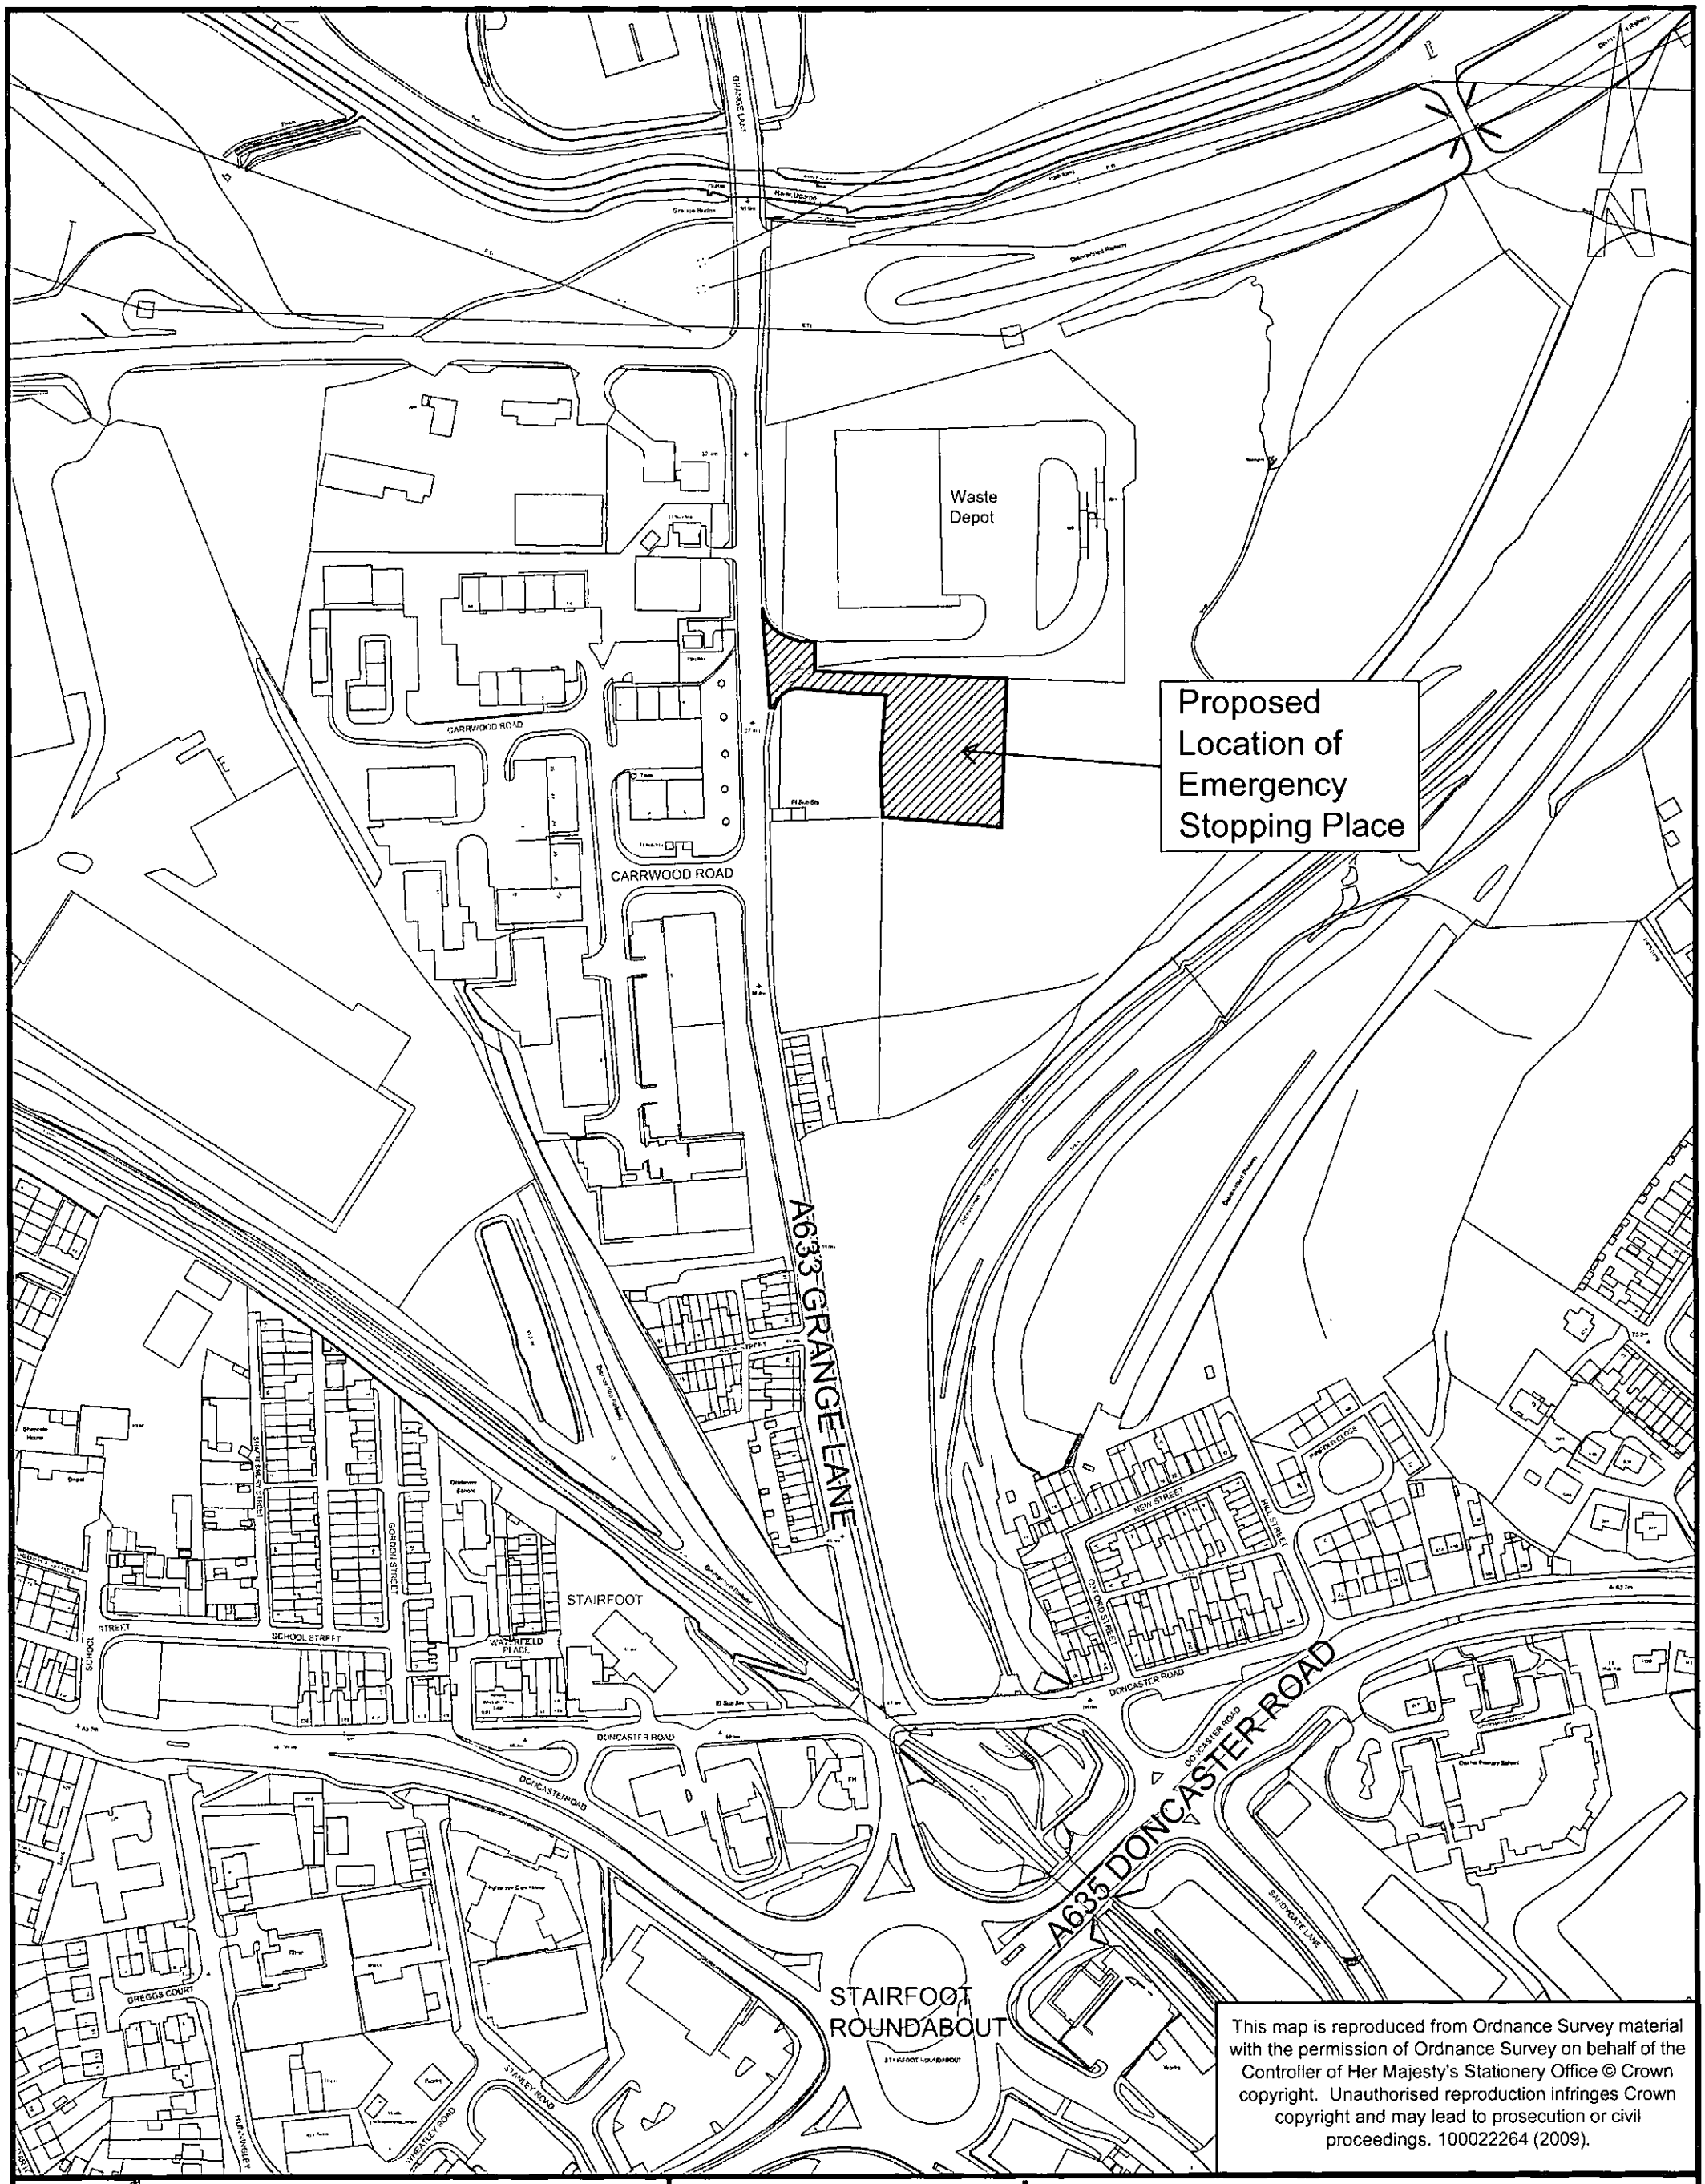


This map is reproduced from Ordnance Survey material with the permission of Ordnance Survey on behalf of the Controller of Her Majesty's Stationery Office © Crown copyright. Unauthorised reproduction infringes Crown copyright and may lead to prosecution or civil proceedings. 100022264 (2009).


BARNSLEY
Metropolitan Borough Council

Project
Emergency Stopping Place Location Plan

Scale	
1:2500	
Drawn: GSJ	Date: Sept 14
Checked: KH	File:

D. Pownall, BEng, CEng, MICE, FCIHT.
Head of Highways Engineering & Transportation,
Westgate Plaza One, Westgate
Barnsley S70 2DR.
Tel. (01226) 770770 Fax. (01226) 772222

Drawing No.
HD/040147/12GA/LP

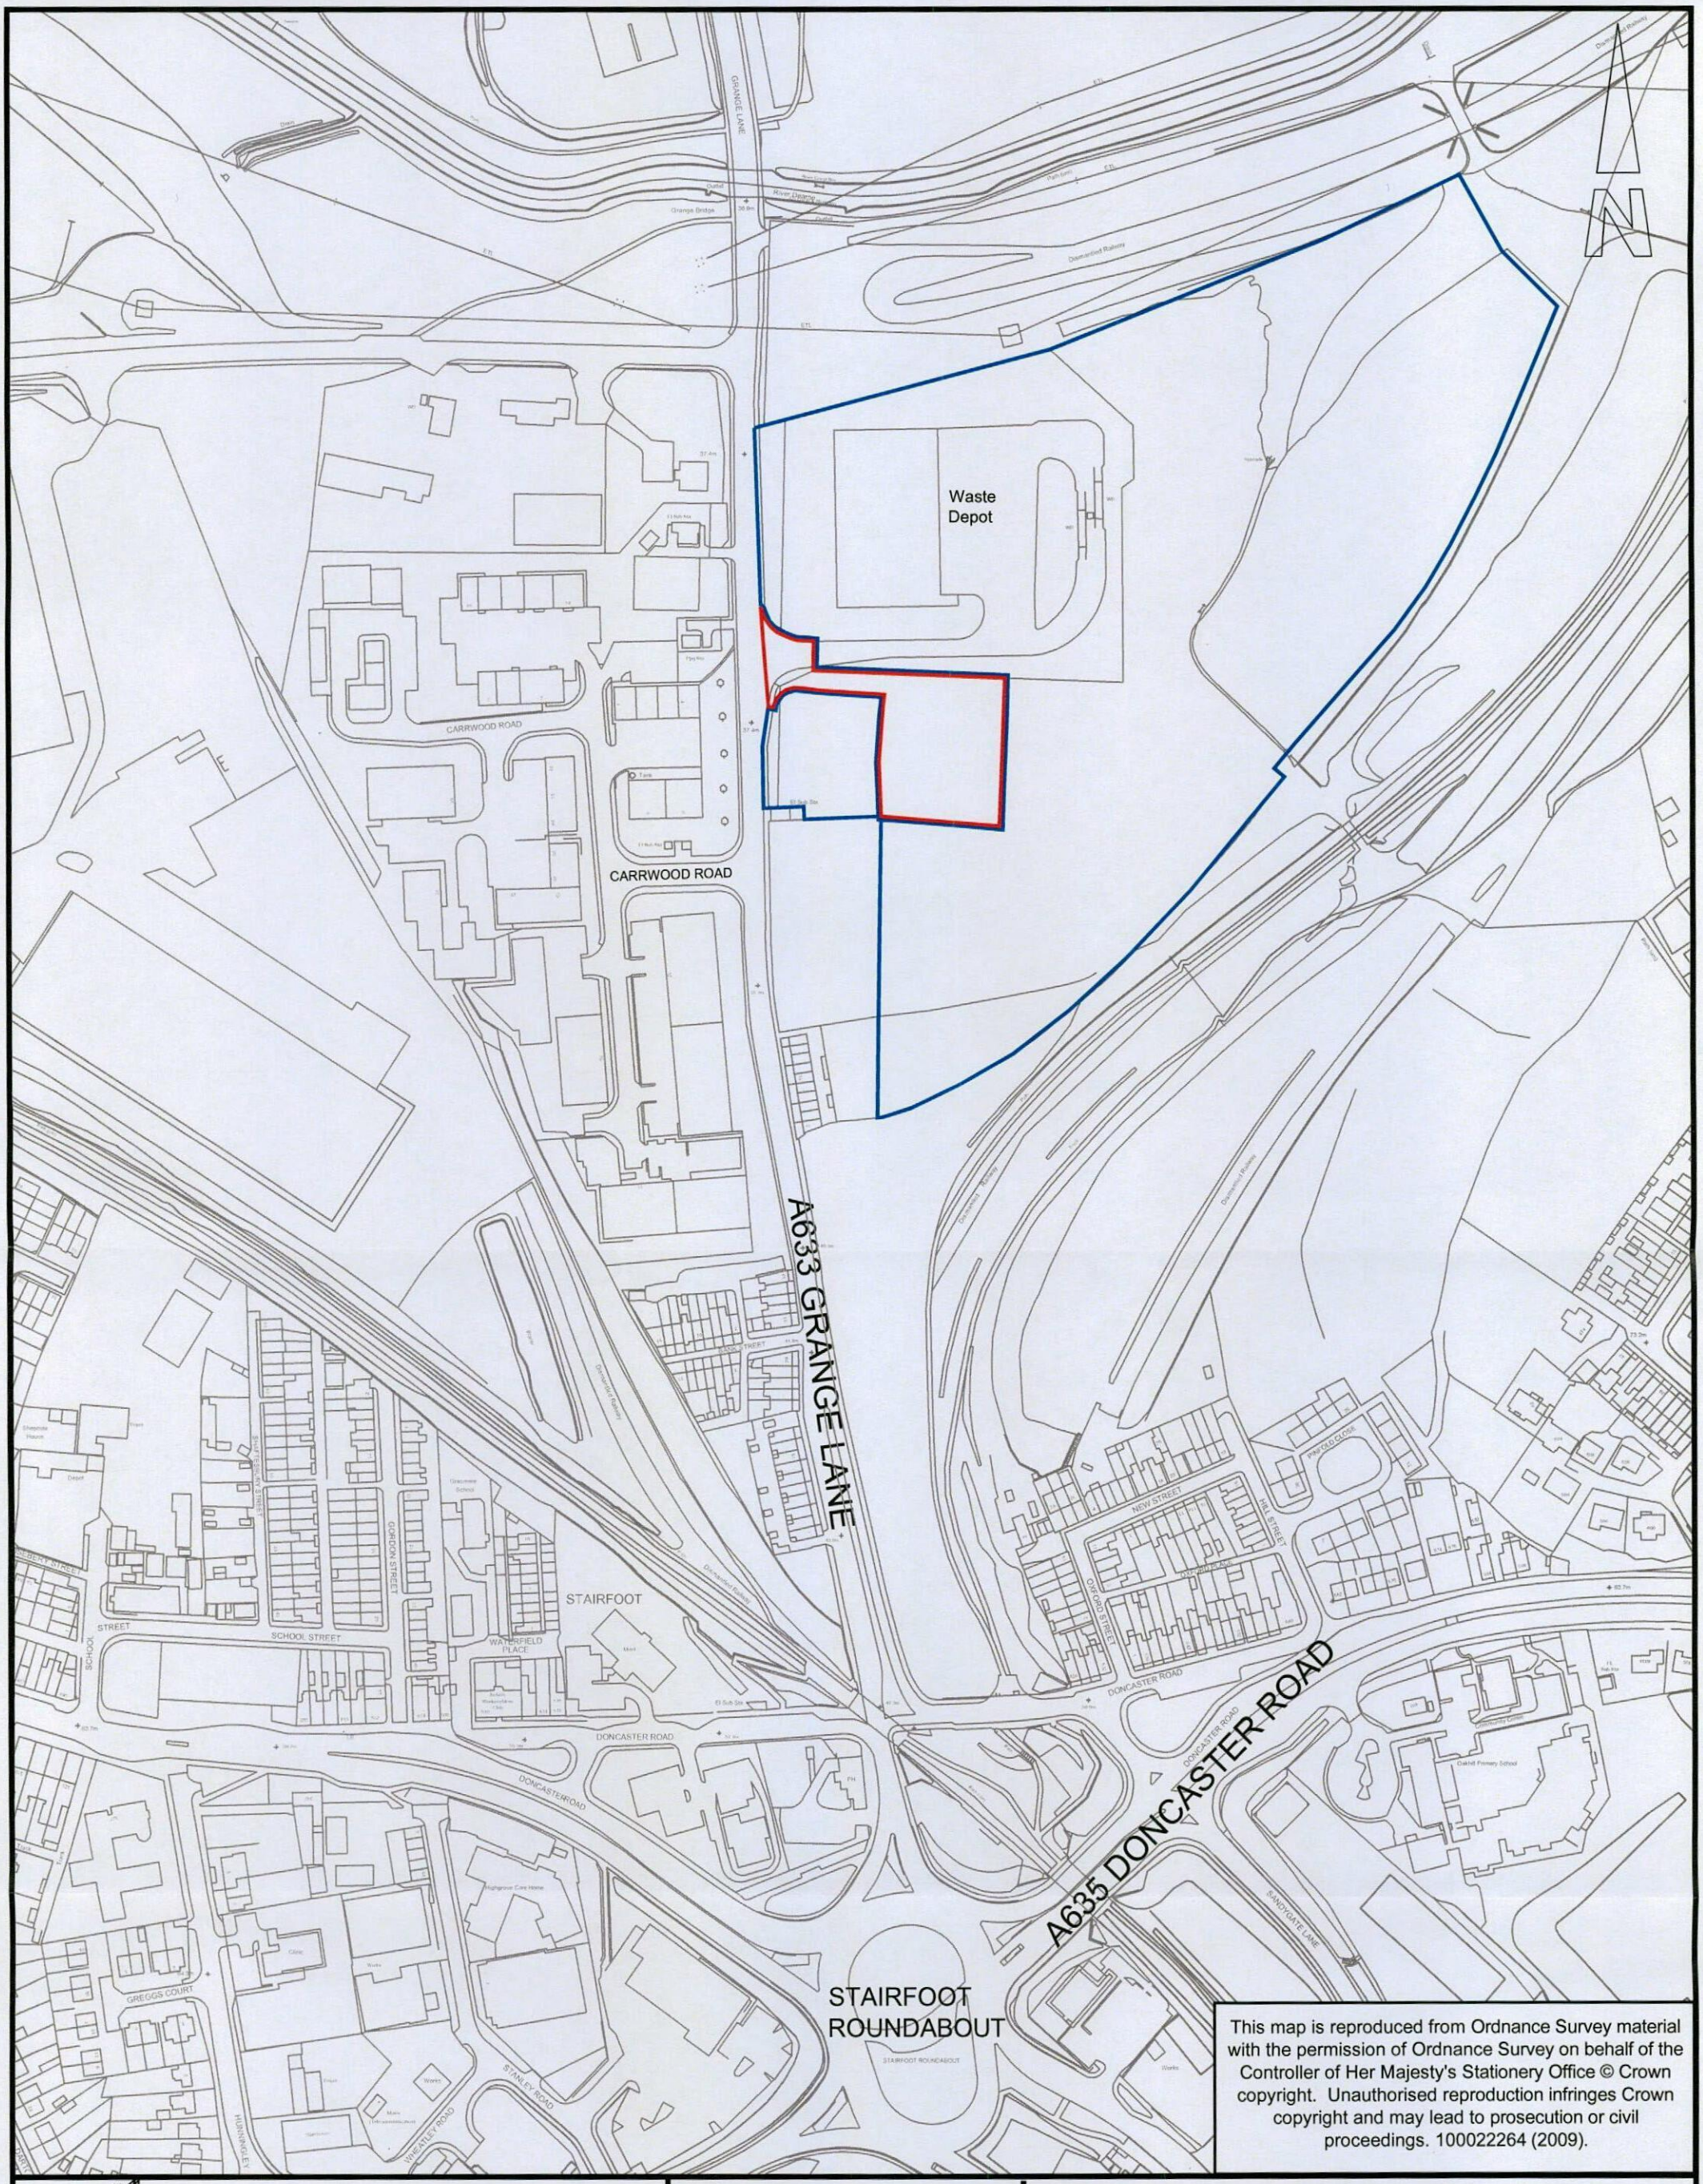

This map is reproduced from Ordnance Survey material with the permission of Ordnance Survey on behalf of the Controller of Her Majesty's Stationery Office © Crown copyright. Unauthorised reproduction infringes Crown copyright and may lead to prosecution or civil proceedings. 100022264 (2009).

BARNSLEY
Metropolitan Borough Council

Project
Emergency Stopping Place
Site Boundary Plan

Scale	1:2500
Drawn	GSJ
Date	Sept 14
Checked	KH
File	

D. Pownall, BEng, CEng, MICE, FCIHT.
Head of Highways Engineering & Transportation,
Westgate Plaza One, Westgate
Barnsley S70 2DR.
Tel. (01226) 770770 Fax. (01226) 772222

Drawing No.
HD/040147/12GA/SBP