


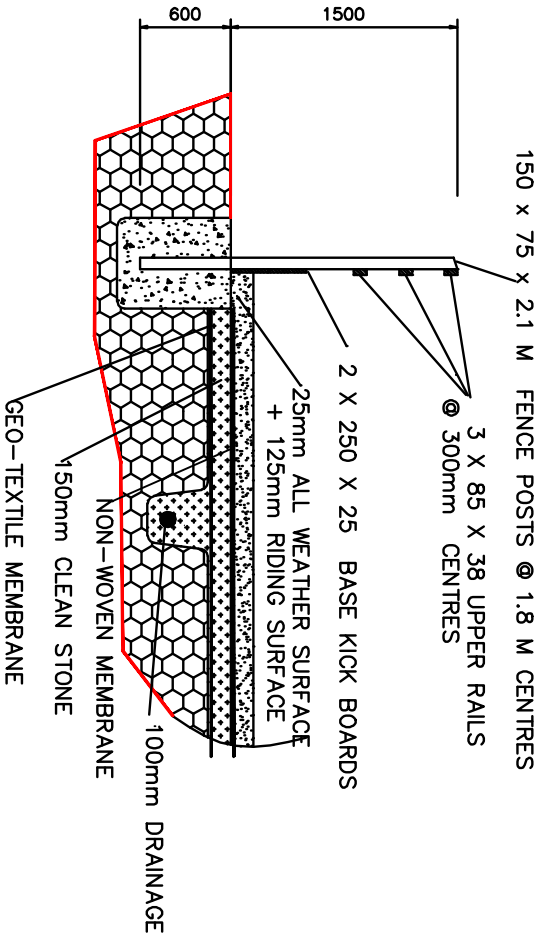


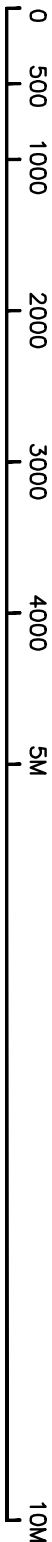

CROSS SECTION THROUGH MANÈGE & FENCE DETAIL

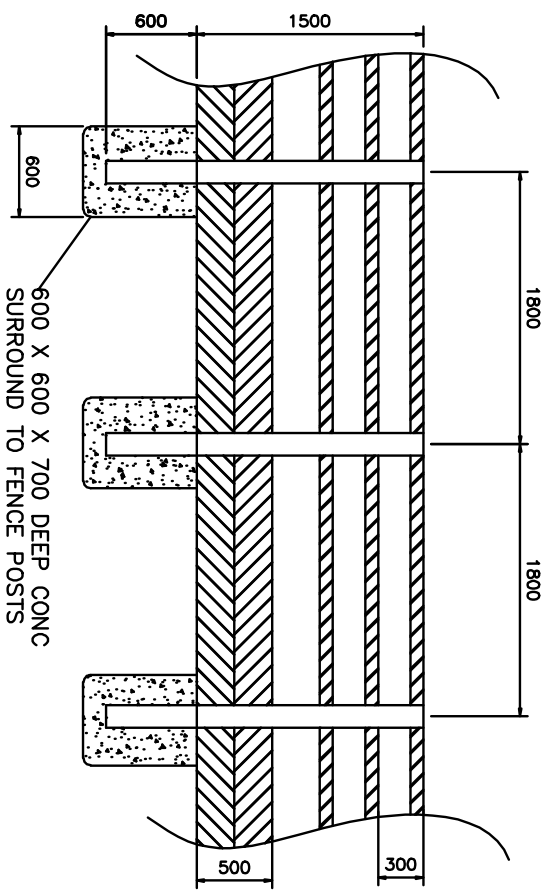

ELEVATION ON TYPICAL FENCE PANEL

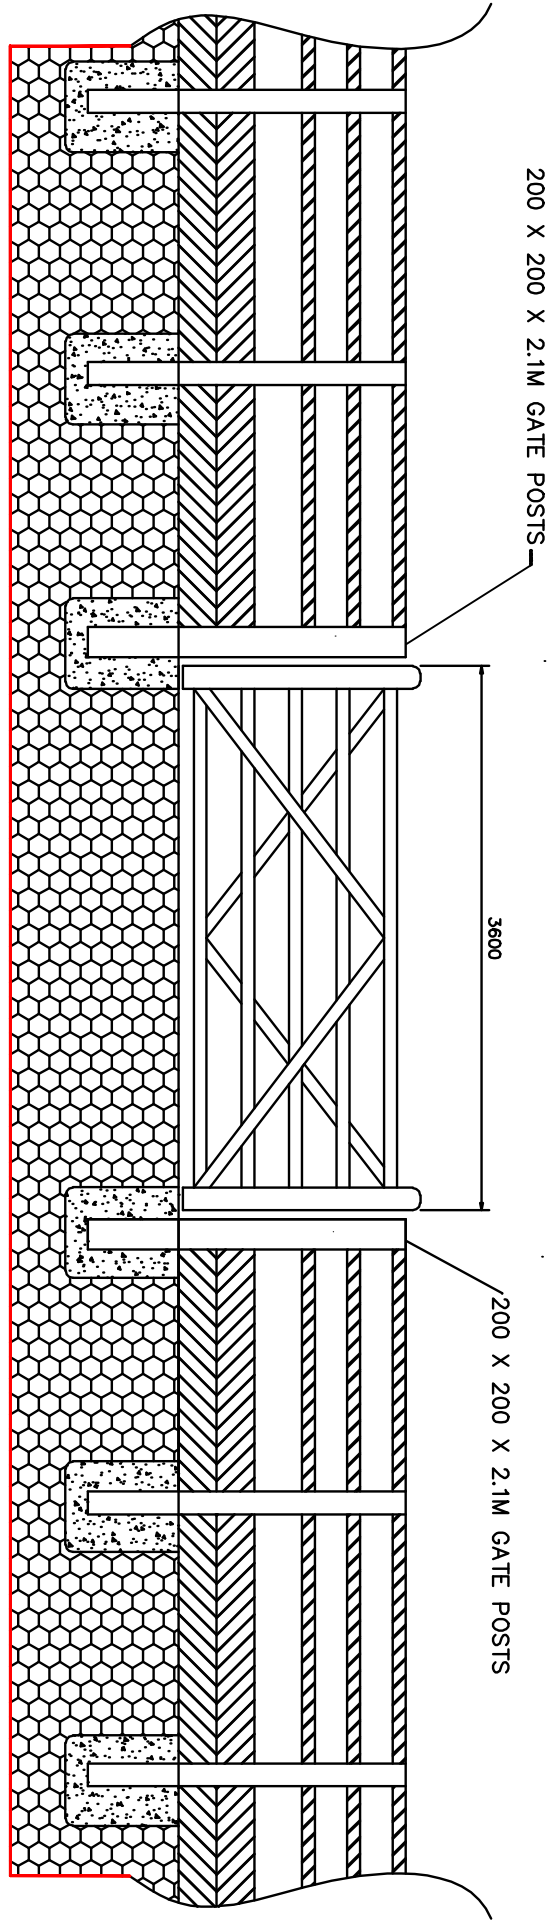

3.6M WIDE ACCESS GATE WITH 200 X 200 X 2.1M GATE POSTS CW ALL GALVANISED IRONMONGERY

General Notes

No.	Revision/Issue	Date

Maple
UNIT 2B,
PARK LAINE
BUSINESS PARK
KIRKBY In ASHFELD,
NOTTINGHAMSHIRE,
NG17 9LE
Tel: 0870 877 6088
Fax: 01523 706 395
Mob: 07792 450 586

Project Name and Address
**CONSTRUCTION
DETAILS FOR MANÈGE,
PERIMETER FENCING
& GATEWAYS**

Title CONSTRUCTION DETAILS		
Drawn by	MPL/STANDARD/01	Date
Drawn by	Chris Potts	May 2010
Scale	1:50 (Printed @ A3)	