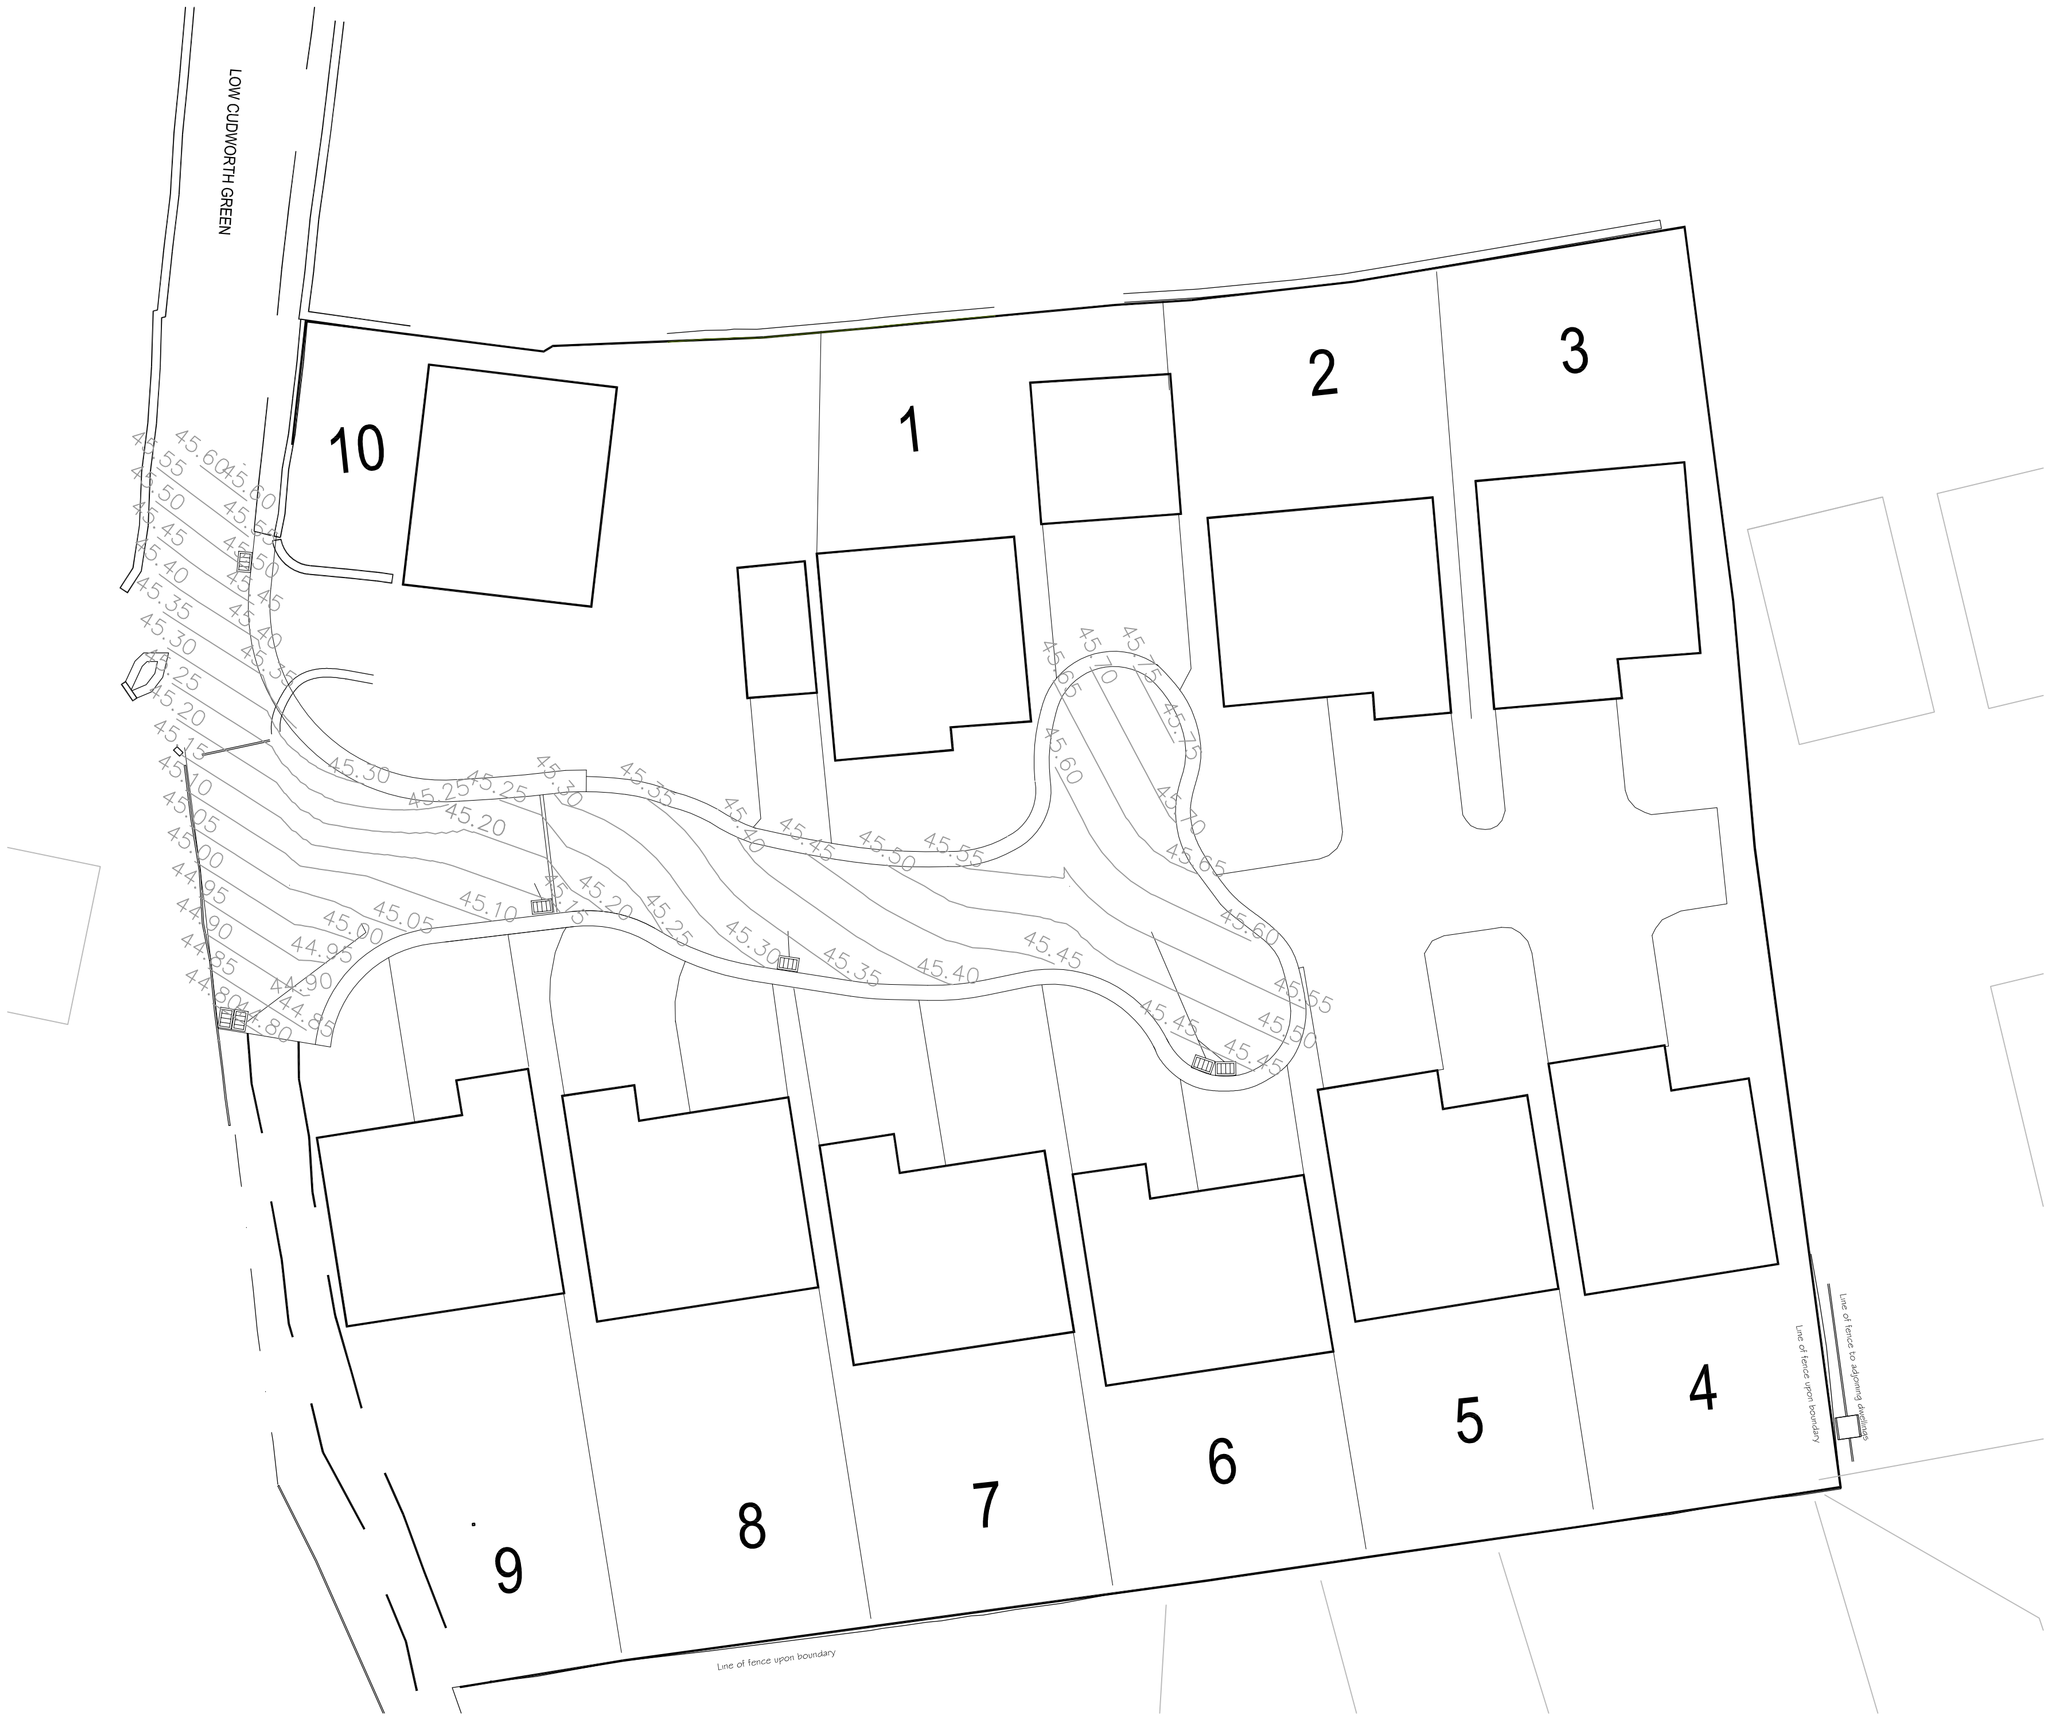


CONTOUR PLAN

A1

Preliminary

Rev	Details	Date	Drwn.	Chk.

RMH Properties Ltd

Low Cudworth Green
Cudworth, Barnsley

Road contours

Dwg No. : STE/17/08/14

Date : 29-6-17

Scale : 1:200

Copyright © Shaun Tonge Engineering

SHAUN TONGE
ENGINEERING

11 Broomhead Road, Wombwell, Barnsley, S73 0SA.
Tel 01226 755929. Mobile 07528 278070 . Email Shauntongeengineering@yahoo.co.uk