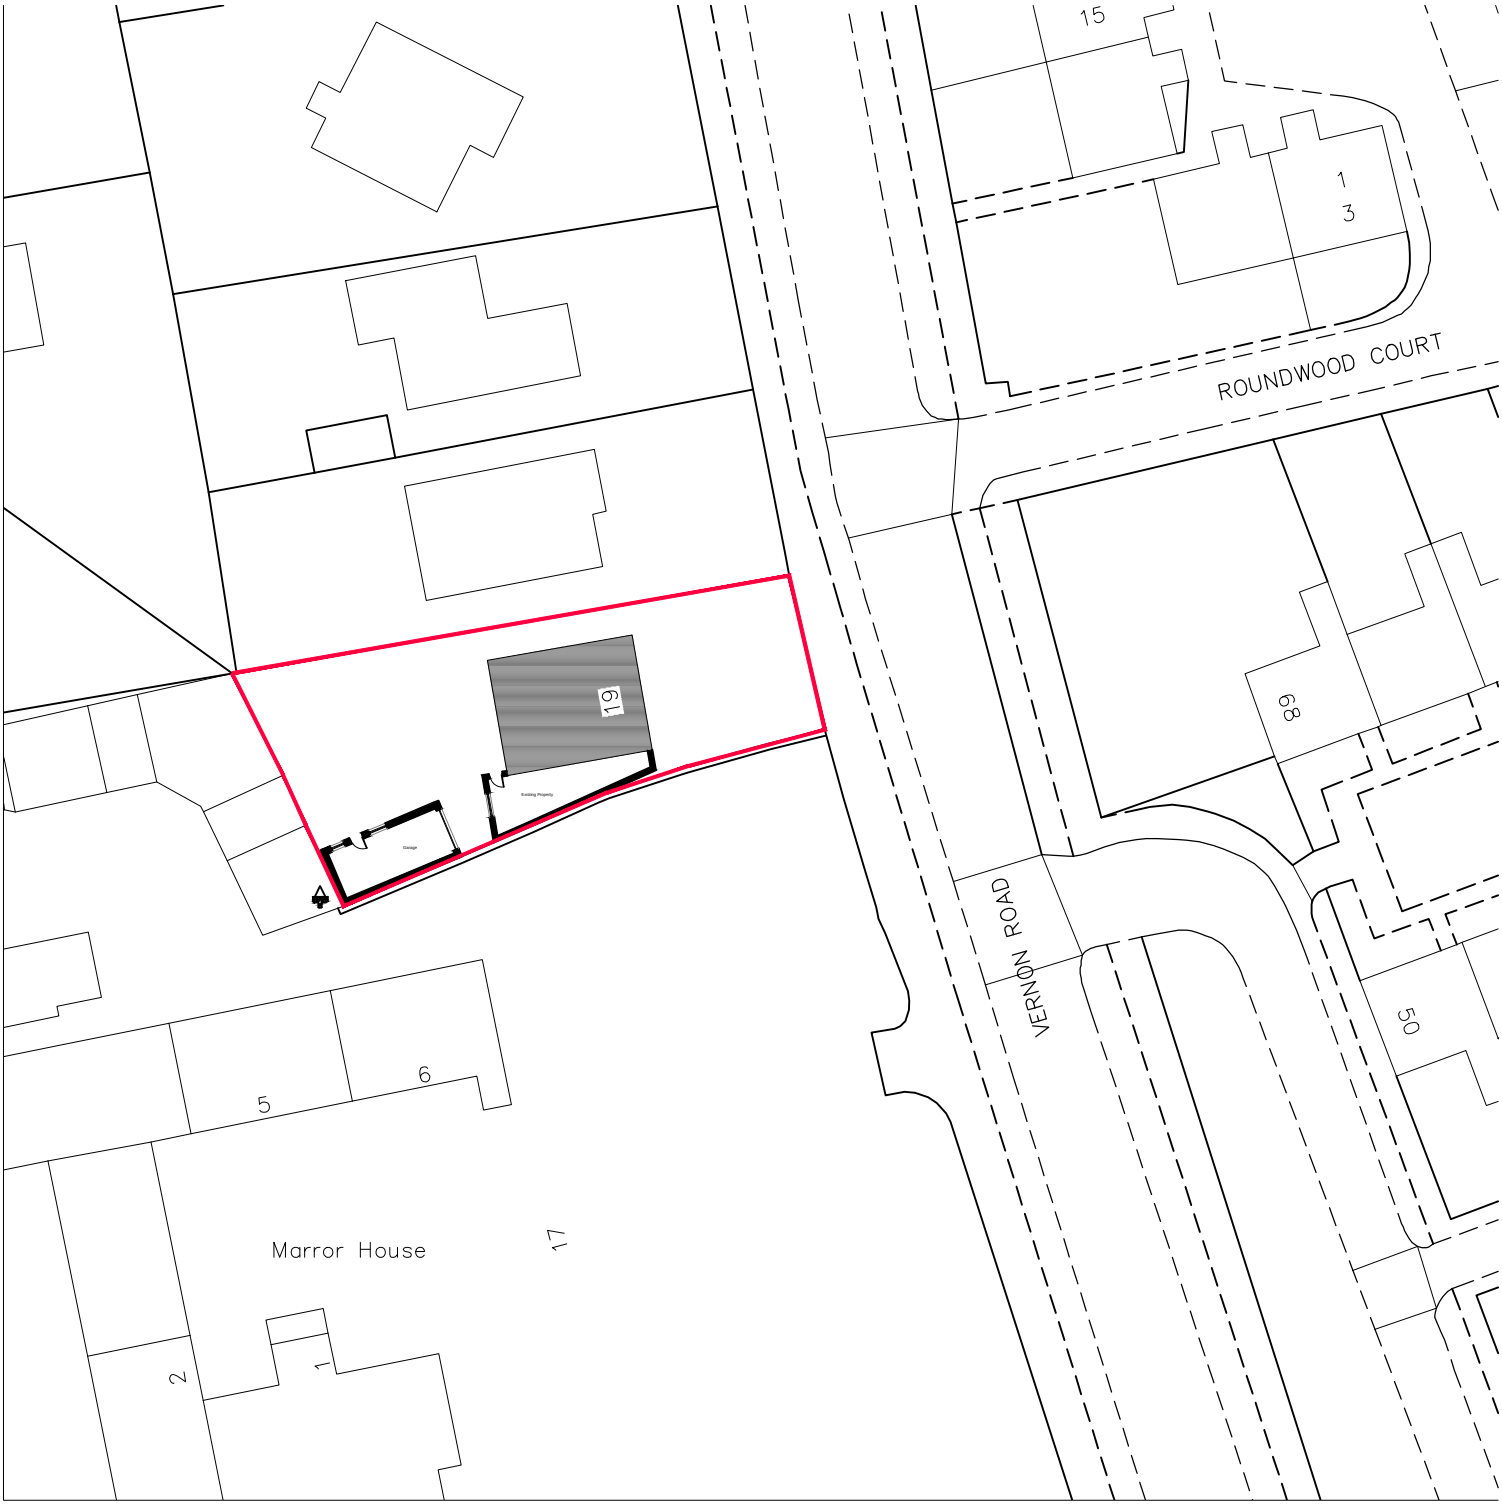


Rev.

Client:
Mr Smith

Project:
New Annex
19 Vernon Road

Drawing Title:

Location Plan

Scales:	1:500@A2	Cad ref :	TADS/paulhanstock
Drawn:	JW	Checked:	Date: July 14

Project no. xx | Drawing no. 04 | Rev.

JENKINS ▪ VEITCH ▪ NOLAN
ARCHITECTURE LTD

Jenkins Veitch Nolan Architecture Ltd
The Architectural Design Studio
Unit 19 Ravenshorn Way
Renishaw, Sheffield S21 3WY
T: 01246 432 338
F: 01246 437 351

E: mail@architecturaldesignstudio.com

© Copyright exists on design and information contained in this drawing