

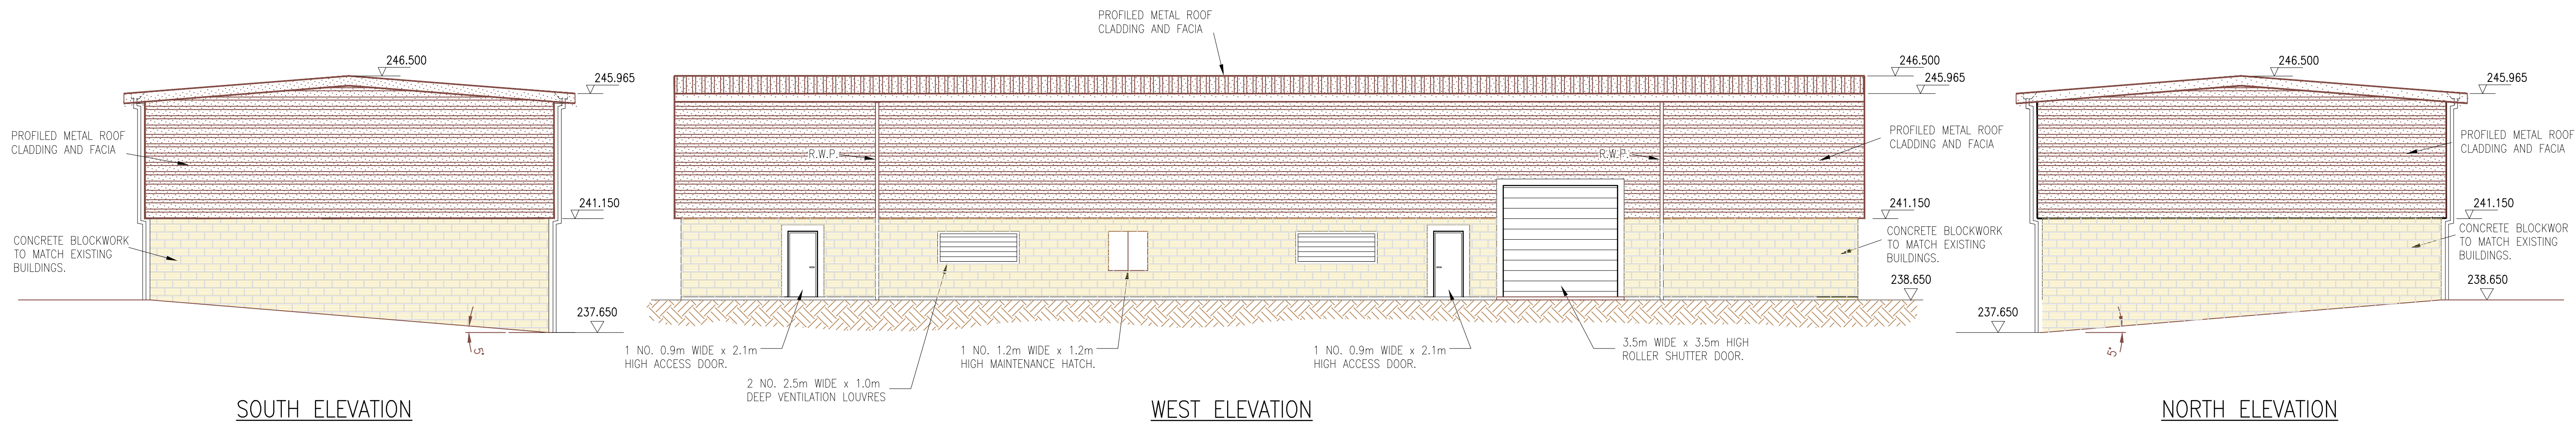


DO NOT SCALE

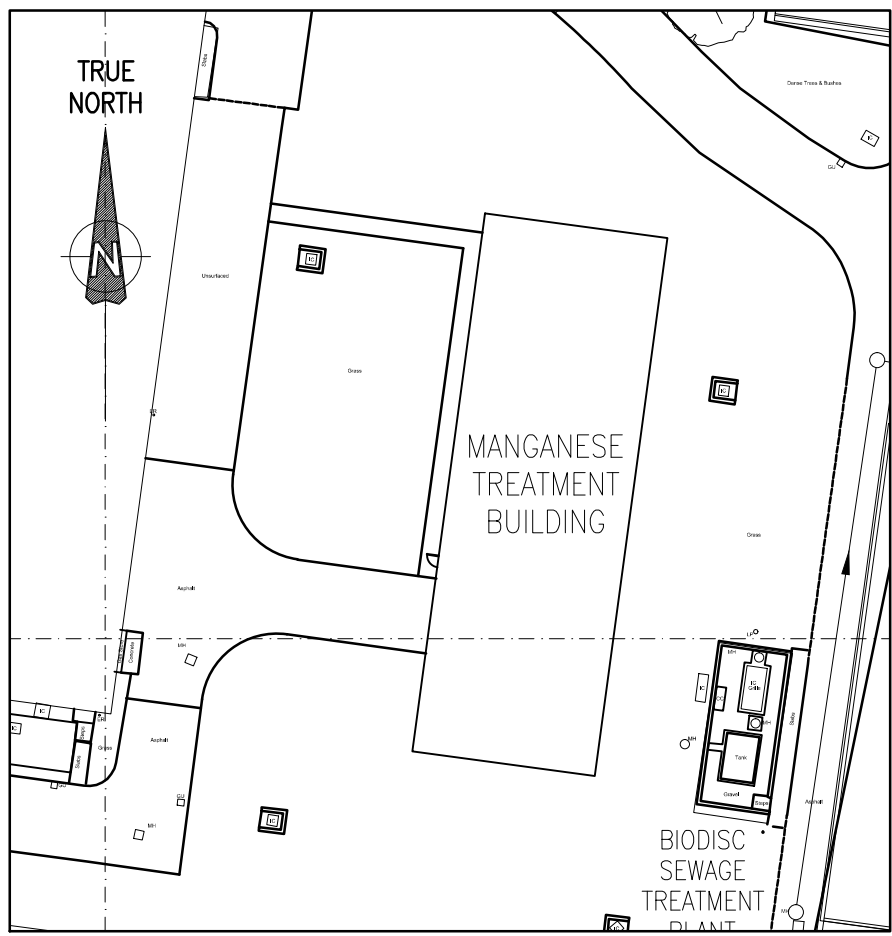

EXTERNAL FINISHES:

ROOF: DEEP PROFILED METAL ROOFING SYSTEM, COLOUR - VANDYKE BROWN. BS 08-8-29
MAIN WALLS (UPPER): HORIZONTAL DEEP PROFILED METAL CLADDING, COLOUR TERRACOTTA BS.04-C-39.
MAIN WALLS (LOWER): FAIR FACED CONCRETE BLOCKS/RENDERED CONCRETE FACE, COLOUR BUFF.
WINDOWS, DOORS AND SHUTTERS: HARDWOOD JOINERY STAINED DARK MAHOGONY.
RAIN WATER PIPES: PAINTED TERRACOTTA, GENERALLY PVC TO MATCH SOFFITS AND FACIA BOARDS.

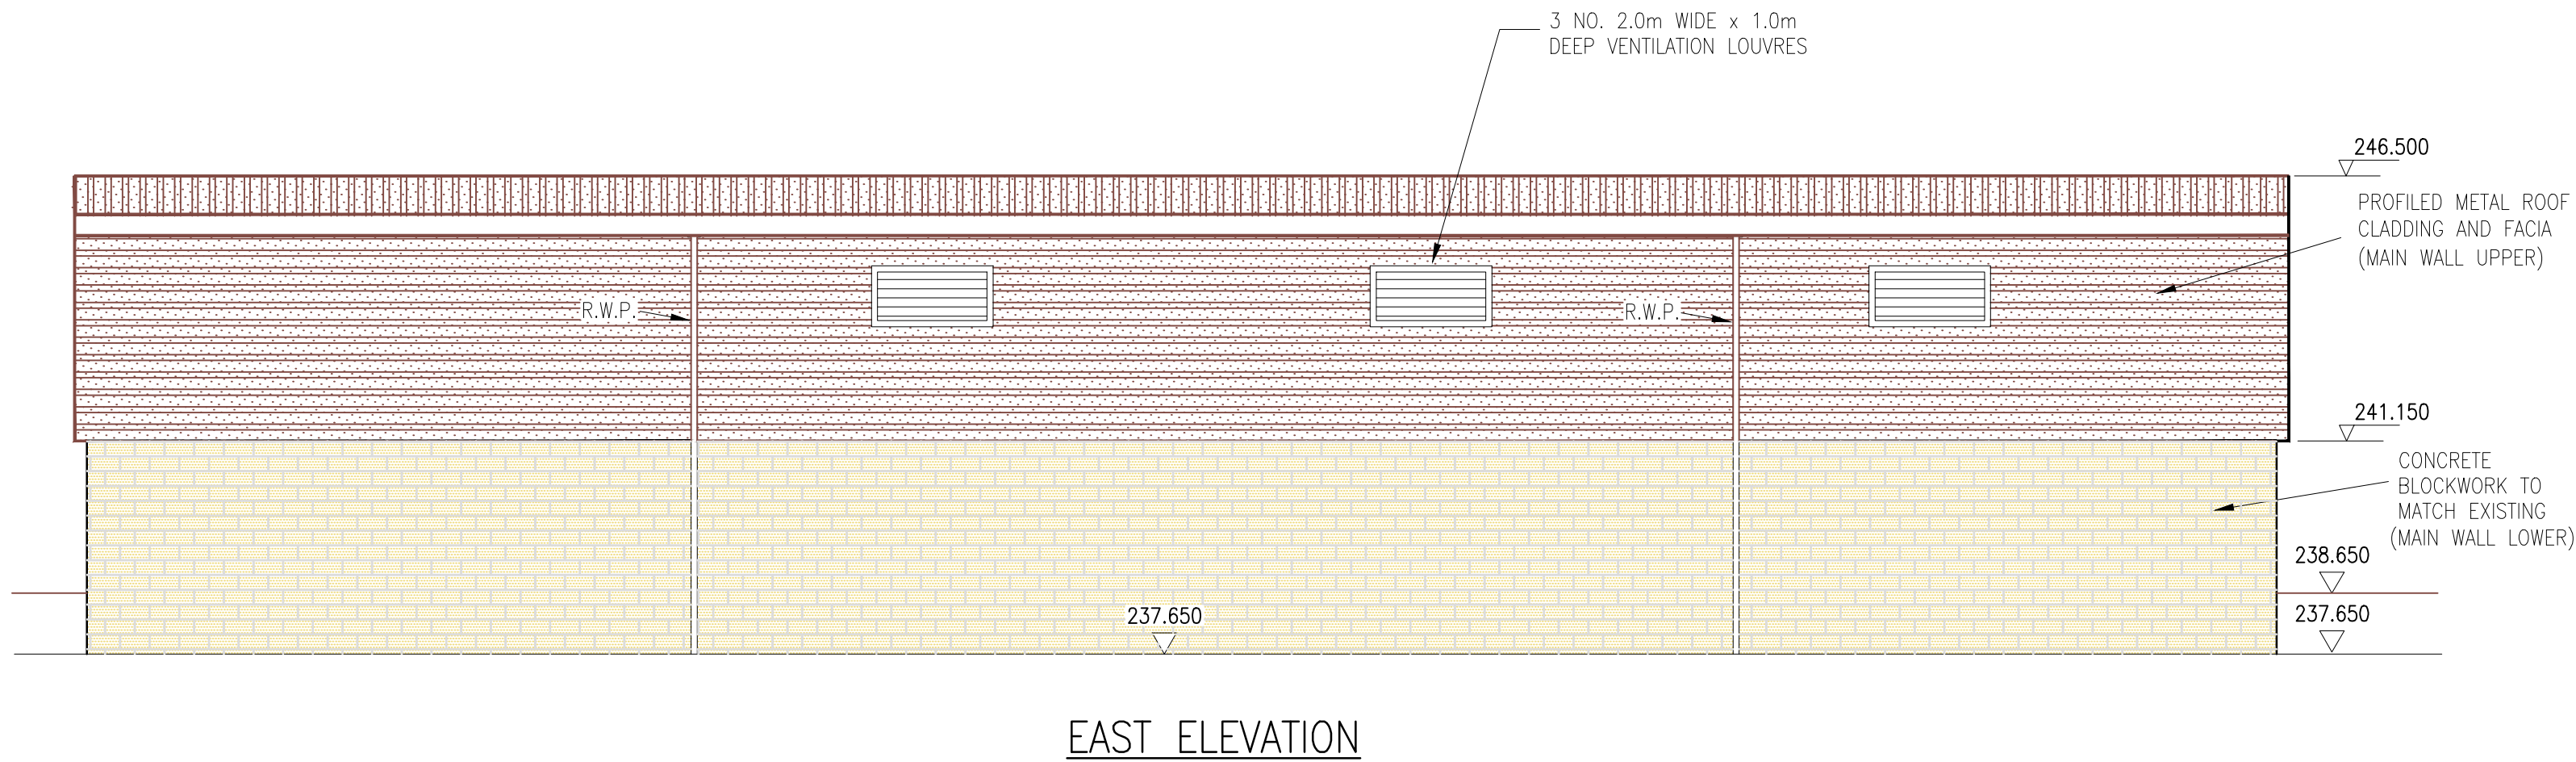

SCALE 1:500

ORIGINATING ENGINEER	-
DAZ REF	TBA
EASTING / NORTHING	TBA
DATE IN GROUND	TBA
DATE OF ABANDONMENT	N/A
YW USE ONLY	LEGAL STATUS/ FUNCTION CHANGE AUTHORISED BY

CUSTOMER
YORKSHIRE WATER SERVICES LTD

CUSTOMER REFERENCE
R0427

PROJECT
INGBIRCHWORTH WTW

DRAWING TITLE
PLANNING DRAWING
MANGANESE CONTACTOR BUILDING
ELEVATIONS

PRODUCED BY



LIVINGSTONE HOUSE
CHADWICK STREET
LEEDS
LS10 1LJ
TEL: 0844 8481091
FAX: 0113 2122459

SCALE
1:100

DOCUMENT NUMBER
N 5079 - 2104

REV
A 1

Notes

- THIS DRAWING IS TO BE READ IN CONJUNCTION WITH DRAWINGS:-
N5079-2000 SITE OVERALL PLAN.
N5079-2105 PLANNING DRAWING - BLOCK PLAN.
N5079-2106 PLANNING DRAWING - SITE LOCATION PLAN.
N5079-2107 PLANNING DRAWING - LANDSCAPING PROPOSALS.
N5079-4100 MANGANESE BUILDING OVERALL PLAN.
N5079-4101 MANGANESE BUILDING SECTION
N5079-4102 MANGANESE BUILDING SECTION
N5079-4103 MANGANESE BUILDING SECTION
- ALL LEVELS ARE IN METRES ABOVE ORDNANCE DATUM.
- ALL DIMENSIONS ARE IN MILLIMETRES UNLESS STATED OTHERWISE.

A1	31.10.12	ISSUED FOR APPROVAL	JH	JJ	UK
P	31.10.12	UNCONTROLLED DRAFT COPY	JH		
REV	DATE	REVISION DETAILS	DRN	CHD	APPD

DRAWING REV KEY

P - PRELIMINARY UNCHECKED COPY
A - APPROVED
C - CONSTRUCTION ISSUE

THE COPYRIGHT IN THIS DRAWING IS THE PROPERTY OF AECOM DESIGN BUILD AND THE DRAWING MAY NOT BE REPRODUCED IN WHOLE OR IN PART, IN ANY FORM, WHETHER BY PHOTOGRAPH, PHOTOCOPYING OR REPRODUCTION AS A THREE DIMENSIONAL ARTICLE WITHOUT THE WRITTEN PERMISSION OF AECOM DESIGN BUILD

SCALE 1:100 @ A1

