




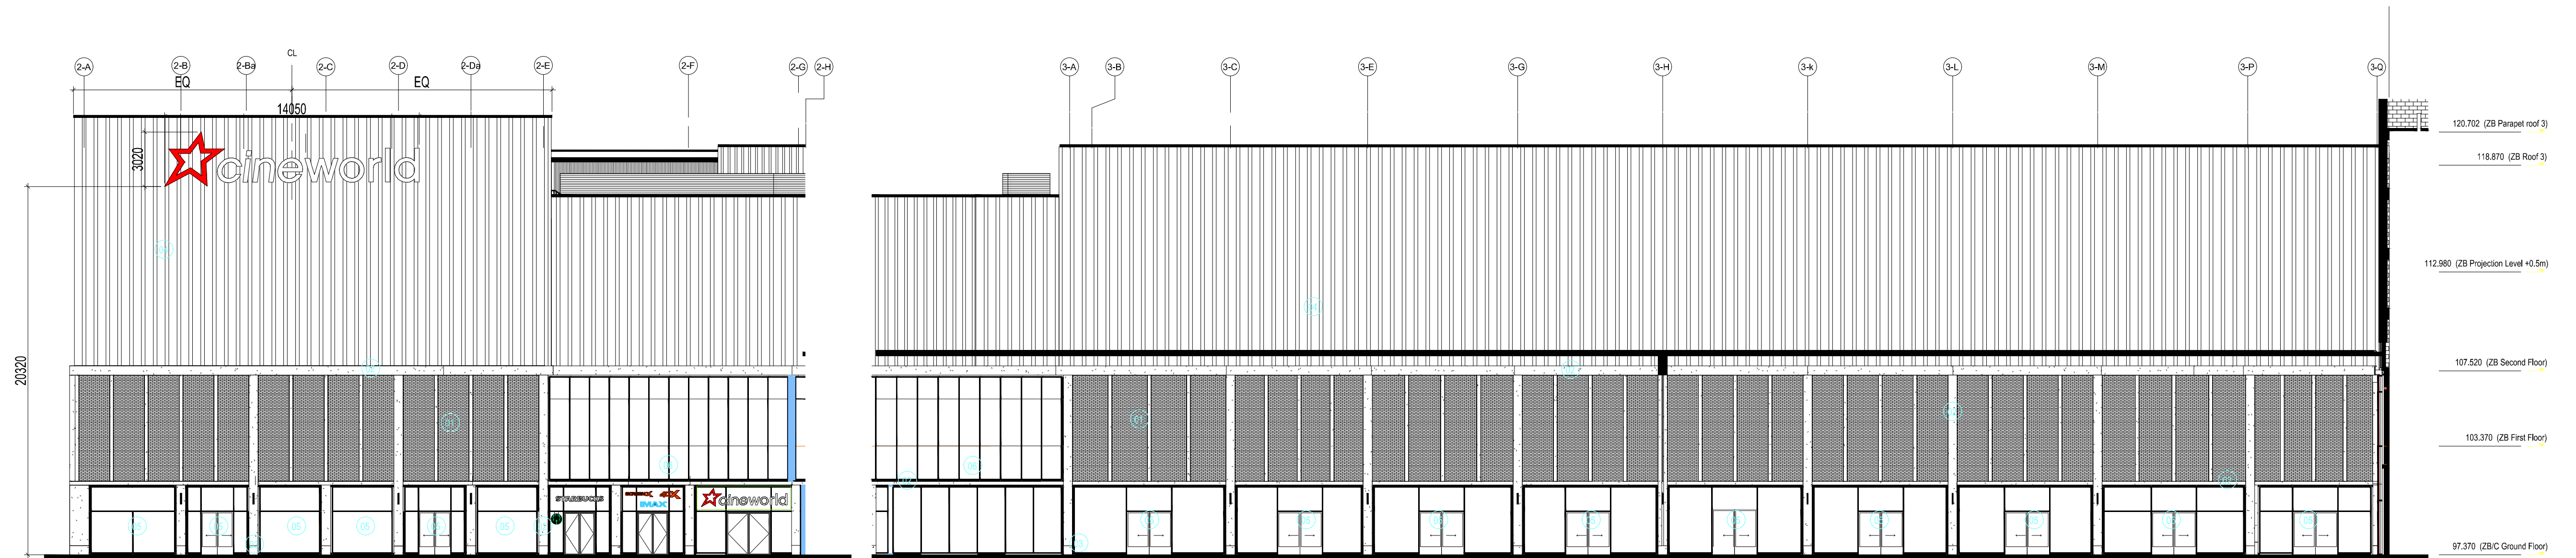


ELEVATION A

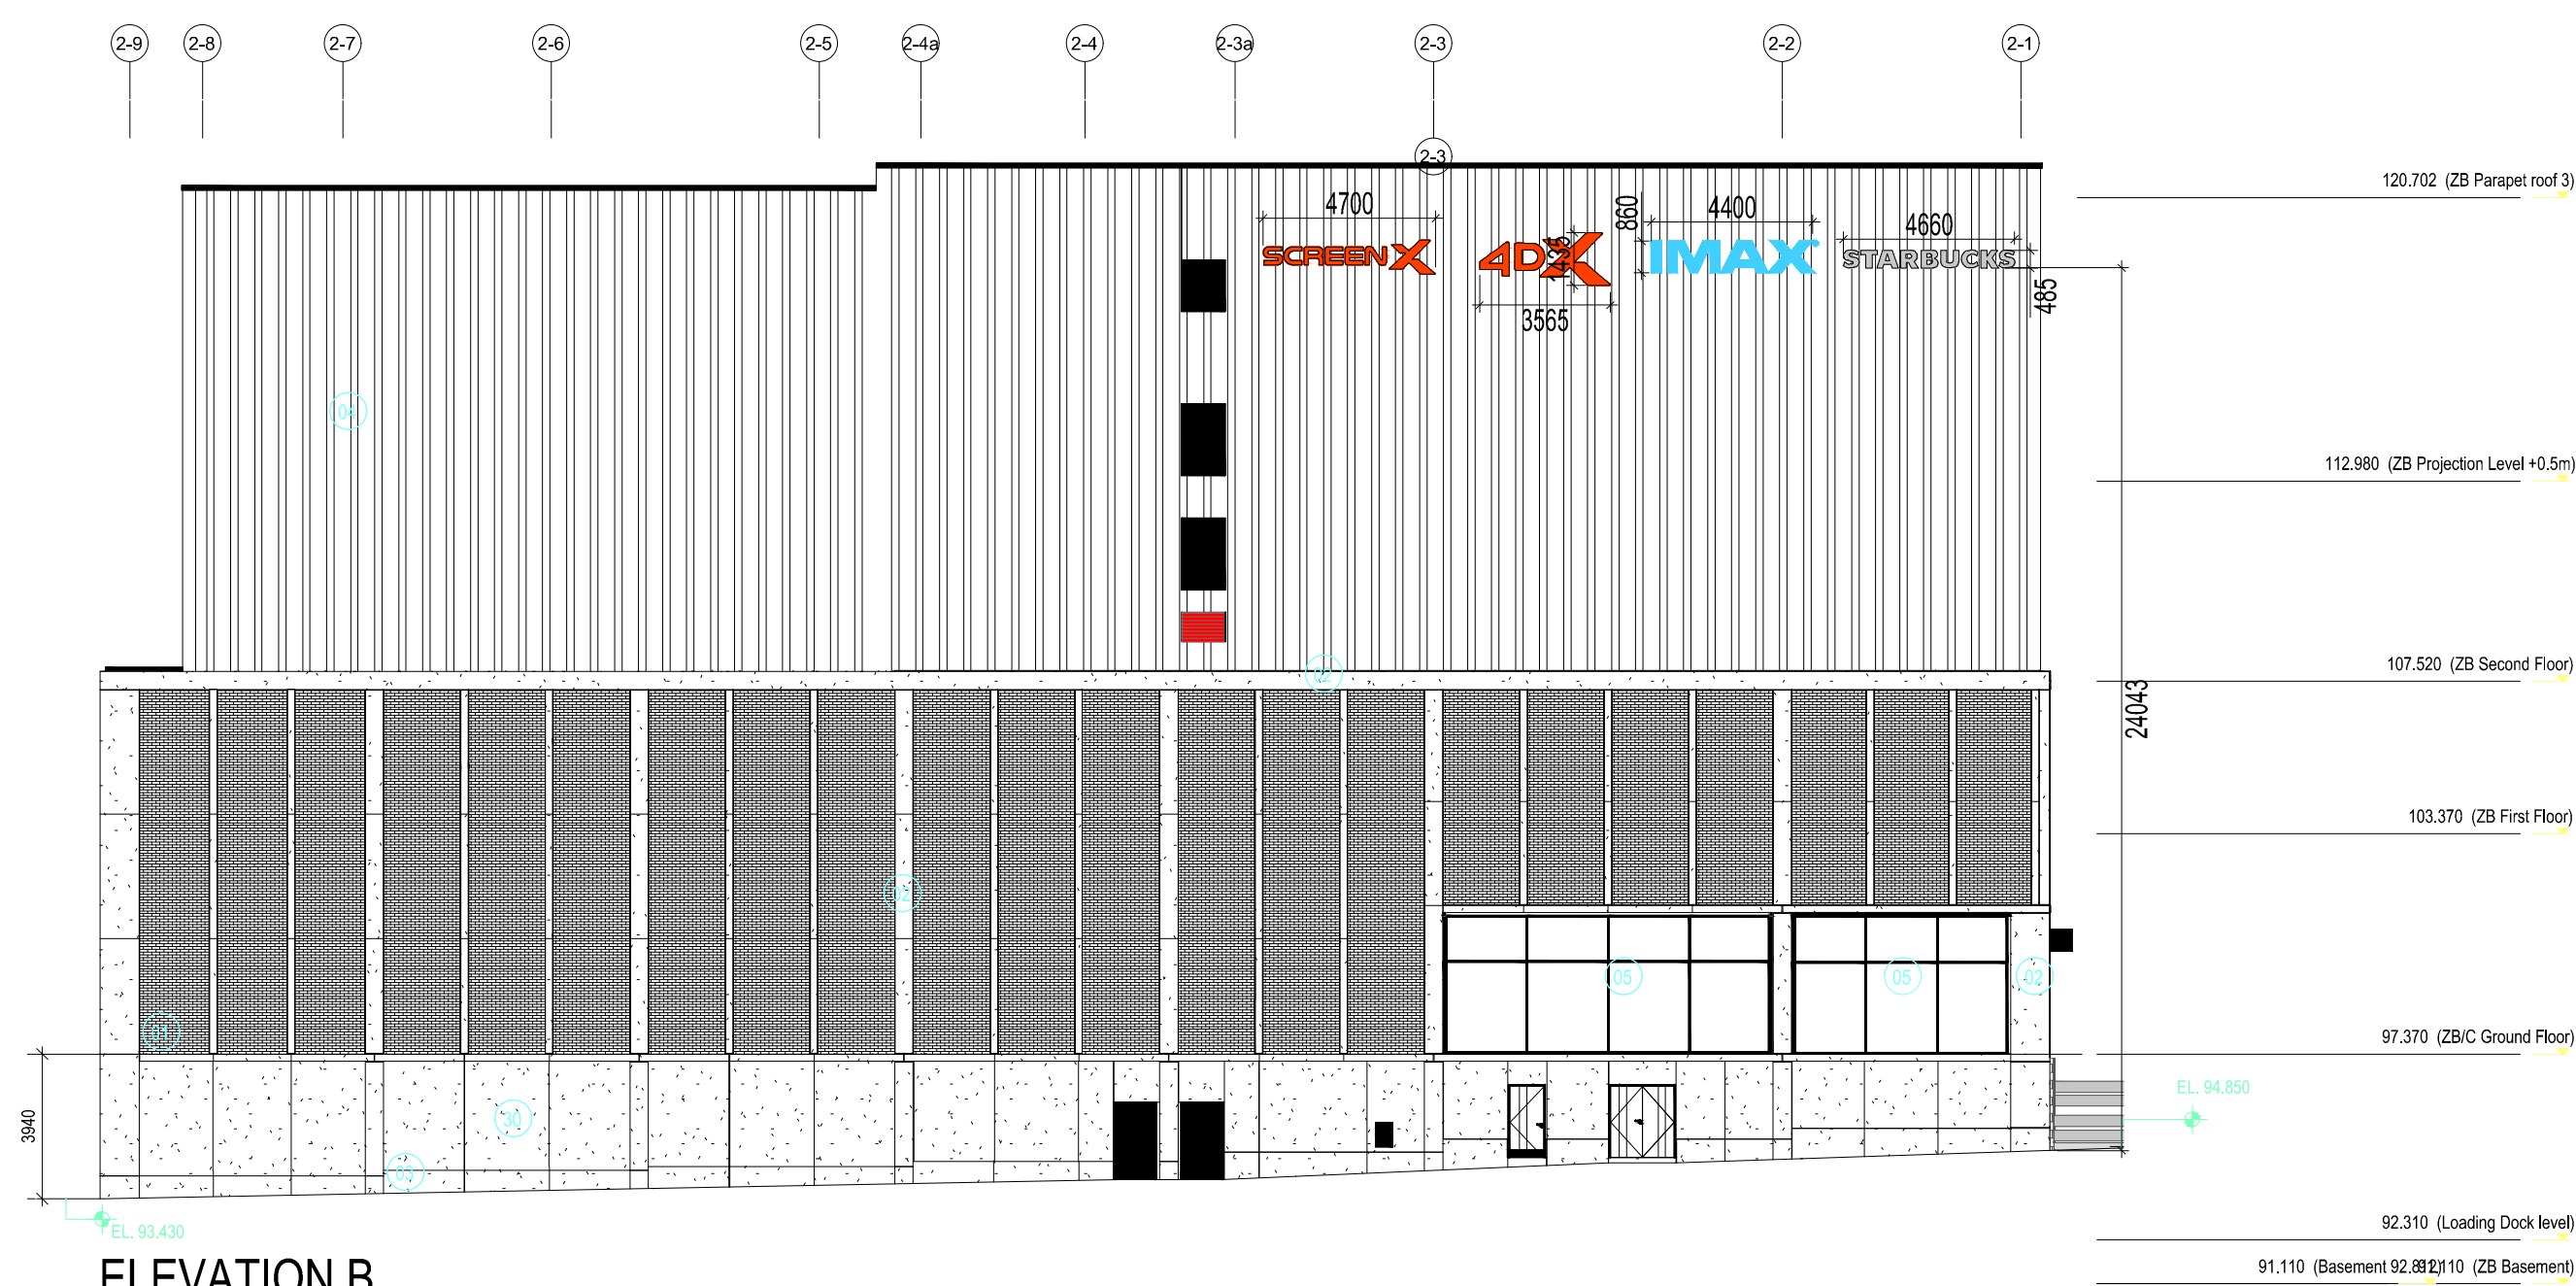

ELEVATION B

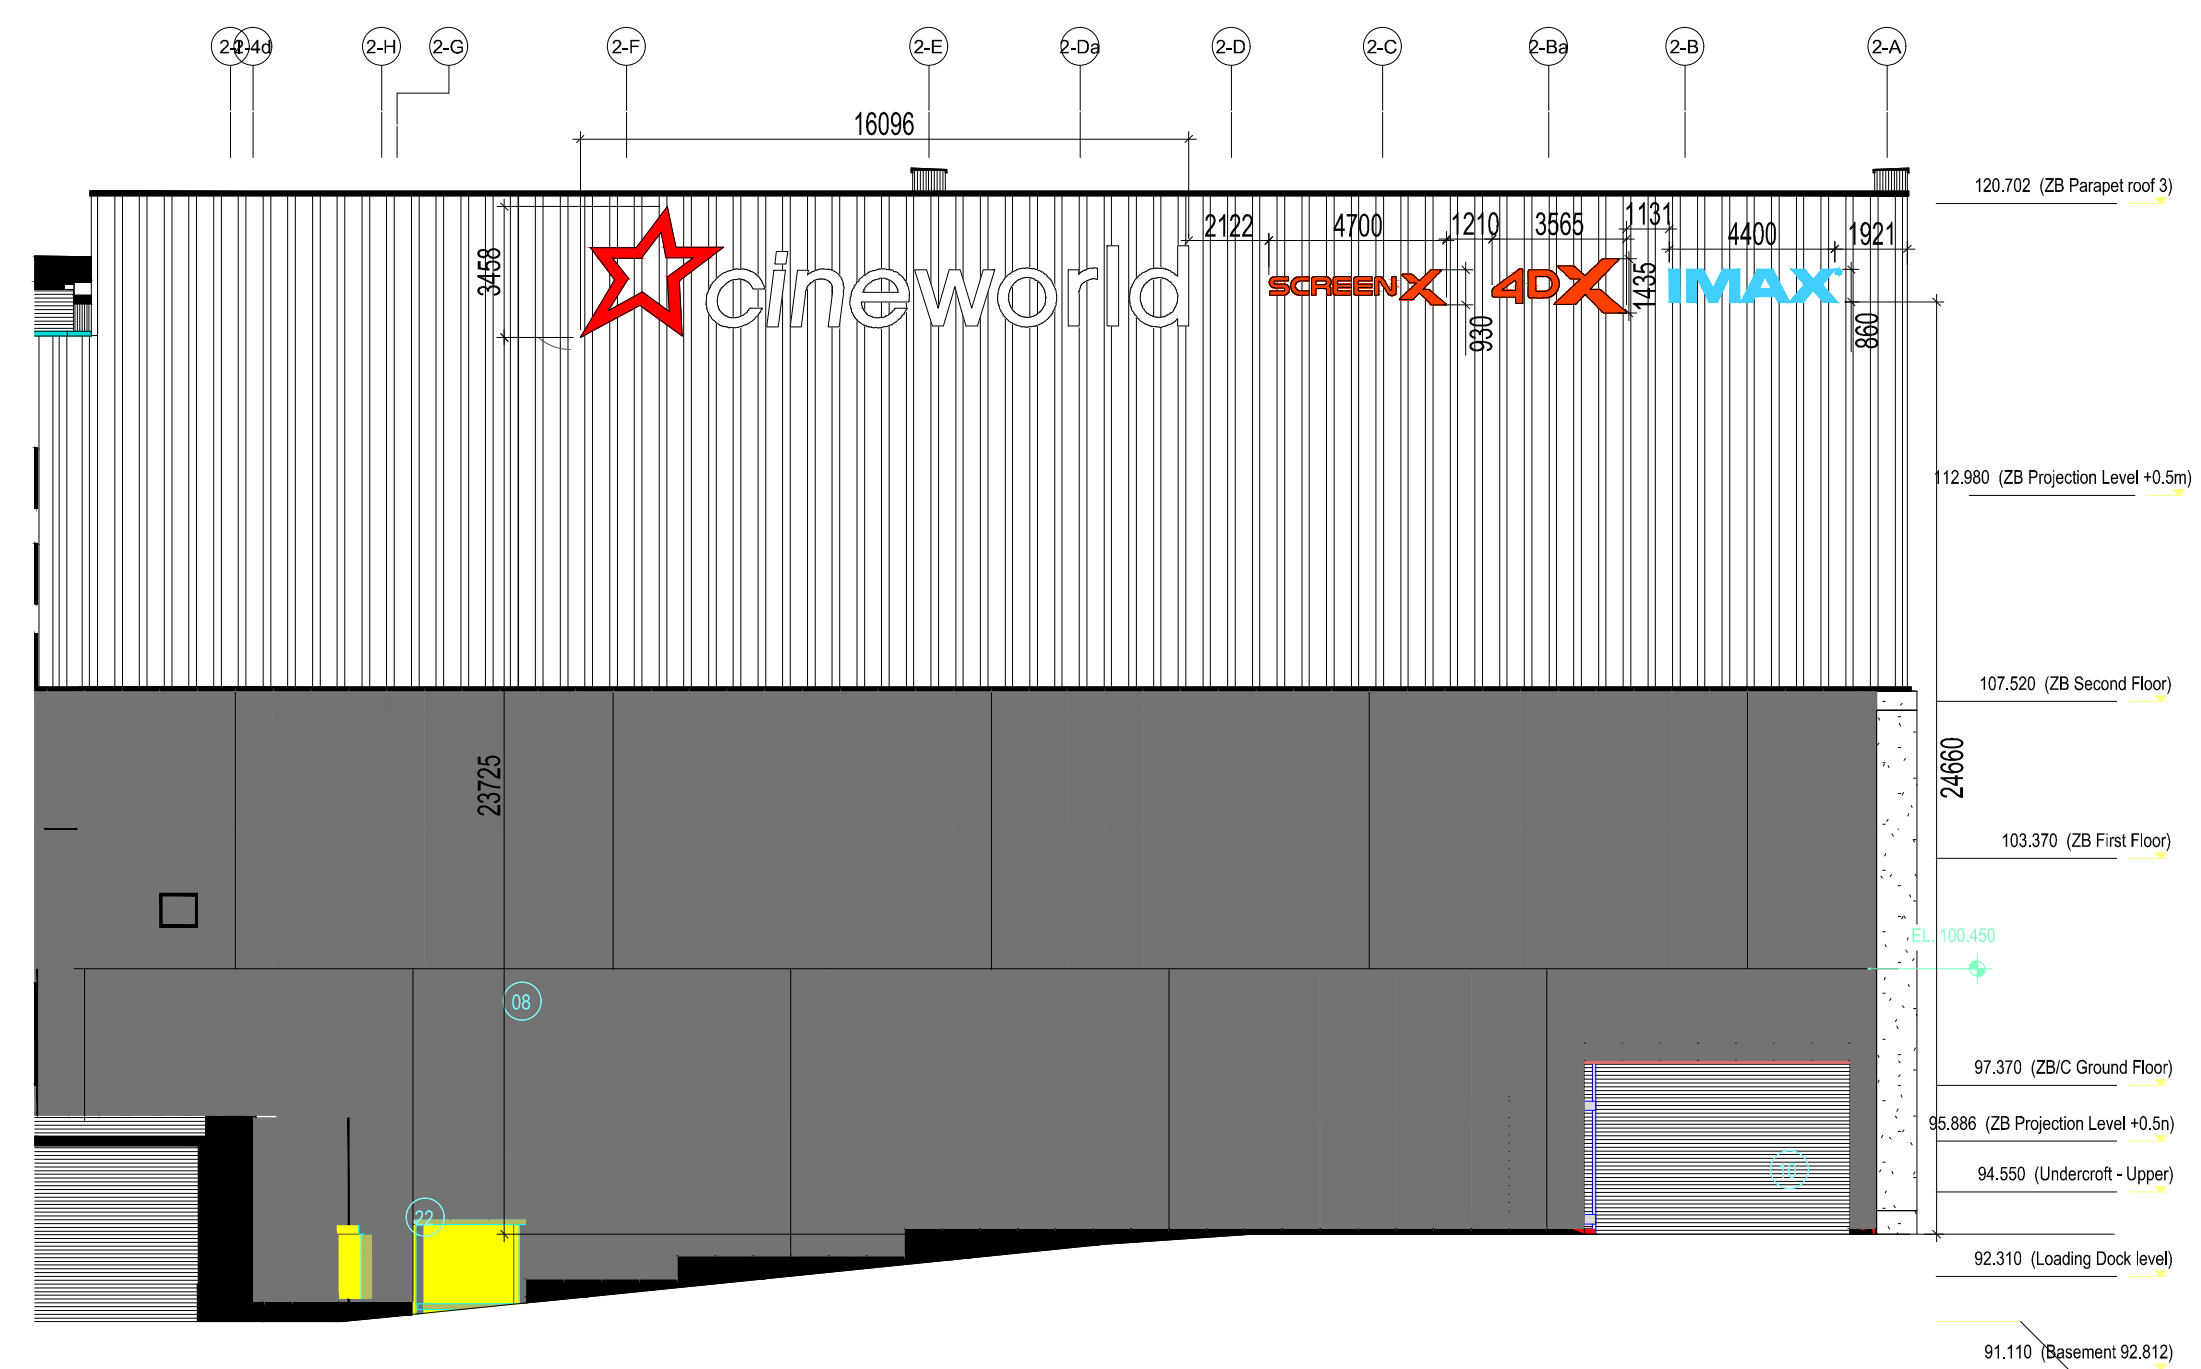

ELEVATION C

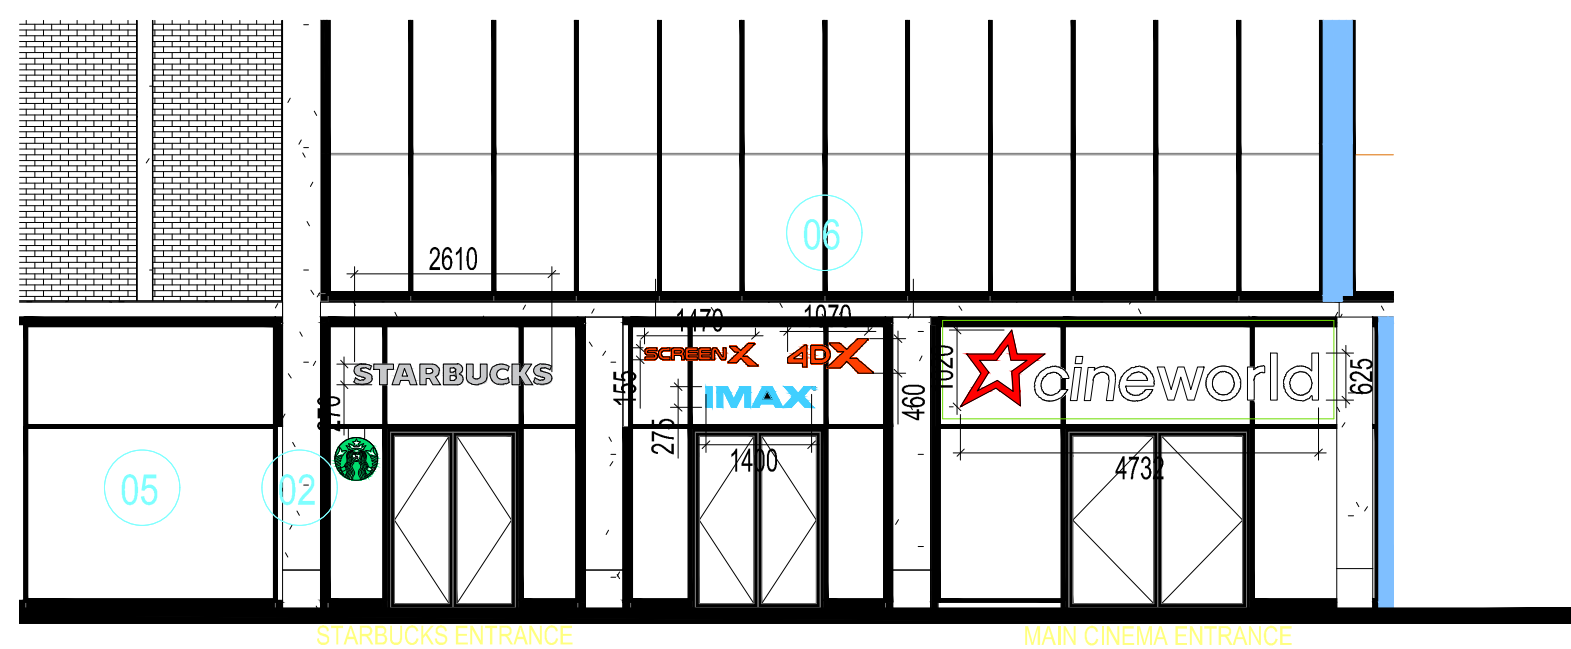

ELEVATION A - 1:100

E	ISSUED FOR ADVERTISING CONSENT	03.09.20
D	Revised - HL sign dimensions reduced.	31.07.20
C	Revised	15.07.20
B	SIGNAGE DETAILS UPDATED	03.06.19
A	ISSUED FOR COMMENT	03.06.19
Revision	Description	Date

NB
Architects
DA

www.nbda-architects.co.uk Tel 01625 575550

Client **CINEWORLD**

Project **CINEWORLD BARNSELEY**

Drawing **PROPOSED EXTERNAL SIGNAGE**

Drawing No. **1722\BA-019** Revision **E**
Scale **1:200@A1** Date **31.05.19** Drawn **ACM**

This drawing is copyright of N.B.D.A. Ltd. and should not be reproduced without permission. Dimensions should not be scaled off this drawing. All dimensions should be checked on site.