

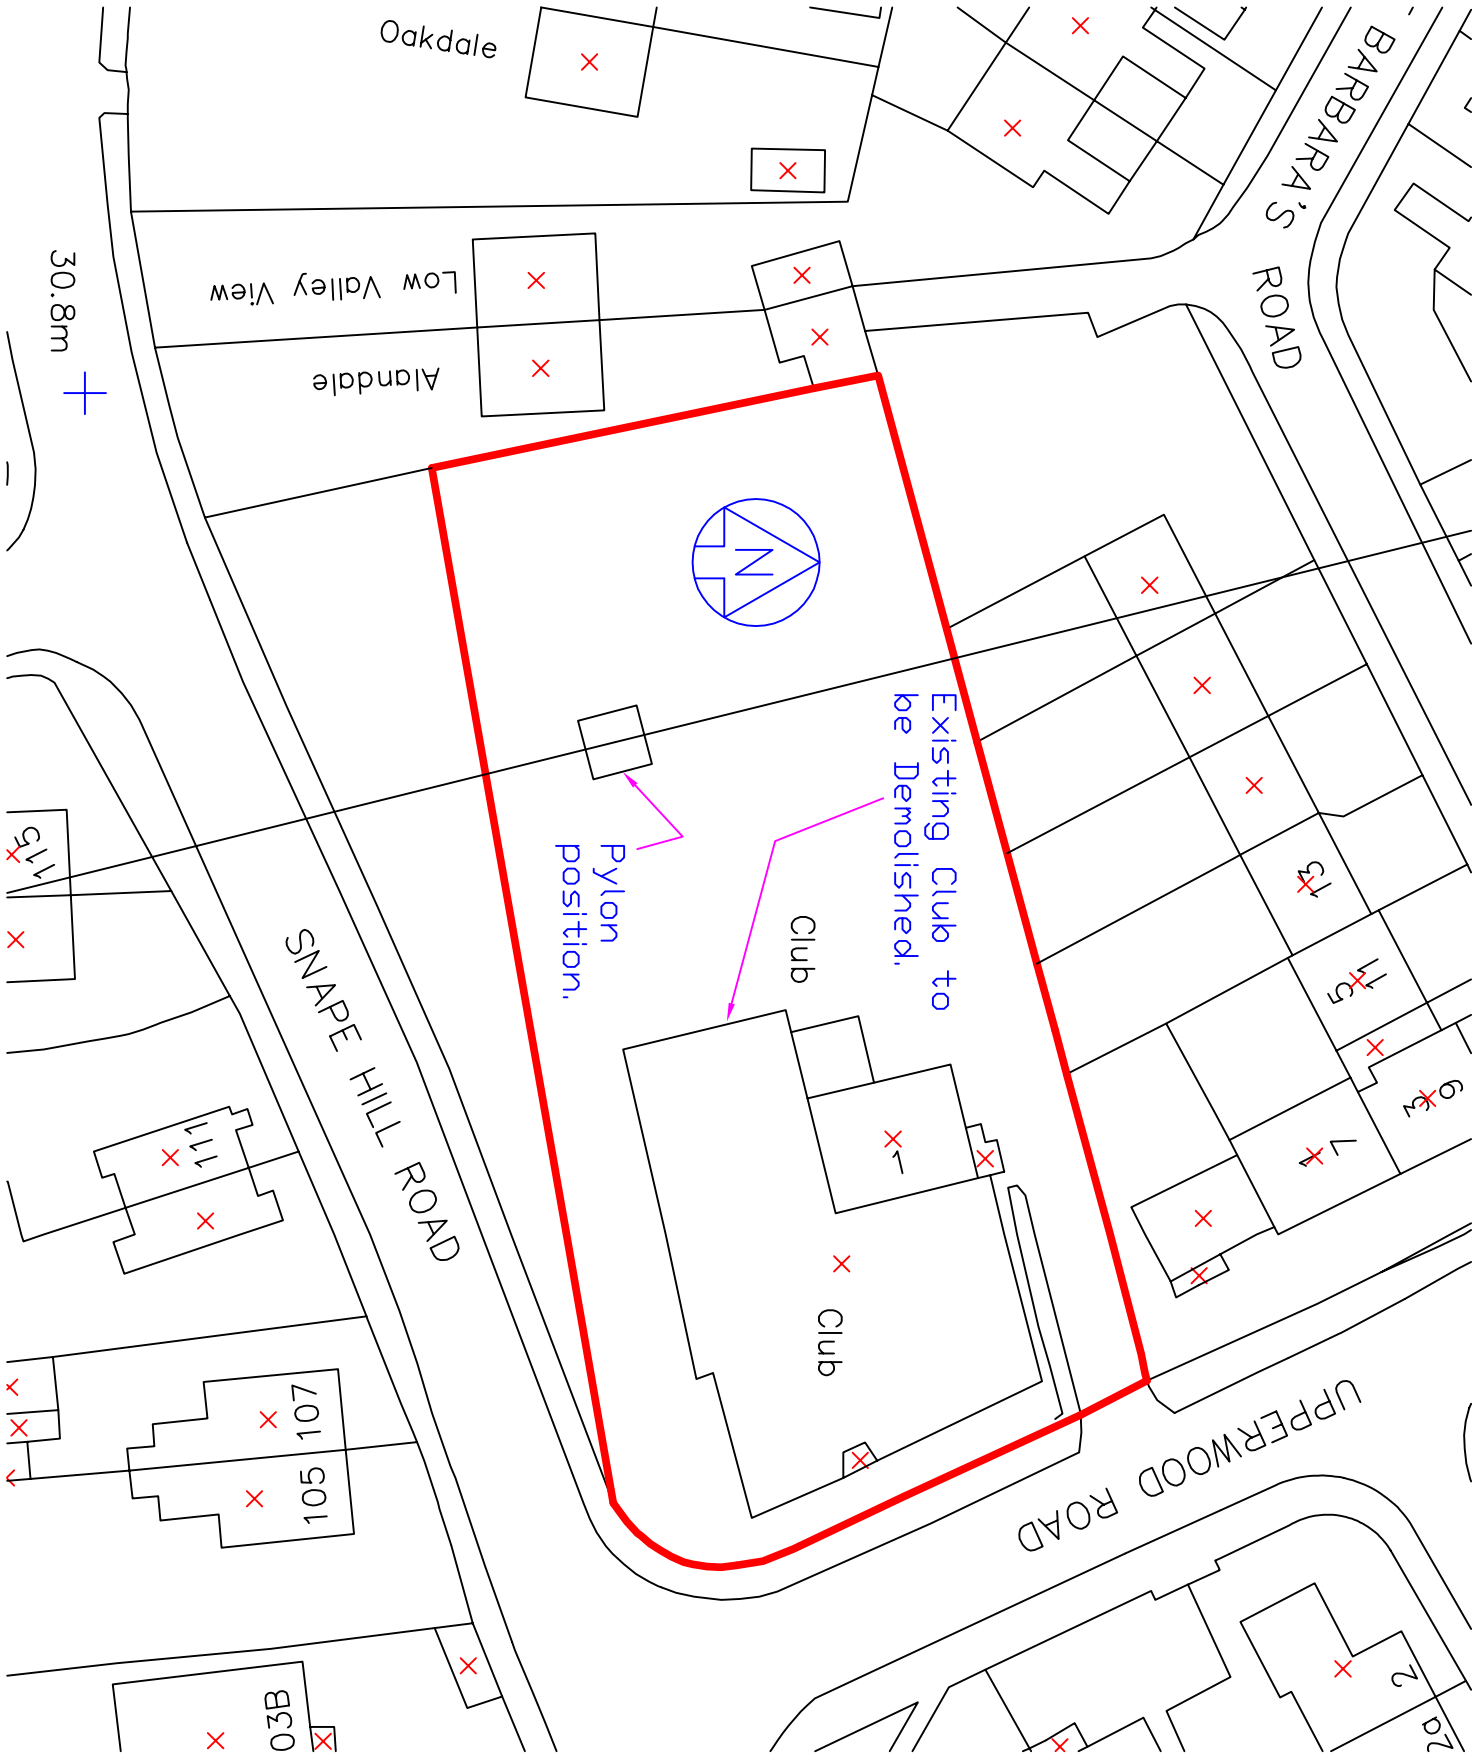


Ordnance Survey®  
OS Sitemap®

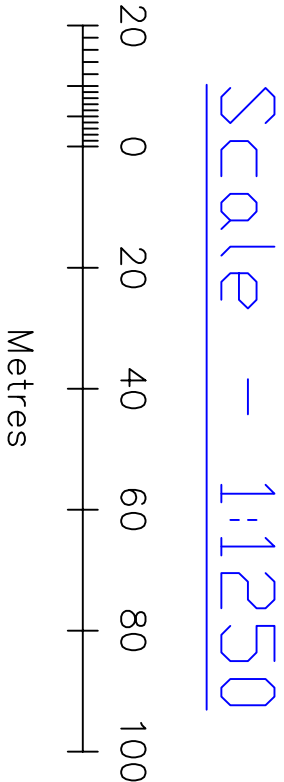


Scale - 1:500

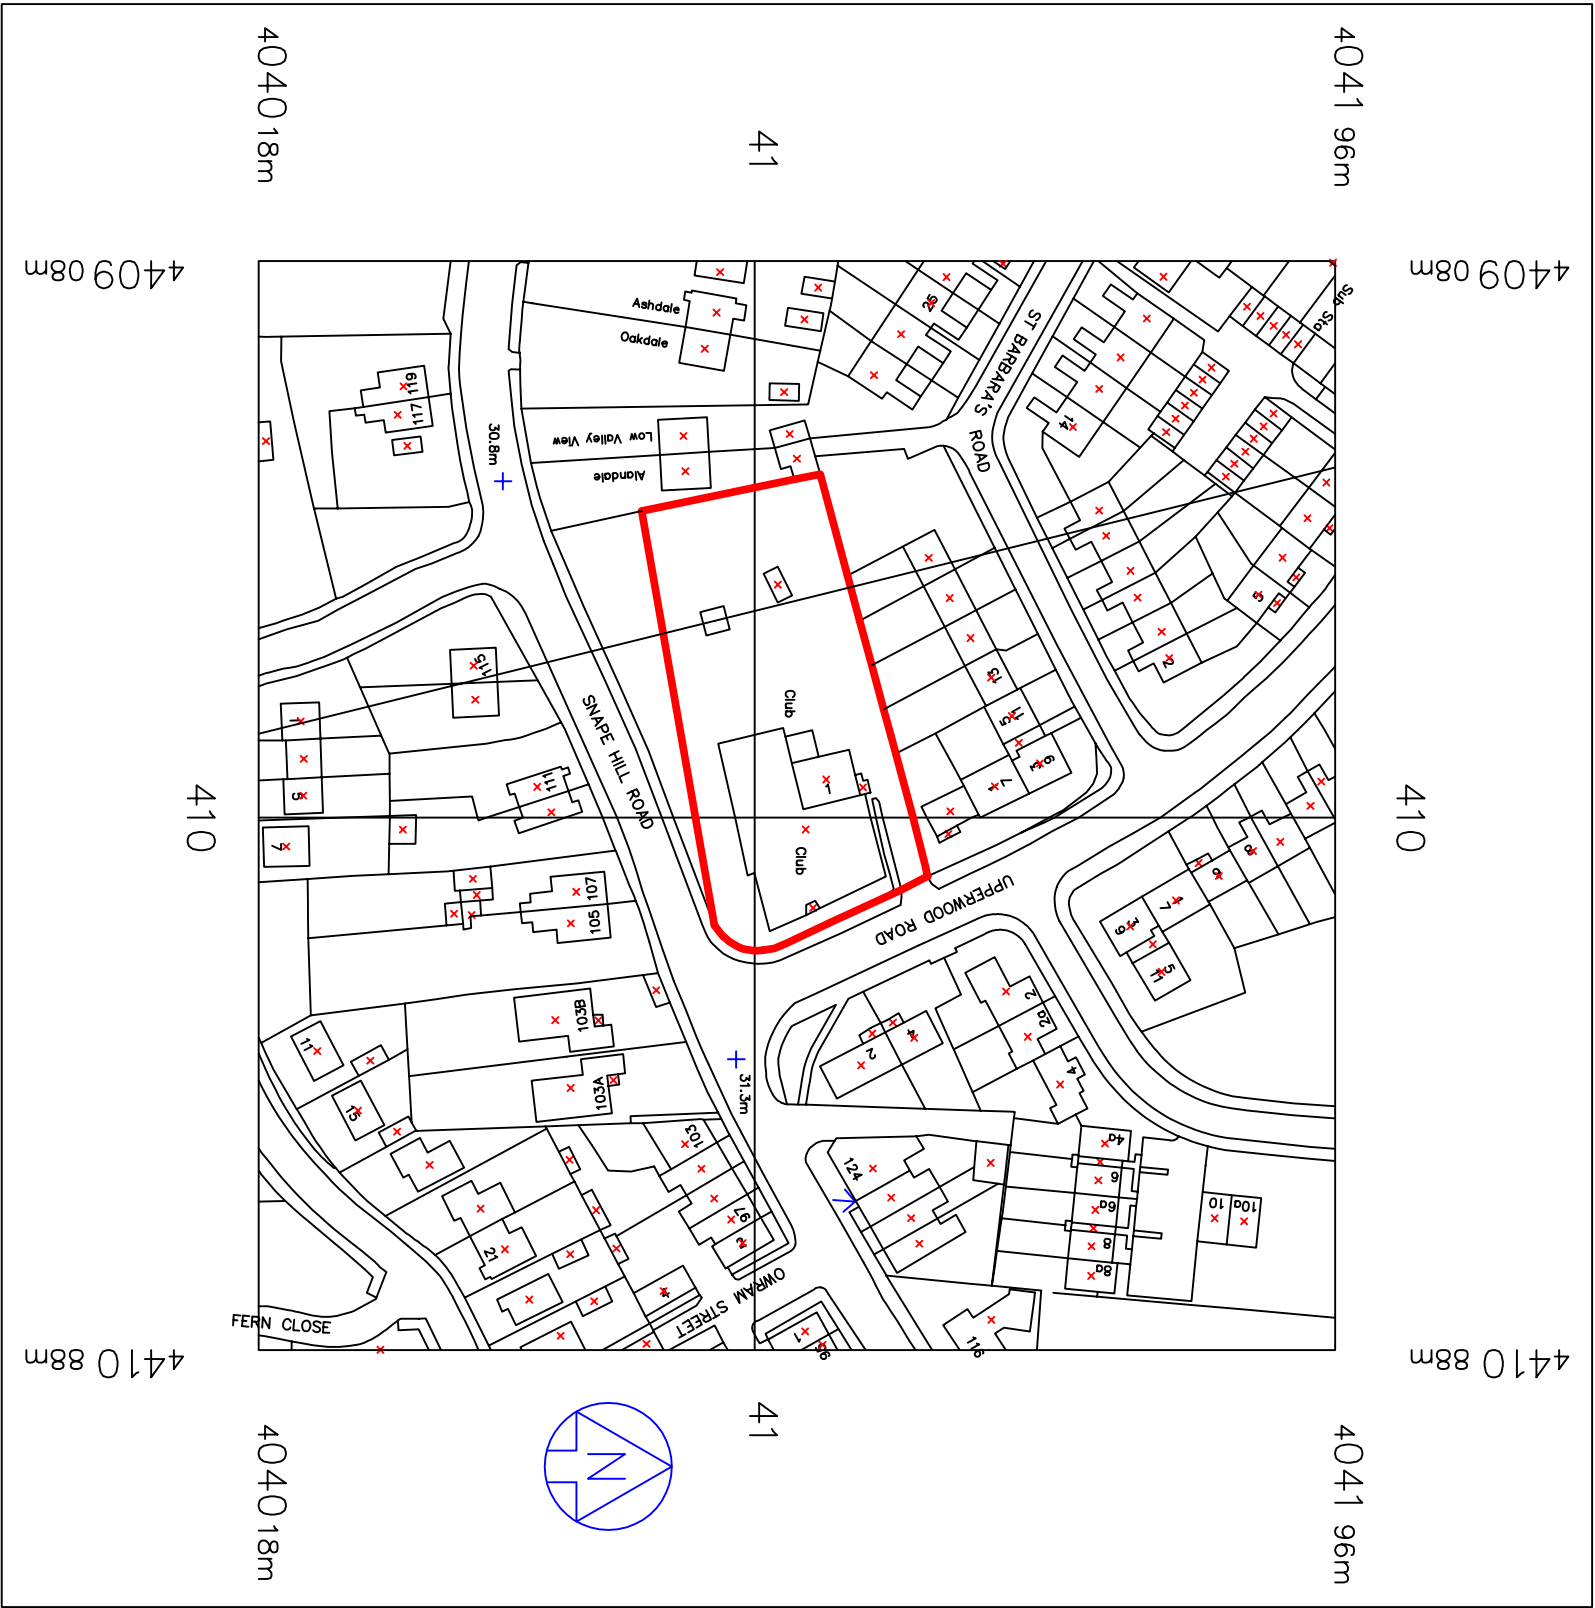

DO NOT SCALE  
THIS DRAWING IS COPYRIGHT ©

NOTES

| REVISION |
|----------|
|          |

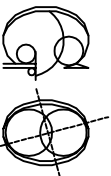

DESIGN  
Swithland, Breasby Road  
Thurgarton  
Nottinghamshire  
NG14 7PW  
TEL: 01636 830124 MOBILE : 07771 675788  
E-MAIL: [godesignplanning@aol.com](mailto:godesignplanning@aol.com)

CLIENT  
Mr. R. Morley

PROJECT  
Darfield Working Mens Club  
1, Upperwood Road,  
Darfield, Barnsley,  
S73 9QR

TITLE  
Proposed Development  
Of Site.

DRAWN BY  
G. O'Shea

CHECKED BY

SCALE  
DATE  
16-11-09

DWG No.  
DWM-001

REV

© Crown Copyright 2009  
Reproduction in whole or in part is prohibited  
without the prior permission of Ordnance Survey.