




SITE LAYOUT (NTS)

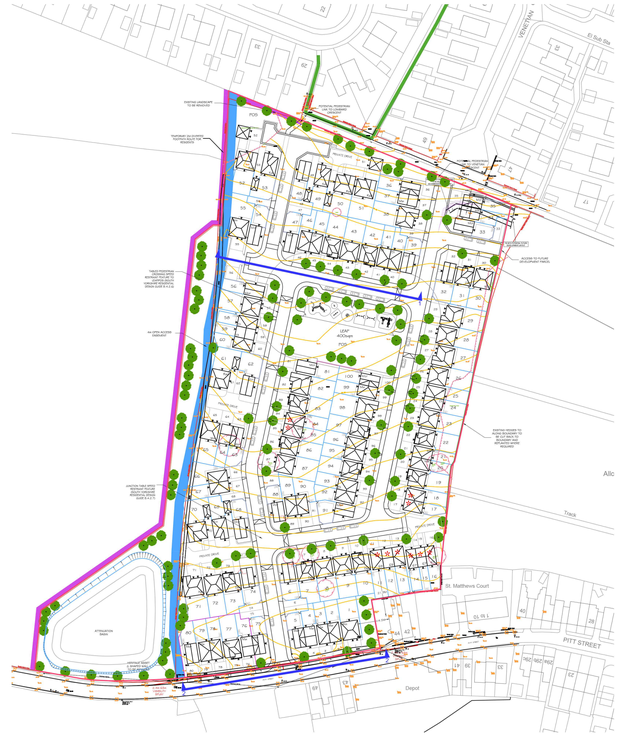

PLOT 55 WINDERMERE
PLOT 54 MORESBY
PLOT 47 MORESBY
PLOT 46 ELLERTON
PLOT 45 ELLERTON
PLOT 44 DENBY
PLOT 43 WINDERMERE
PLOT 42 DENBY
PLOT 41 ELLERTON
PLOT 40 ELLERTON
PLOT 39 MORESBY

STREETSCENE 1-1

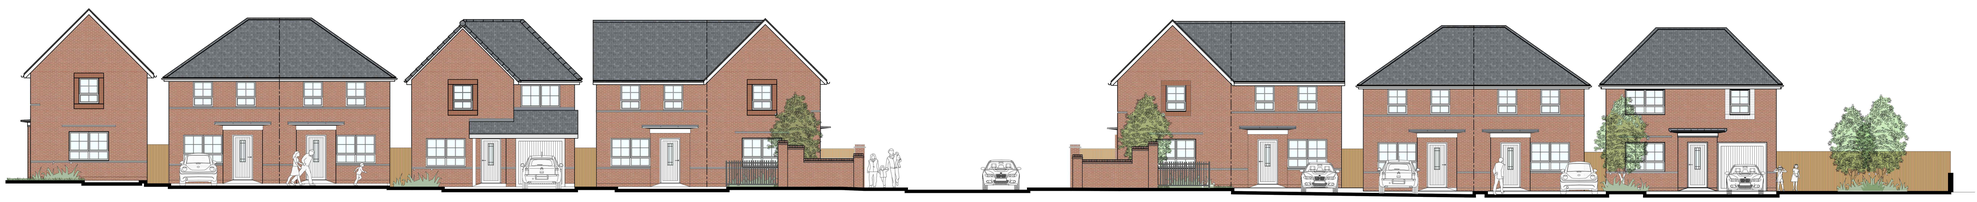

PLOT 80 MORESBY
PLOT 79 MAIDSTONE
PLOT 78 MAIDSTONE
PLOT 77 DENBY
PLOT 76 MAIDSTONE
PLOT 75 MORESBY
PLOT 5 MORESBY
PLOT 4 MAIDSTONE
PLOT 3 MAIDSTONE
PLOT 2 MAIDSTONE
PLOT 1 WINDERMERE

STREETSCENE 2-2

| REV | DATE | DESCRIPTION | BY | CHECK |
|---|---|---|---|---|
| B | 11.10.21 | SECTIONS UPDATED IN LINE WITH LATEST LAYOUT (REV F) | JP | LM |
| A | 14.03.21 | SECTIONS UPDATED TO REFLECT CHANGES TO THE LAYOUT: 20:5429 - 01 - PROPOSED SITE LAYOUT - 13.04.21 | LS | LM |

jrp ARCHITECTURE | PLANNING | LANDSCAPE

CLIENT:
BARRATT LEEDS

PROJECT:
PITT STREET, WOMBWELL
BARNSLEY

DRAWING:
STREETSCENES

DRAWING NUMBER:
20:5429:06 - B

SCALE @ A0:
1:100

DATE:
MAR 21

NORTH

1:100 SCALE
5m 0 5m 10m

Do not scale off this drawing - Only figured dimensions to be taken from this drawing. Drawings based on Ordnance Survey and/or existing record drawings - Design and Drawing content subject to Site Survey, Structural Survey, Site Investigations, Planning and Statutory Requirements and Approvals.
Authorised reproduction from Ordnance Survey Map with permission of the Controller of Her Majesty's Stationery Office. Crown Copyright reserved.

14 MARINER COURT / CALDER PARK / WAKEFIELD / WF4 3FL
01924 383322 / www.jrpassoc.co.uk / info@jrpassoc.co.uk
(jrpassociates is a trading style of John R Haley Associates Limited)

# 06 / STREETSCENES