




Reference Plan - NTS

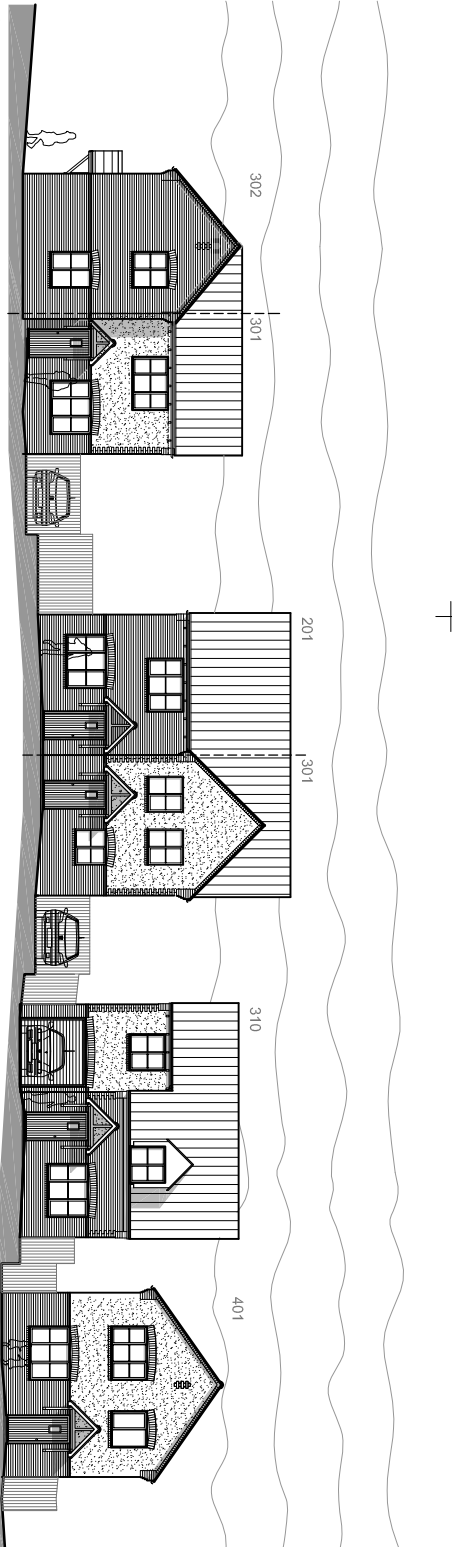


24.00

Proposed Street Elevation 1 - Country Lane

Notes:
Sketch schemes may be based on plan information of unknown origin and is subject to verification and survey.
Contractors must verify all dimensions on site before commencing any work or stop drawings. This drawing is not to be scaled. Use figured dimensions only.
Building areas are liable to adjustment over the course of the design process due to ongoing construction detailing developments.
Subject to statutory approvals and survey.

Note
Levels shown are indicative and are to be confirmed on site

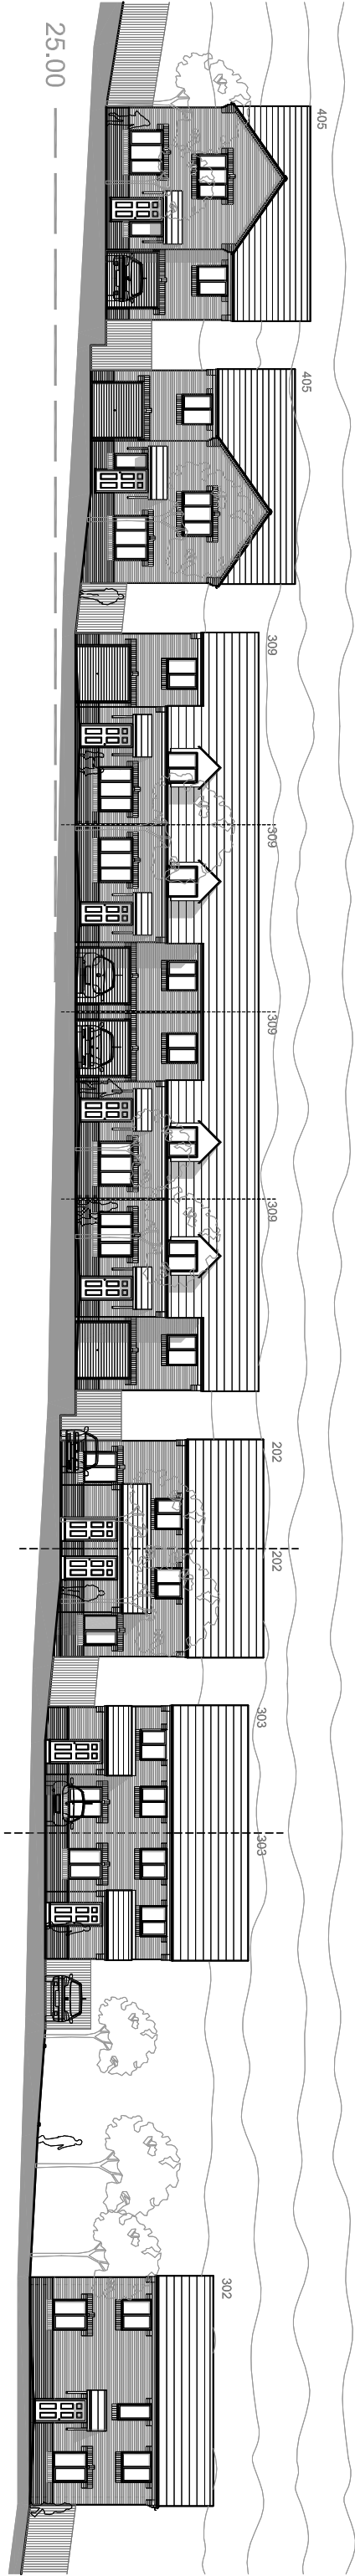

25.00

Proposed Street Elevation 2 - Urban Core



20.00

Proposed Street Elevation 3 - Country Lane and Urban Core



20.00

Proposed Street Elevation 4 - Country Lane

edward

architectural services ltd

revisions

status

Planning

prospect house

32 sovereign street

leeds

ls1 4bf

1 0113 398 4000

www.aas-limited.co.uk

project

Barnburgh Lane, Goldthorpe

client

Gleeson Homes and Regeneration

title

Proposed Street Elevations

drawn

1a

checked

ge

date

12.12.11

scale

1:250@A3

job no

0291

drawing no

PL-10

rev

A

Sheet 1 of 5