
Proposed plan

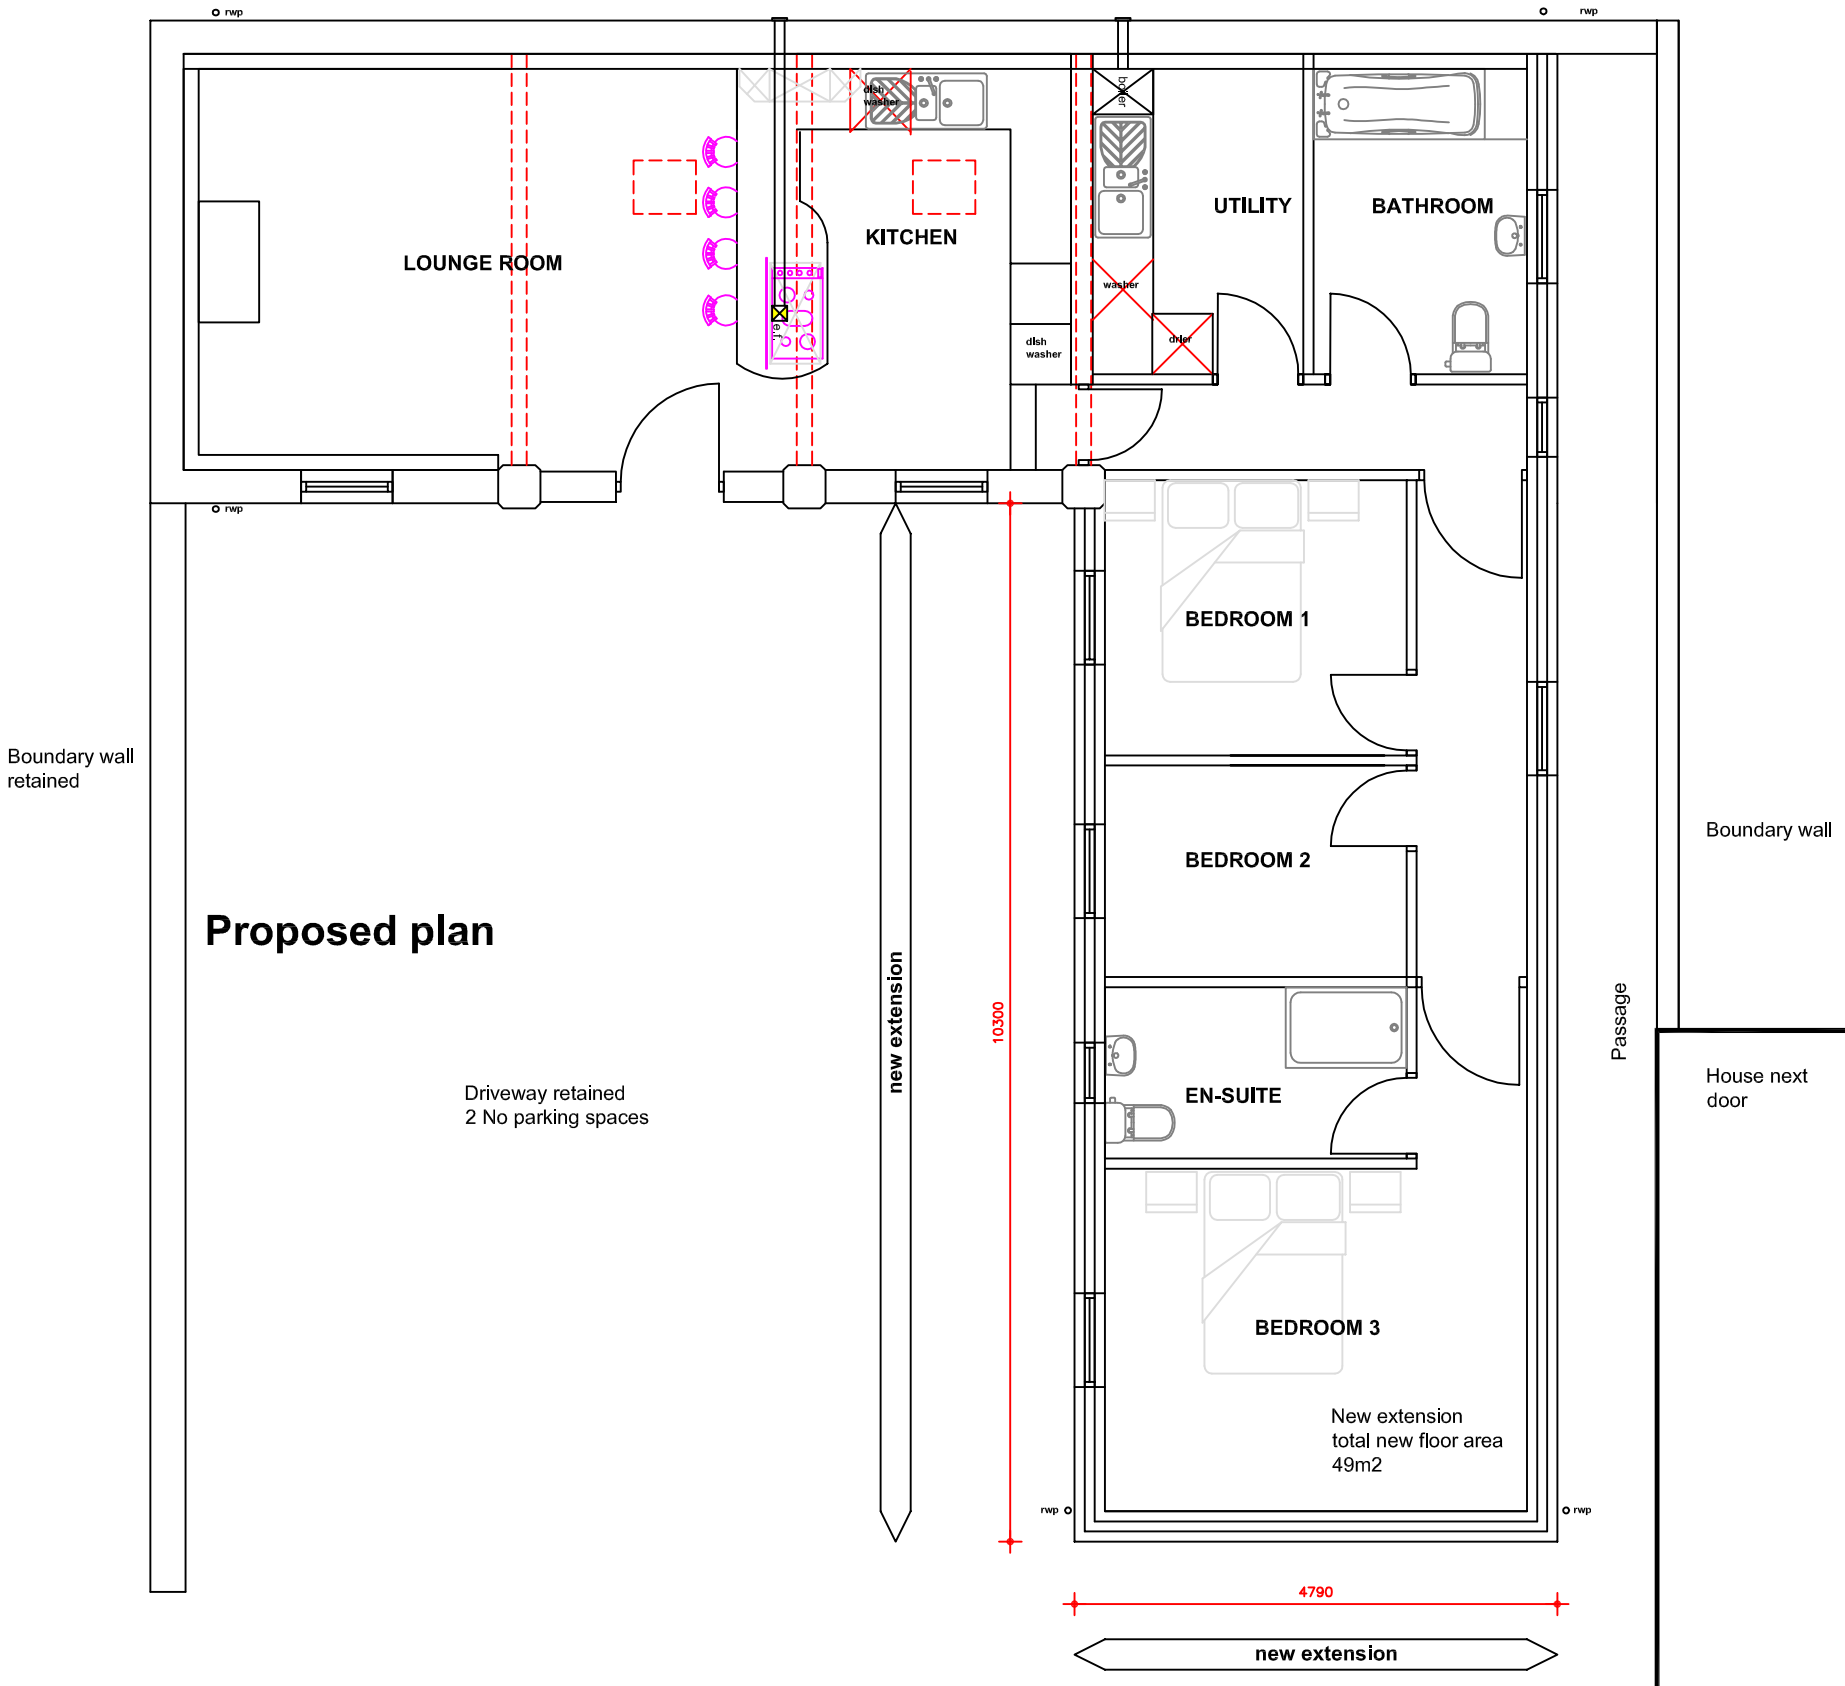

Revisions	A. A----	00-00-00
This drawing is for planning permission only and is not a construction drawing.		
Drawing Title	PROPOSED-PLAN	
Job No. - Dwg No.	TN/2014/9 . –	
Client:	Terry Naylor Westfield House Farm:Brockholes Lane; Pennistone: Sheffield S36 9FB	
Scale.	1:75	