

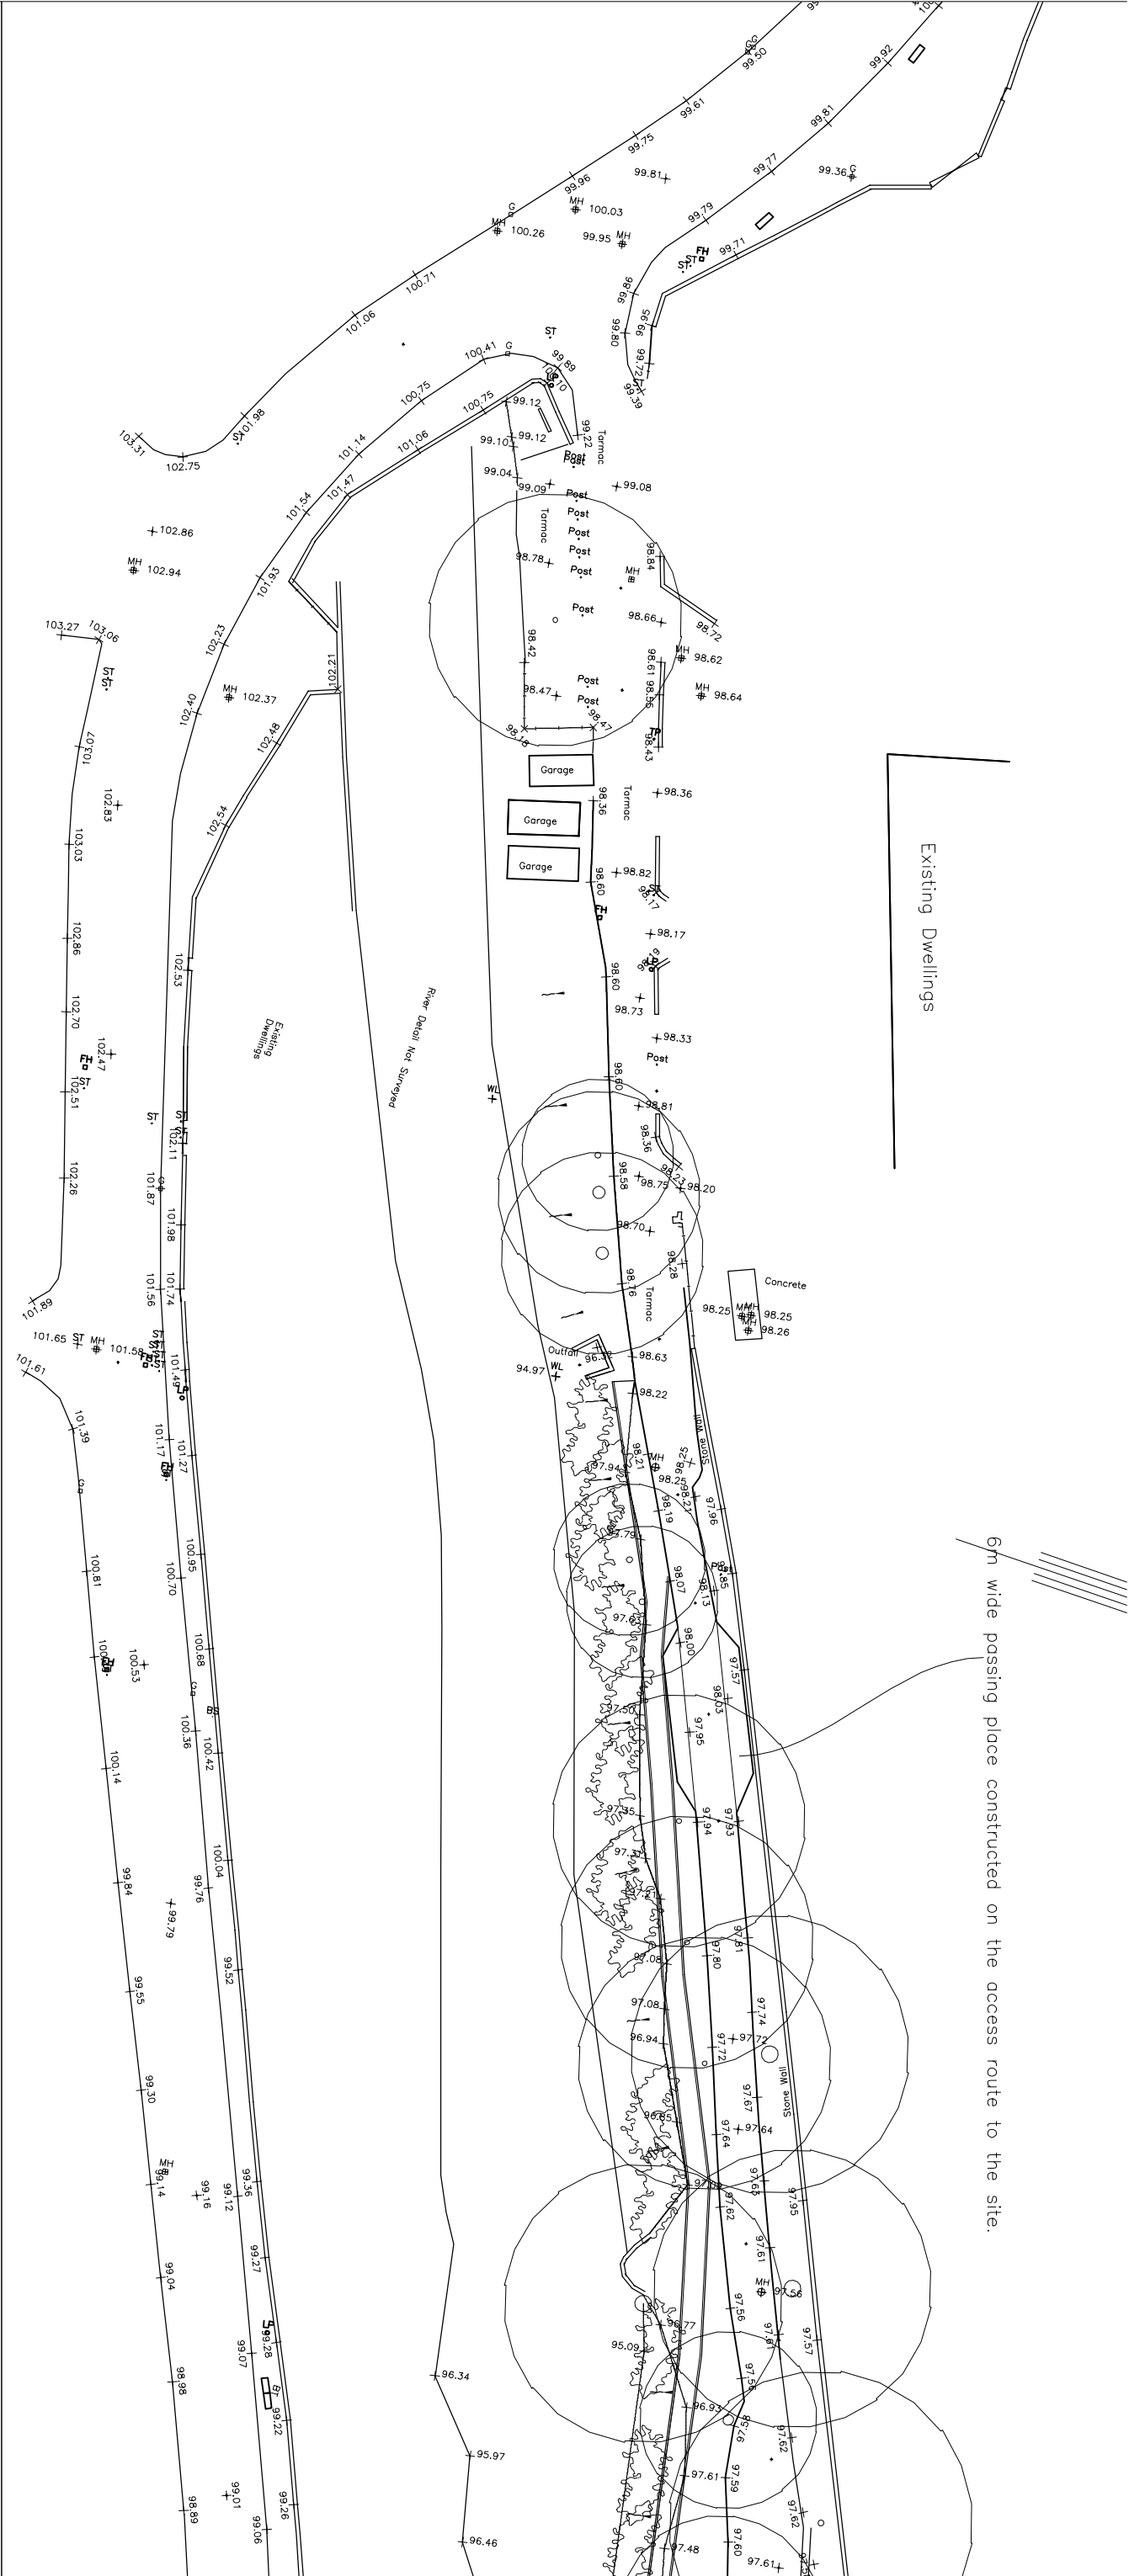


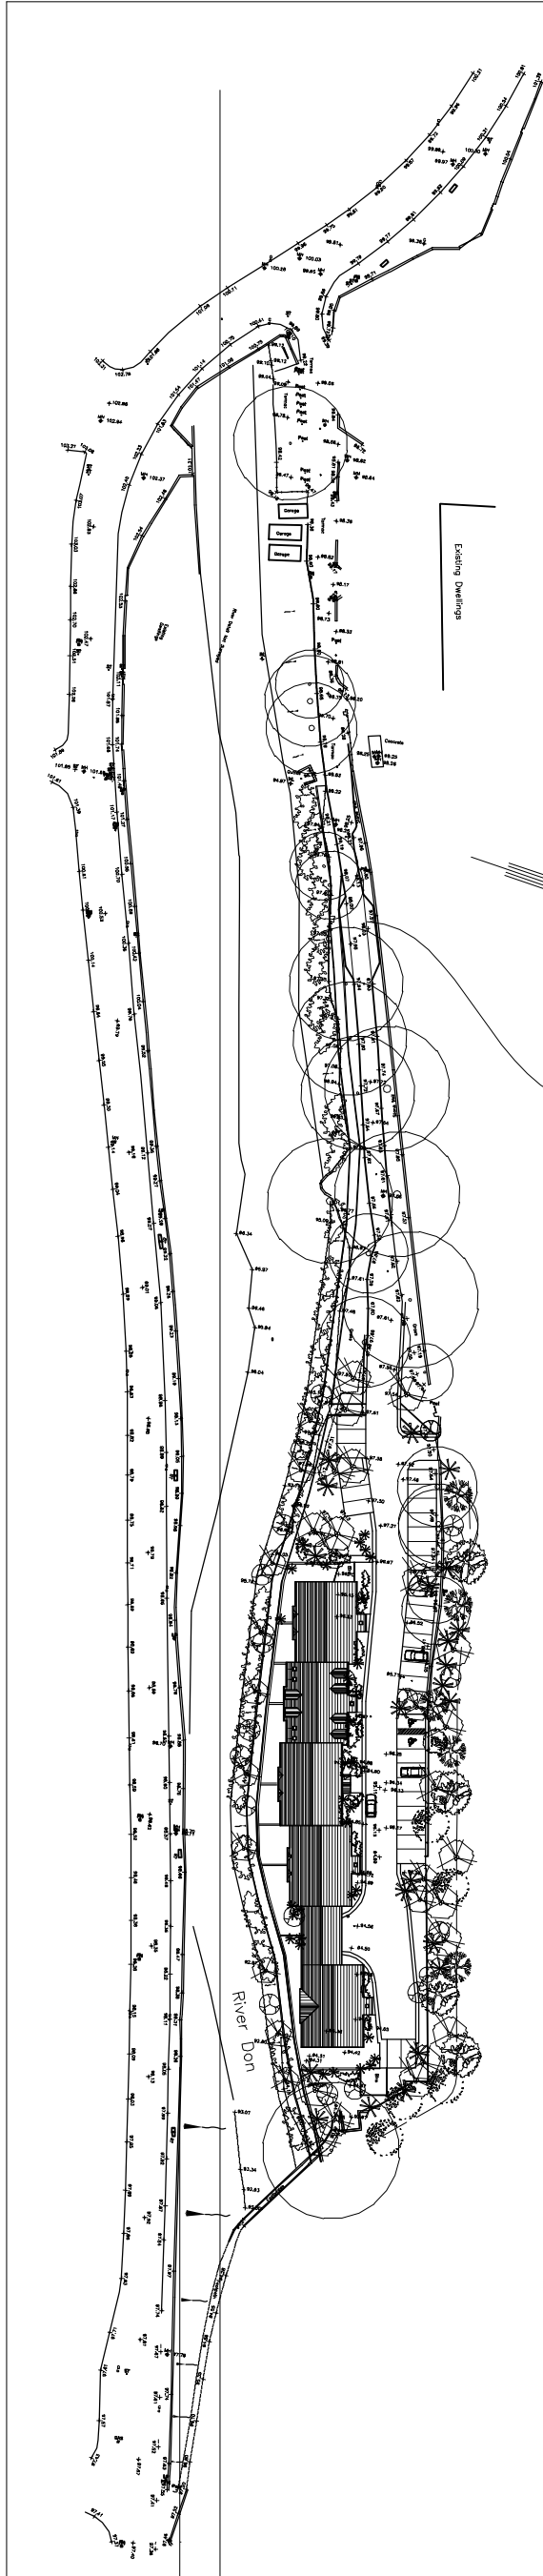

Site Layout – 1:1250

6m wide passing place constructed on the access route to the site.

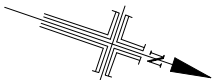

A	15 09 05	Adjusted to 24 gpts
Rev:	Date:	Notes:

Mark Brotherton Ltd
Chartered Architect

FOX COTTAGE:WHITLEY ROAD:WHITLEY
WPI2 0LU
TEL/FAX 01934 65921
email:mhb@unipworld.co.uk

Client:
Mr J Hutchins
Project:
Hoyle Mill, Thurstone.
Residential Development

Drawing No: 133/0445/100		
Date: Jan 2005	Scale: 1:1250, 1:500	Rev: