



- NOTE**
1. ALL BUILDERS WORKS TO BE FULLY CHECKED WITH BUILDING REGULATIONS PRIOR TO CONSTRUCTION
 2. FINAL DRAINAGE POSITIONS TO BE CONFIRMED BETWEEN CLIENT AND BUILDER
 3. THESE PLANS ARE FOR BUILDING REGULATION APPROVAL ONLY. IF ANY DISCREPANCIES ARE FOUND ON SITE THEN THE CLIENT SHOULD CONTACT ENHANCED BUILDING PLANS OR THE ASSIGNED ENGINEER
 4. FINAL POSITION OF DOOR TYPE AND WINDOW TYPE TO BE AGREED BETWEEN BUILDER AND CLIENT

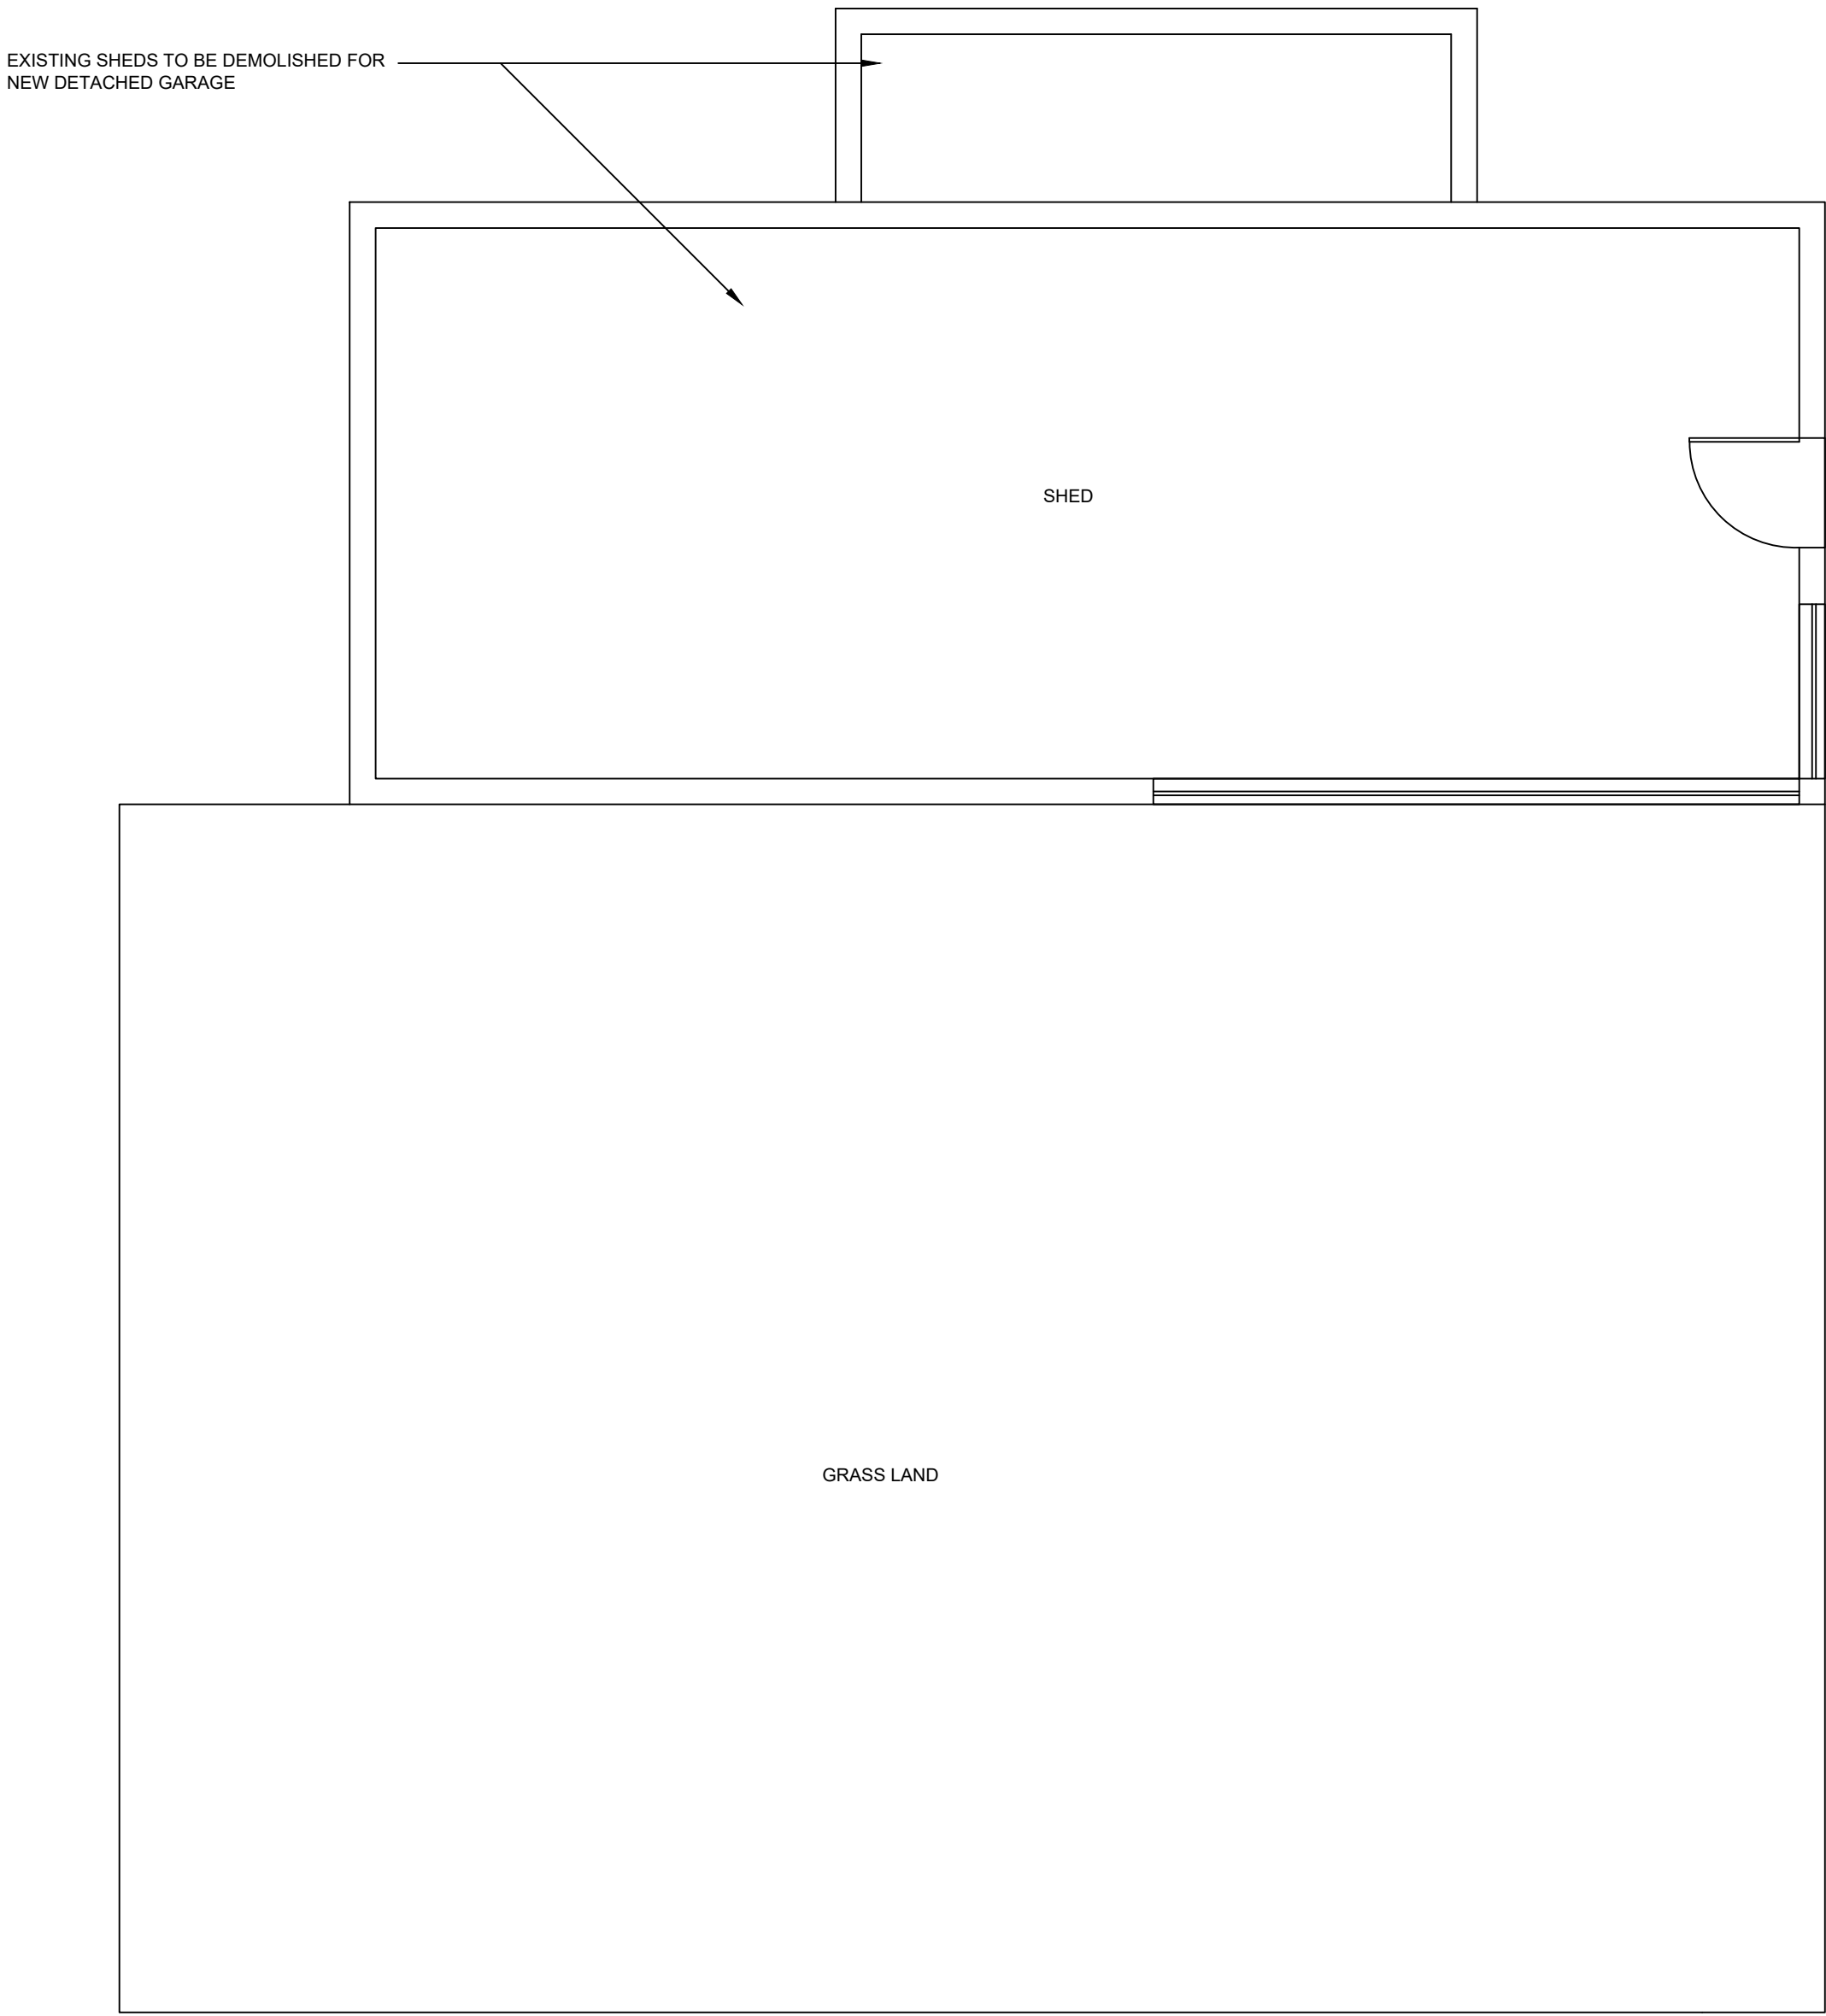

13 EXISTING SHED OUTBUILDING
1:50

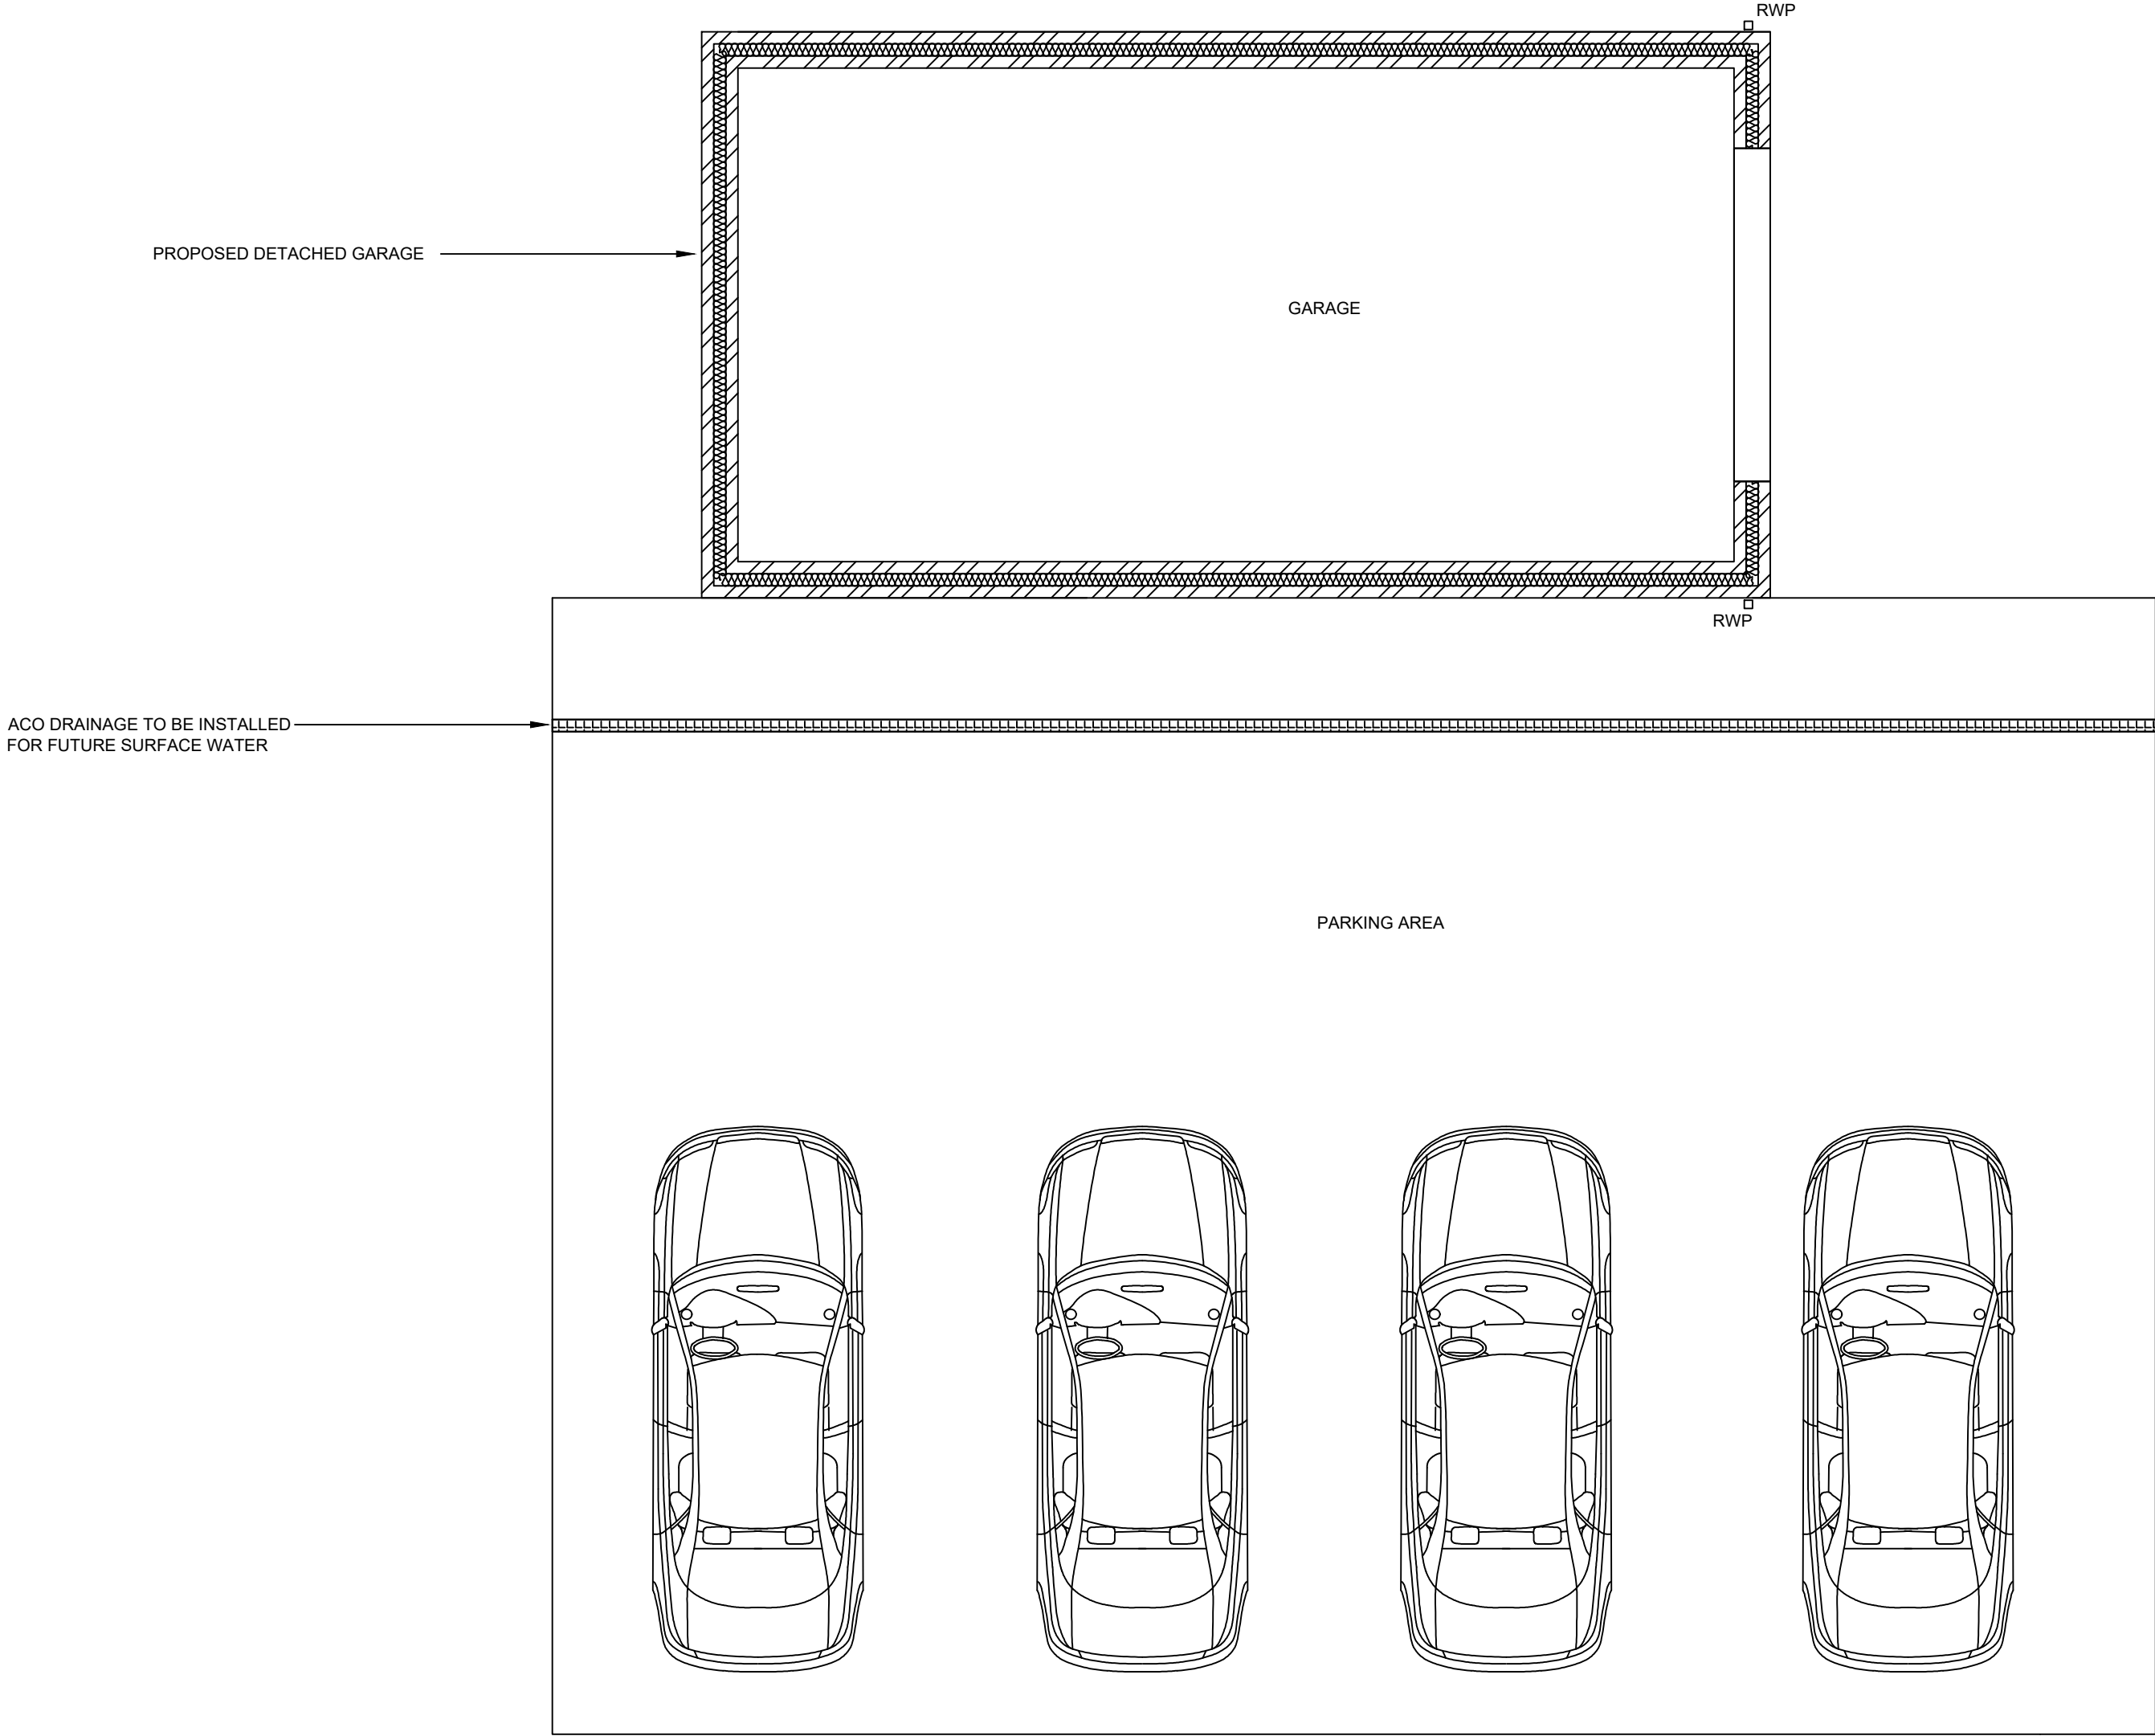

14 PROPOSED GARAGE WITH PARKING AREA
1:50

1	PLANNING DRAWINGS	SS	SS	19/03/21
REV	DESCRIPTION	DES	CHD	DATE

STATUS: **FOR APPROVAL**

95 CHURCH VILLAS,
SOUTH KIRKBY,
PONTEFRAC
WEST YORKSHIRE,
WF9 3QR

MOBILE: 07730666631
EMAIL: ENHANCEDBUILDINGPLANS@OUTLOOK.COM

**ENHANCED
BUILDING
PLANS**

CLIENT:
JENNY COX

PROJECT:
170 CARLTON ROAD, ATHERSLEY, BARNSELY,
S71 2AW

TITLE:
PLANNING APPLICATION FOR DETACHED GARAGE AT REAR
GROUND FLOOR
EXISTING AND PROPOSED PLANS

SCALE: AS INDICATED @ A1 DATE OF
1ST ISSUE : 19/03/21

DRAWN: SS CHECKED: SS

CONTRACT NUMBER: 0004 DRAWING NUMBER: 0004-EBP-PL-004 REV: 1