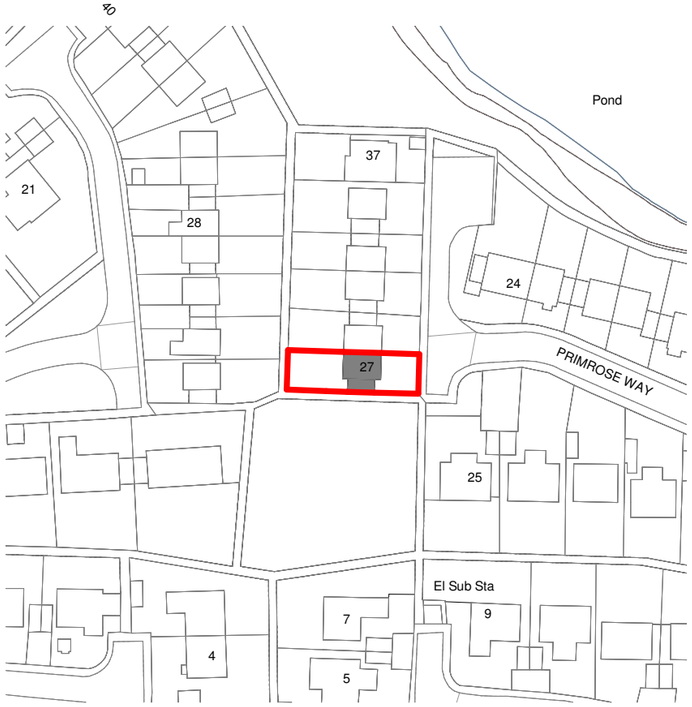


© Crown Copyright and database rights 2023 OS 100047474.
Supplied by Streetwise Maps Ltd

NORTH

5m 25m 50m 100m

SCALE BAR 1:1250

Location Plan

1 : 1250



© Crown Copyright and database rights 2023 OS 100047474.
Supplied by Streetwise Maps Ltd

Block Plan

1 : 500

NORTH

0 5 10 20 30 40 50

GRAPHIC SCALE 1:500

Rev	Description	Date

Client

Maggie Stones

Project

27 Primrose Way, Hoyland, Barnsley, S74 0HN

Drawing

Location & Block Plan

Scale @ A3

As indicated

Date

APR.23

Project No	Drawing No	Rev
027	X00	