



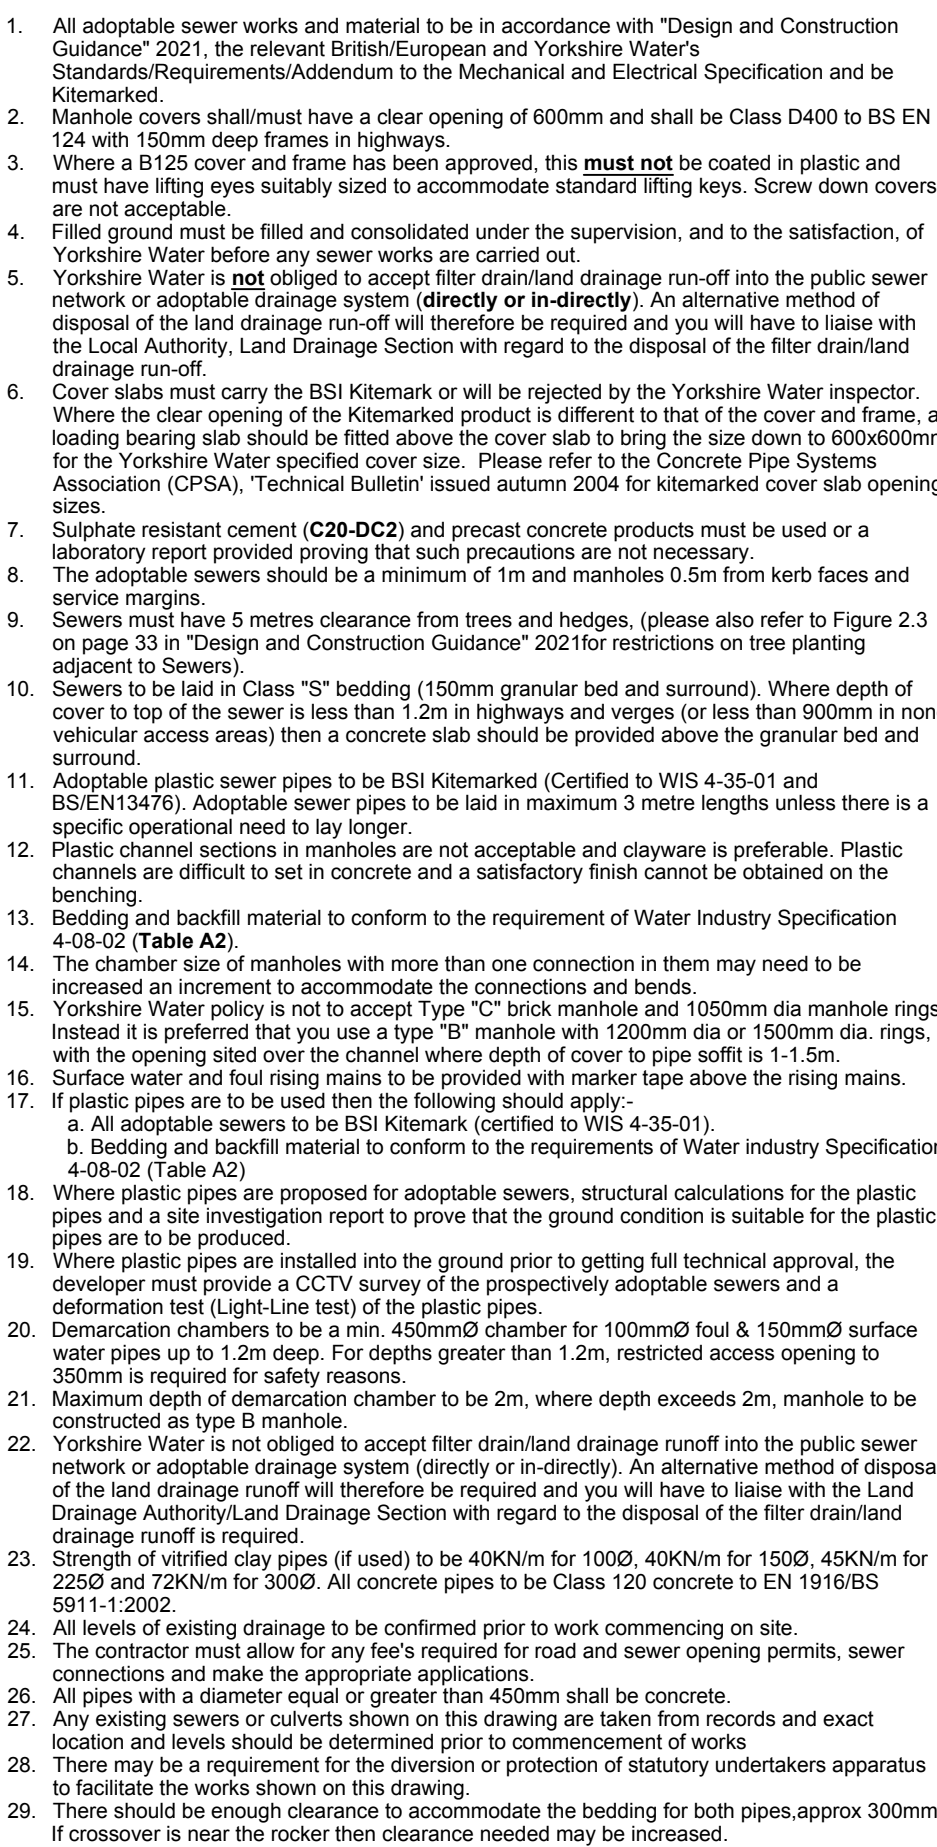

General Notes

1. All private drainage shall comply with current building regulations
2. Drains passing through buildings shall be protected with a lintel over
3. No building to be constructed within 3m of an adoptable sewer
4. Connections to be sited over an adoptable sewer in agreement from the water authority
5. Private drainage connections not direct to manholes are to be made via a 45 degree junction
6. Upon completion of the drainage works the contractor shall clean all drainage works by jetting, removing all debris from site. No debris shall be permitted to enter the public drainage or wastewater system. All drains shall be CCTV surveyed with the DVD passed to Redrow Homes for the local authority to review
7. Any live connections to be picked up as part of the diversion works.

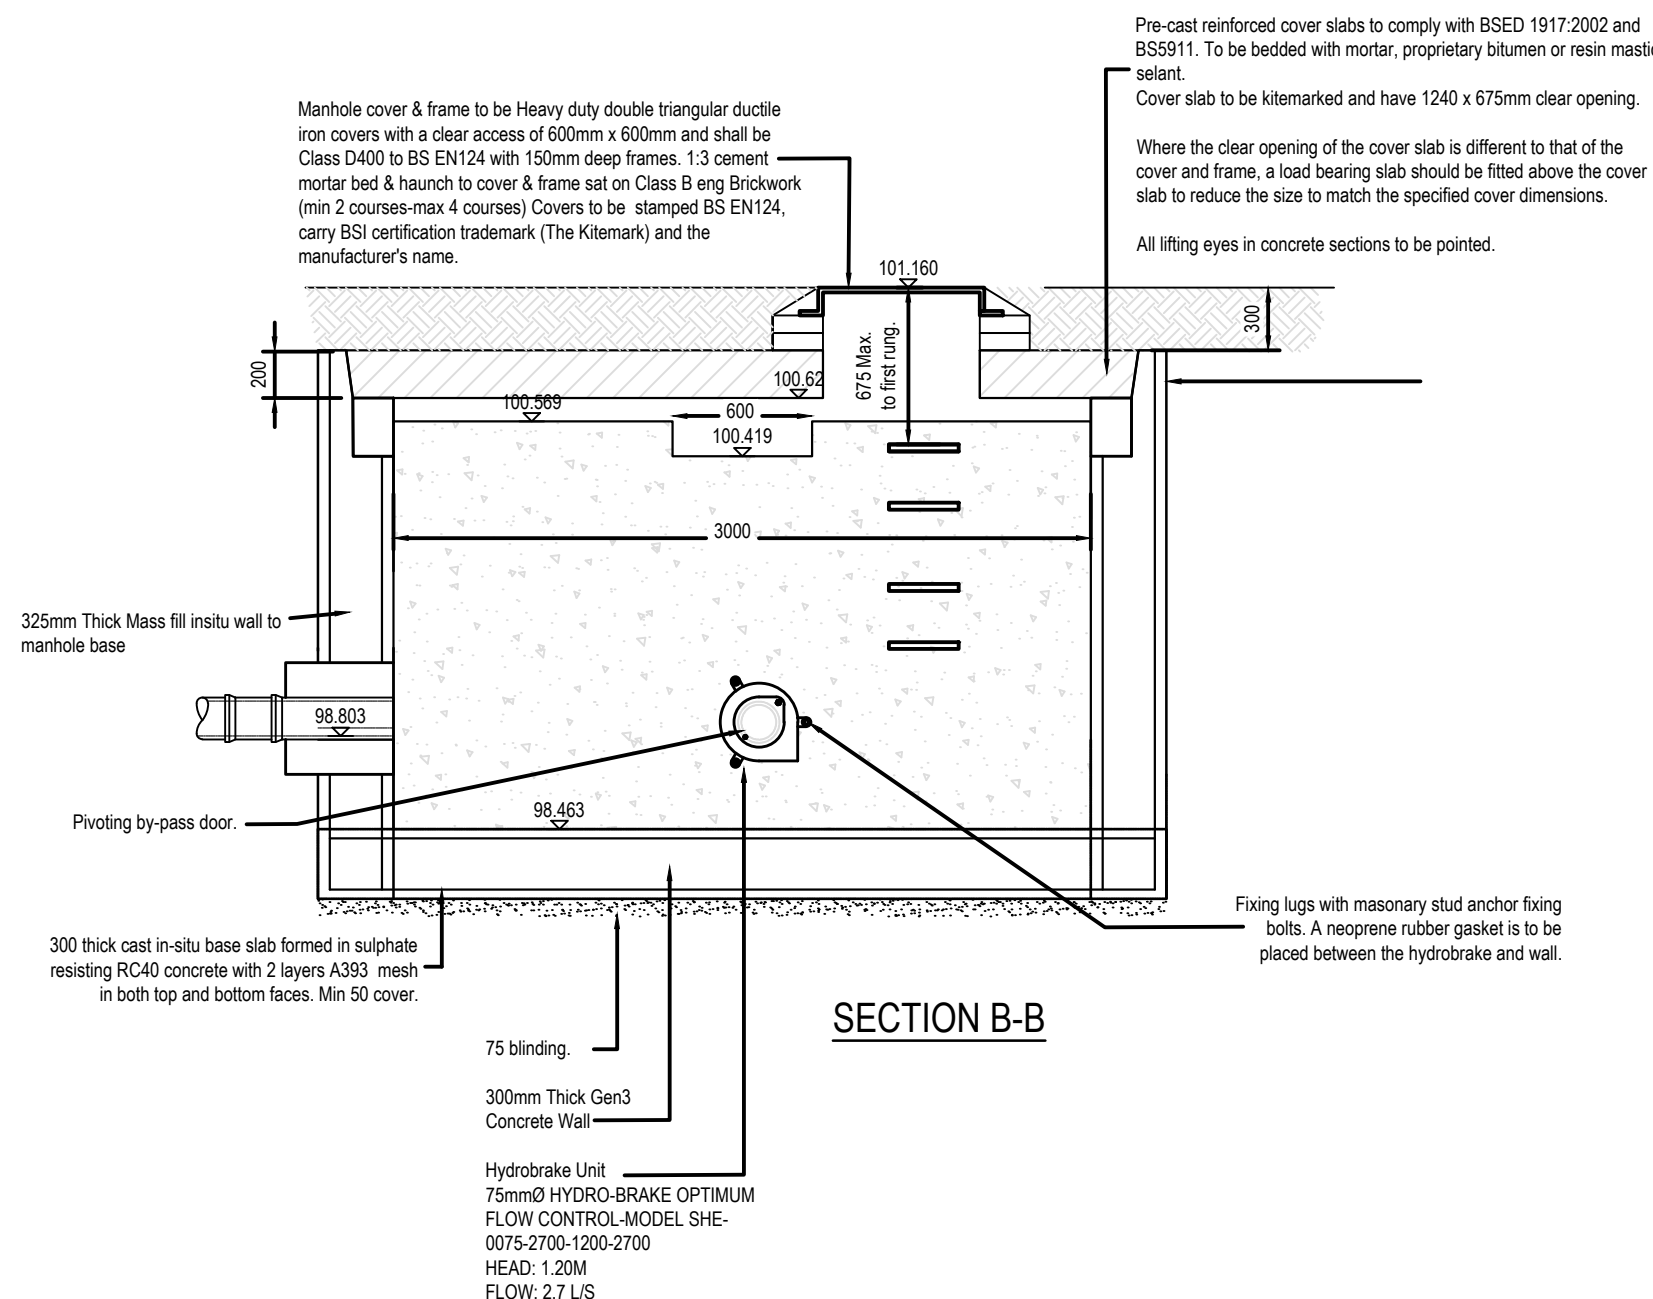

SECTION B-B

Scale	1:20	Drawn By	WW
Drawing Size	A1	Checked By	PJM
Date	27.06.20	Approved By	PJM
		Drawing Number	Rev
		11444-006	A