

# PROPOSED BALCONY TO BACK OF HOUSE

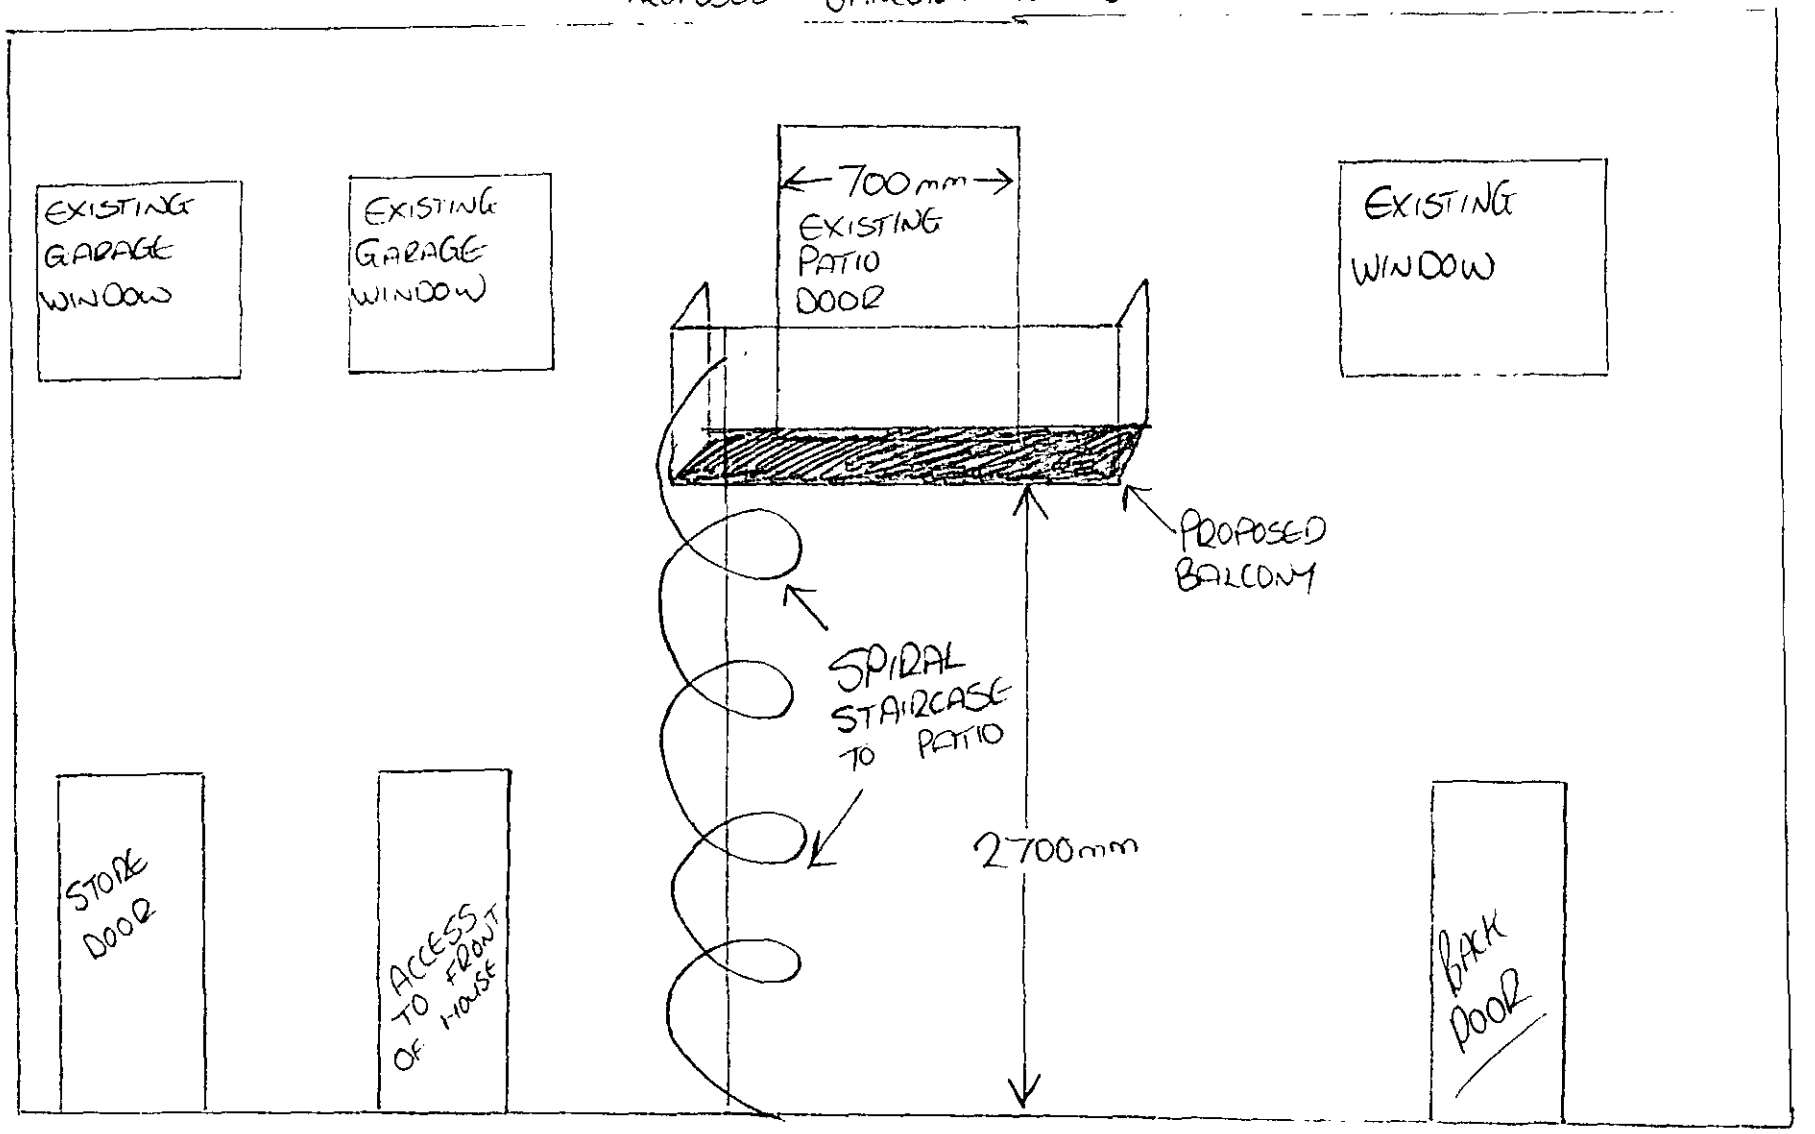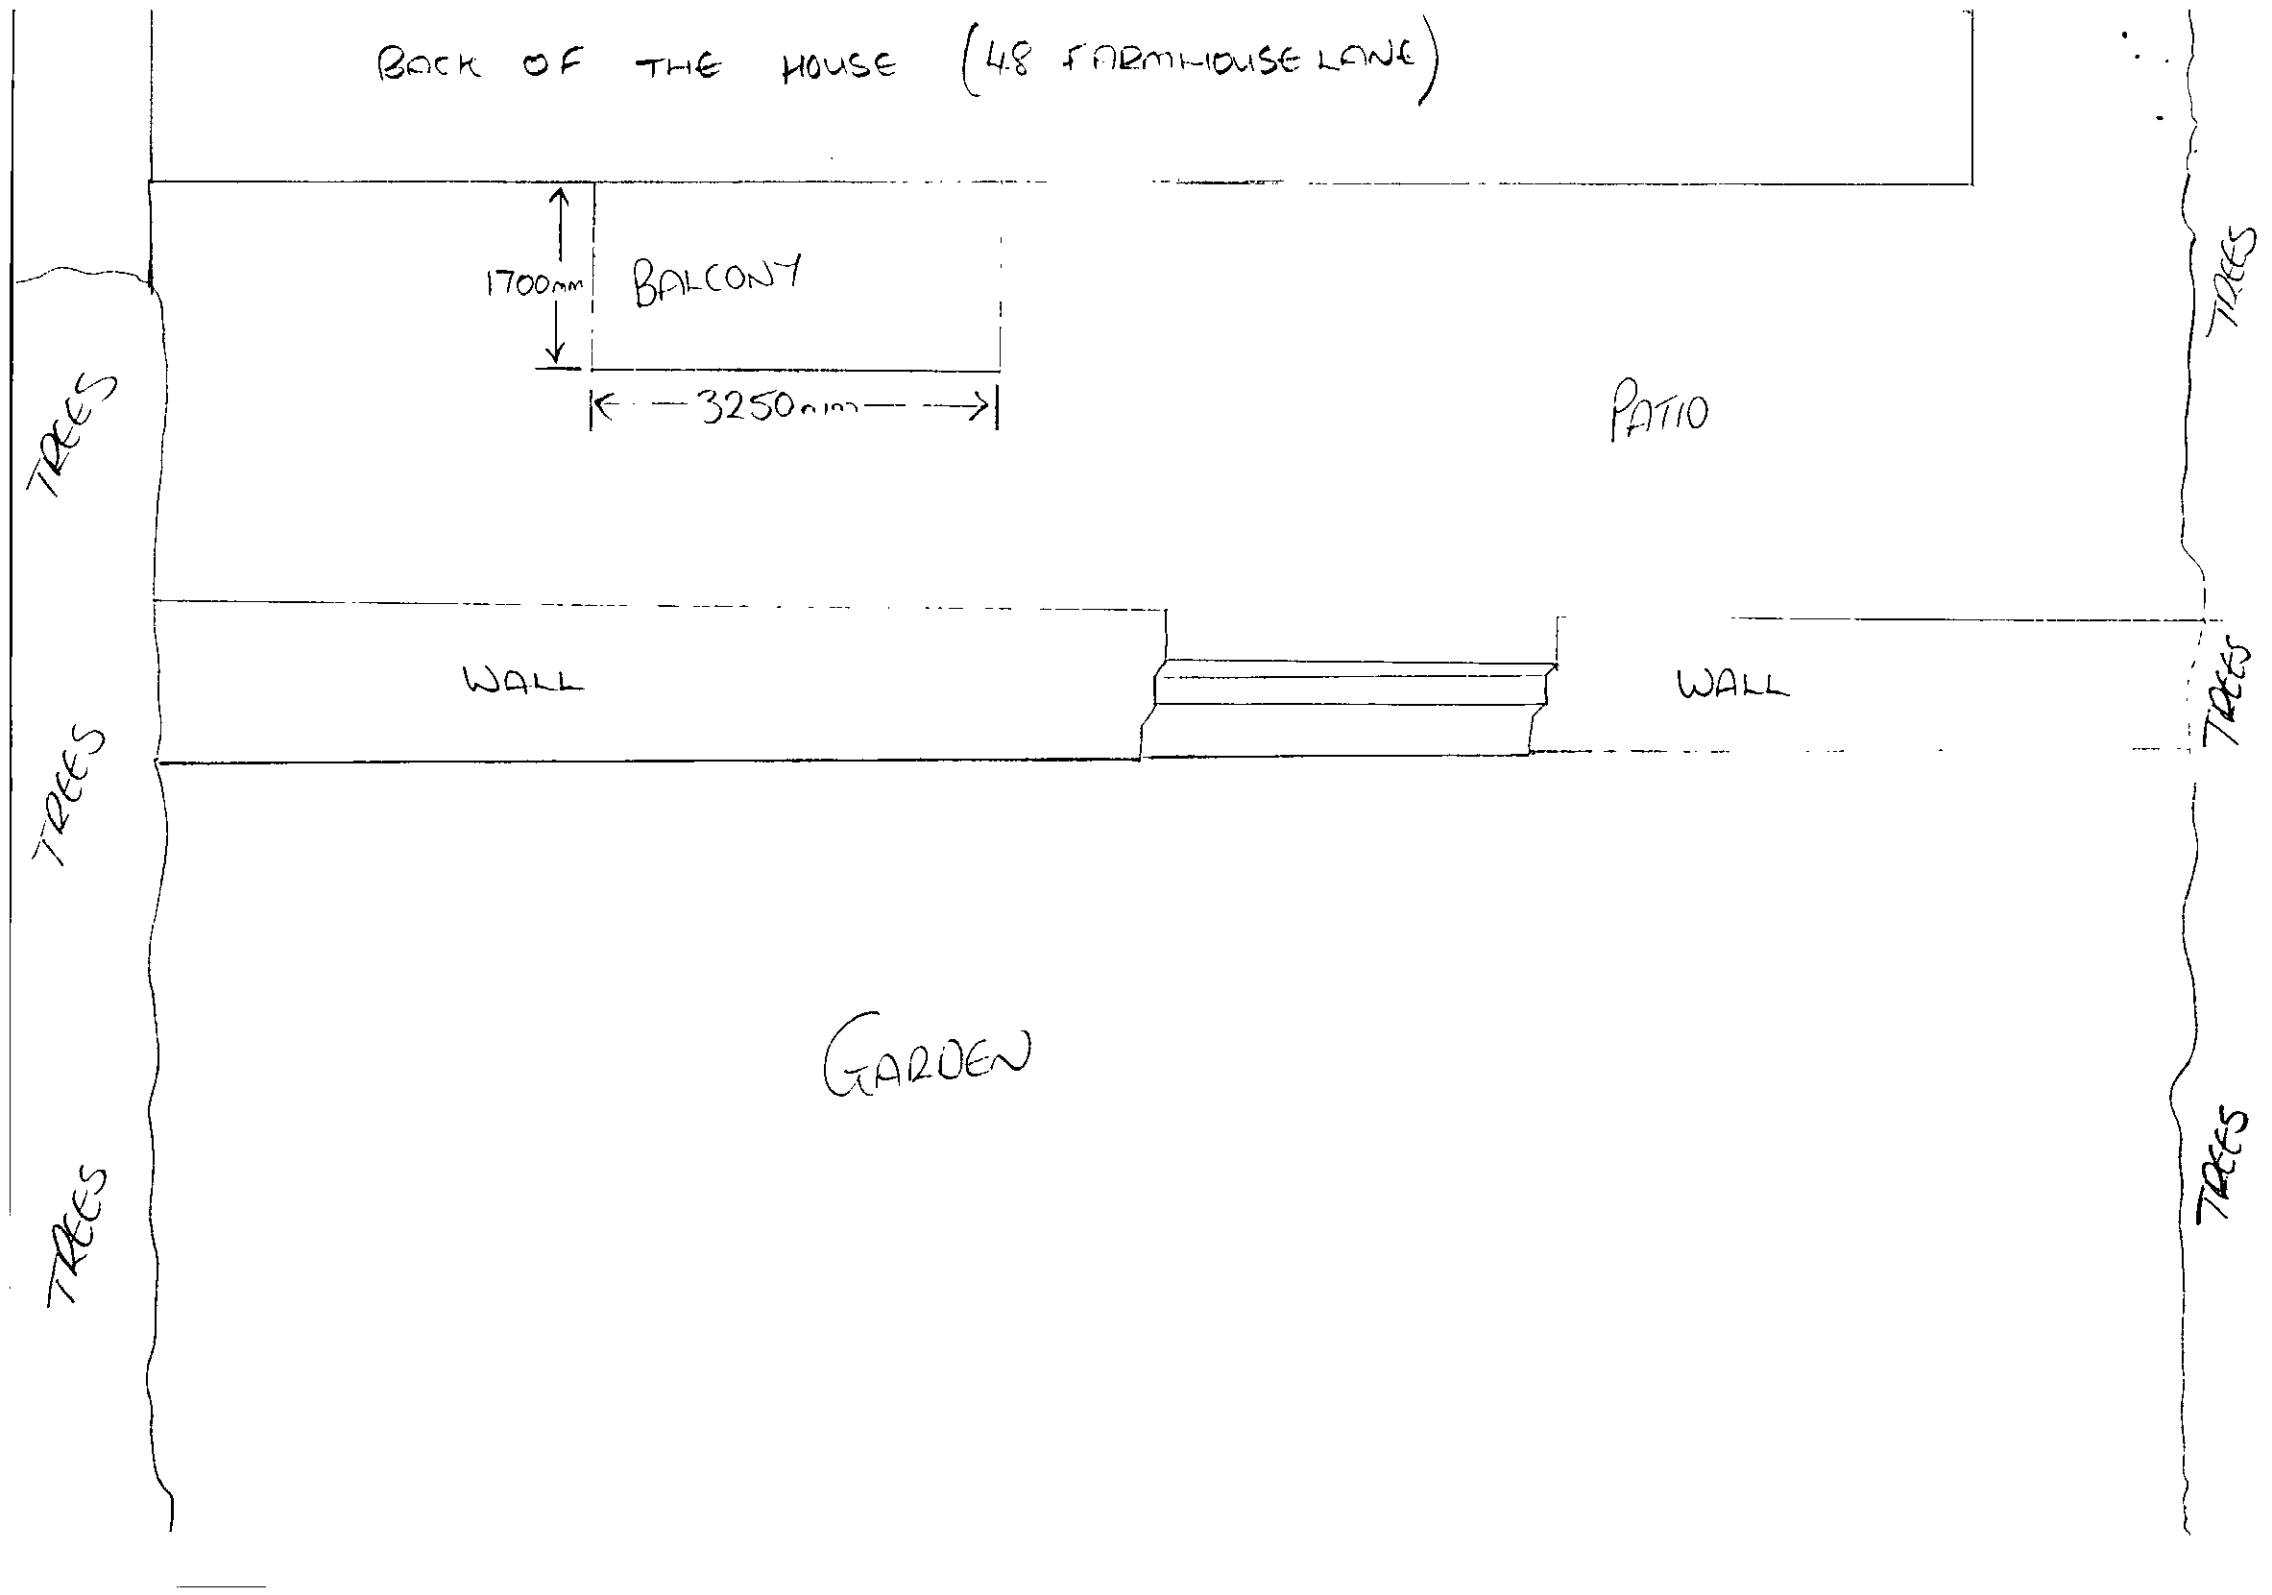


BACK OF THE HOUSE (48 FARMHOUSE LANE)
1700mm
BALCONY
3250mm
PATIO
TREES
TREES
TREES
TREES
TREES
TREES
WALL
WALL
GARDEN