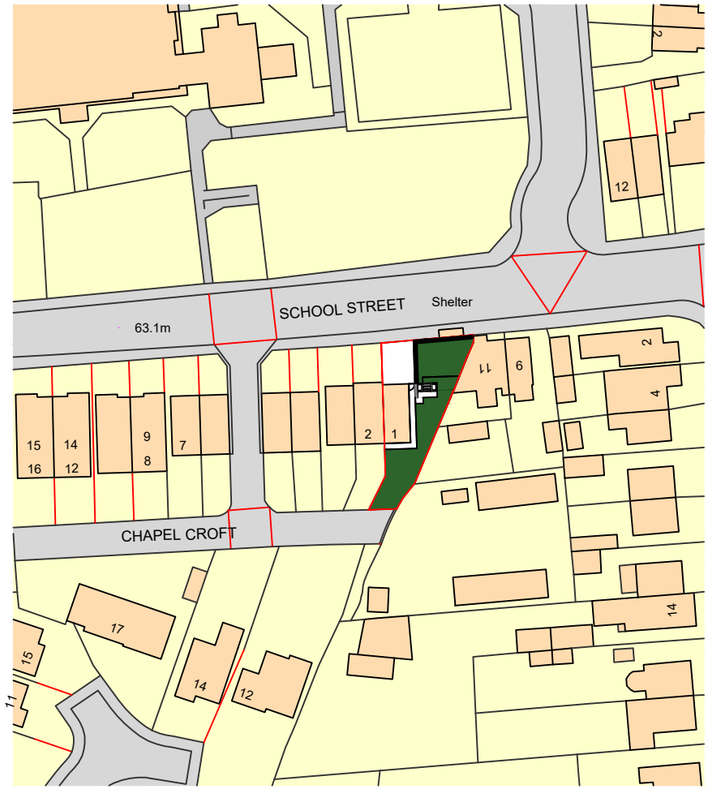


Ordnance Survey, (c) Crown Copyright 2022. All rights reserved. Licence number 100022432

DATE	REVISIONS	BY

Conifers to be retained

N

DRAWN AN	CHECKED	DATE Jan 2023
DRG. No. 83/005/AP		REV.
SCALE: 1:1000@A3		

Location Plan

1 Chapel Croft
Hemingfield
Barnsley