




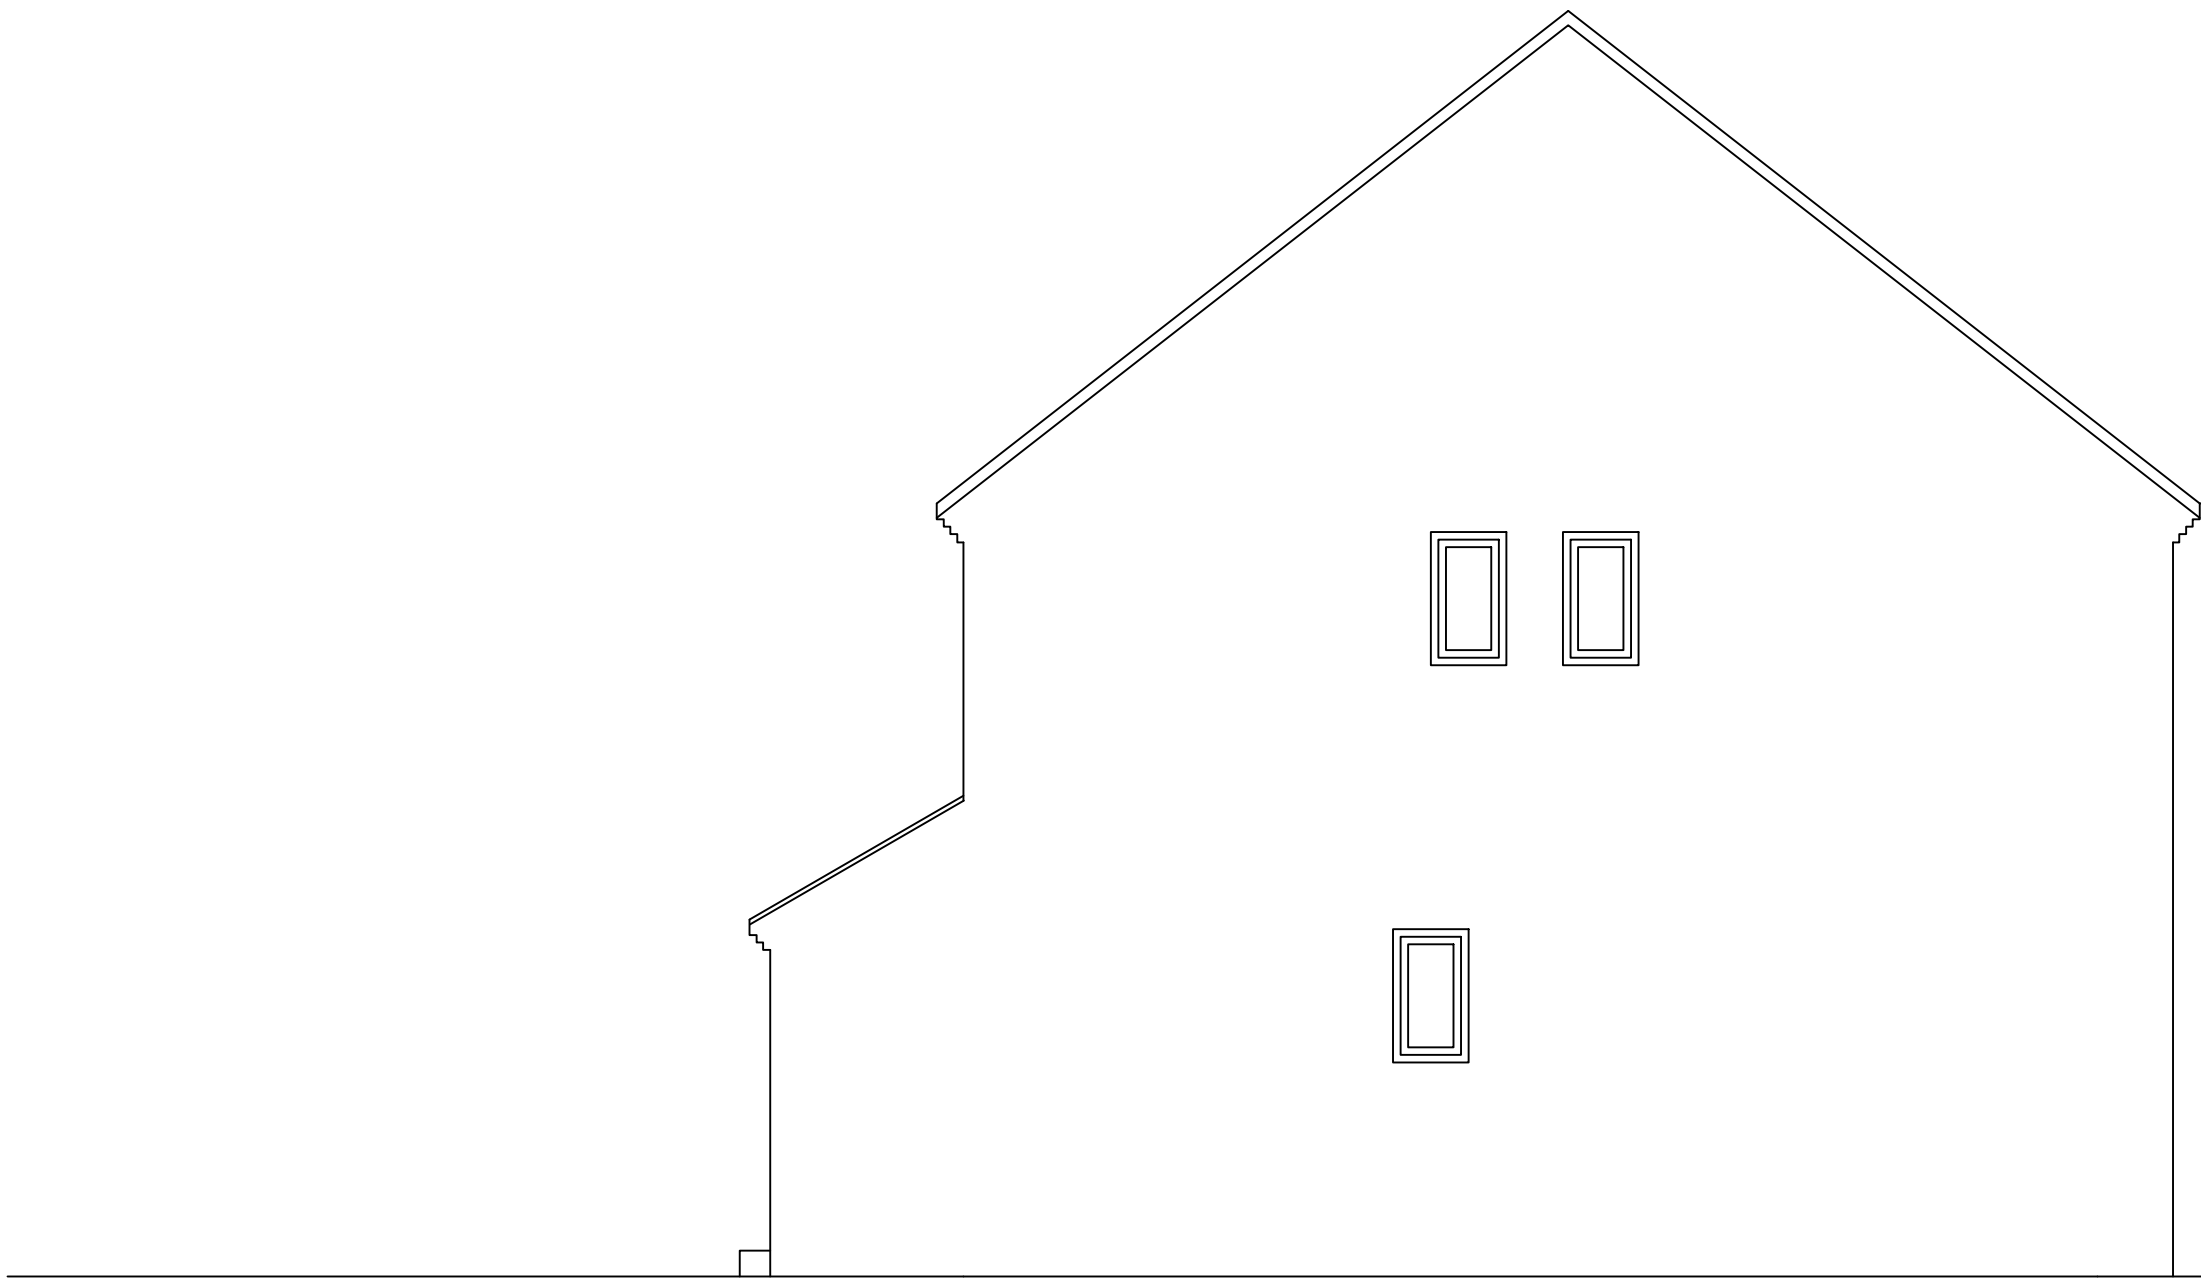


Side Elevation

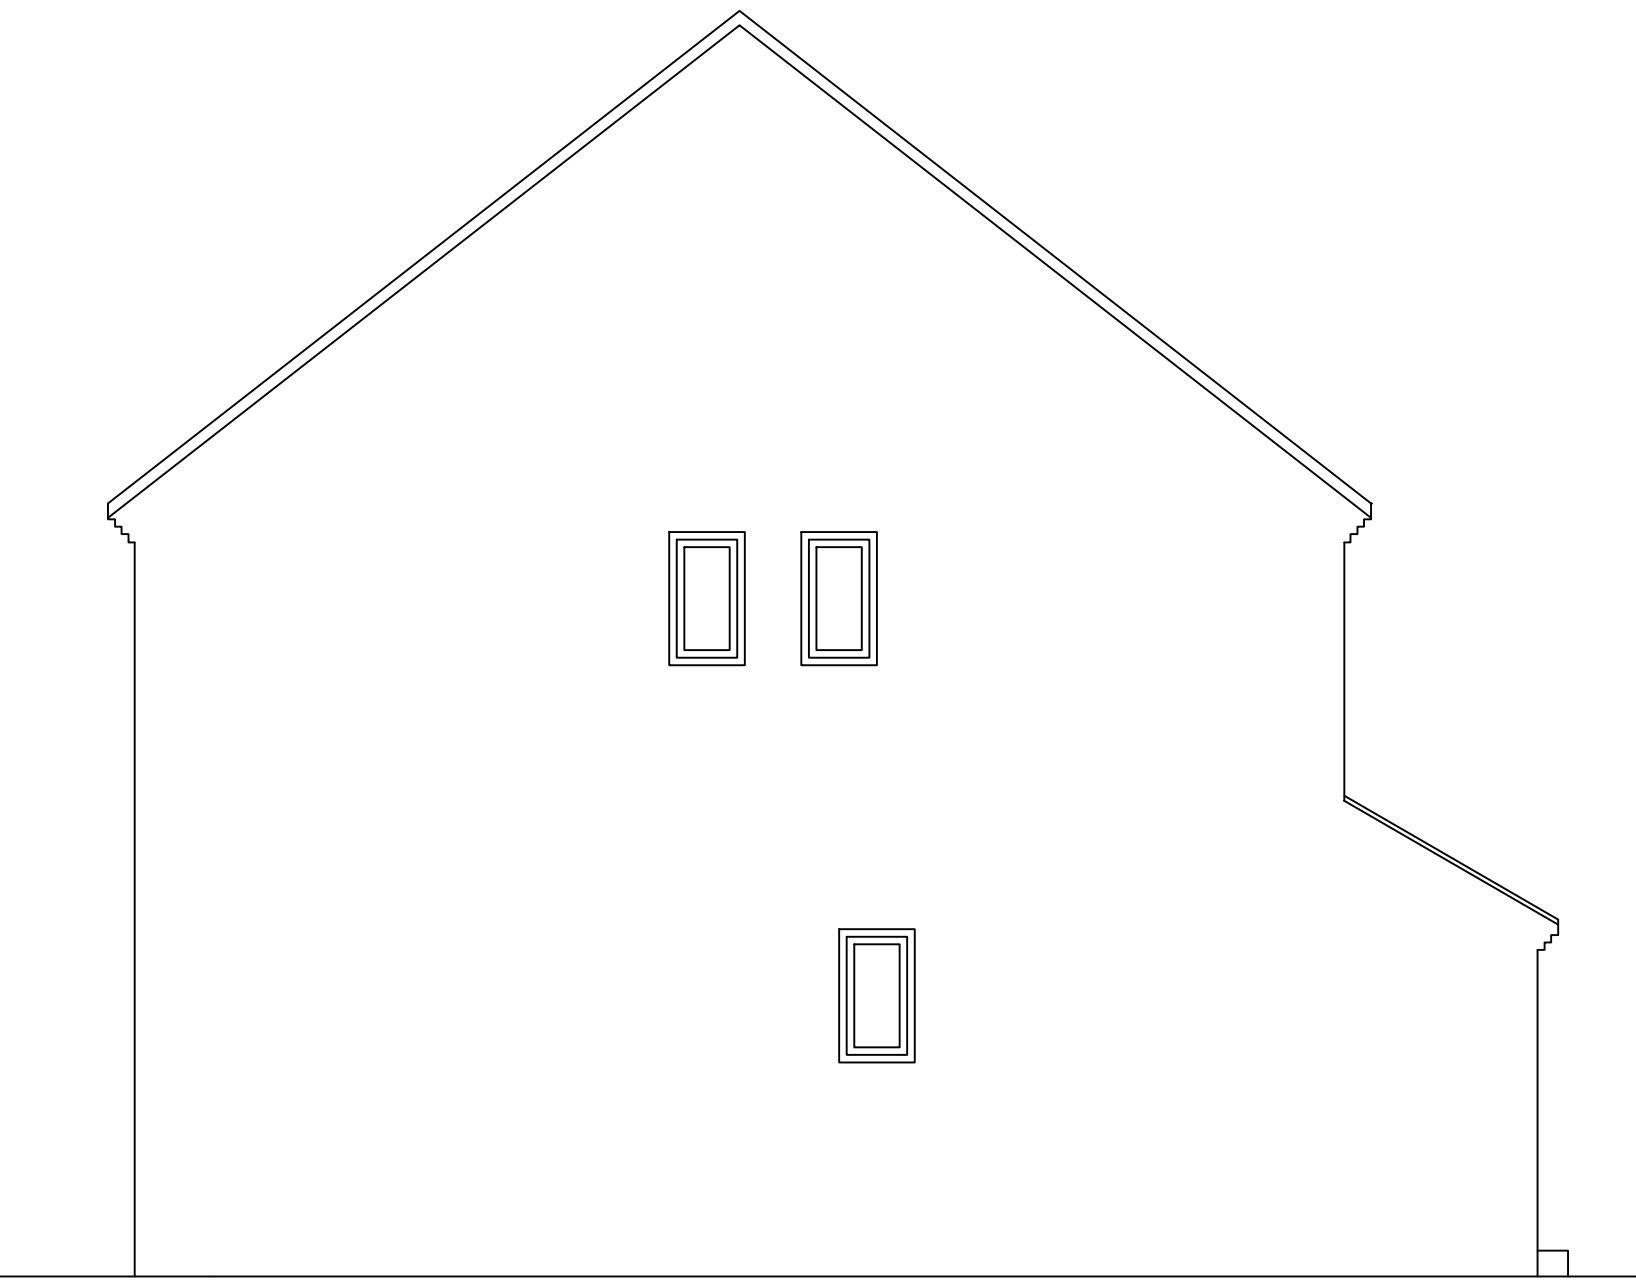



Side Elevation

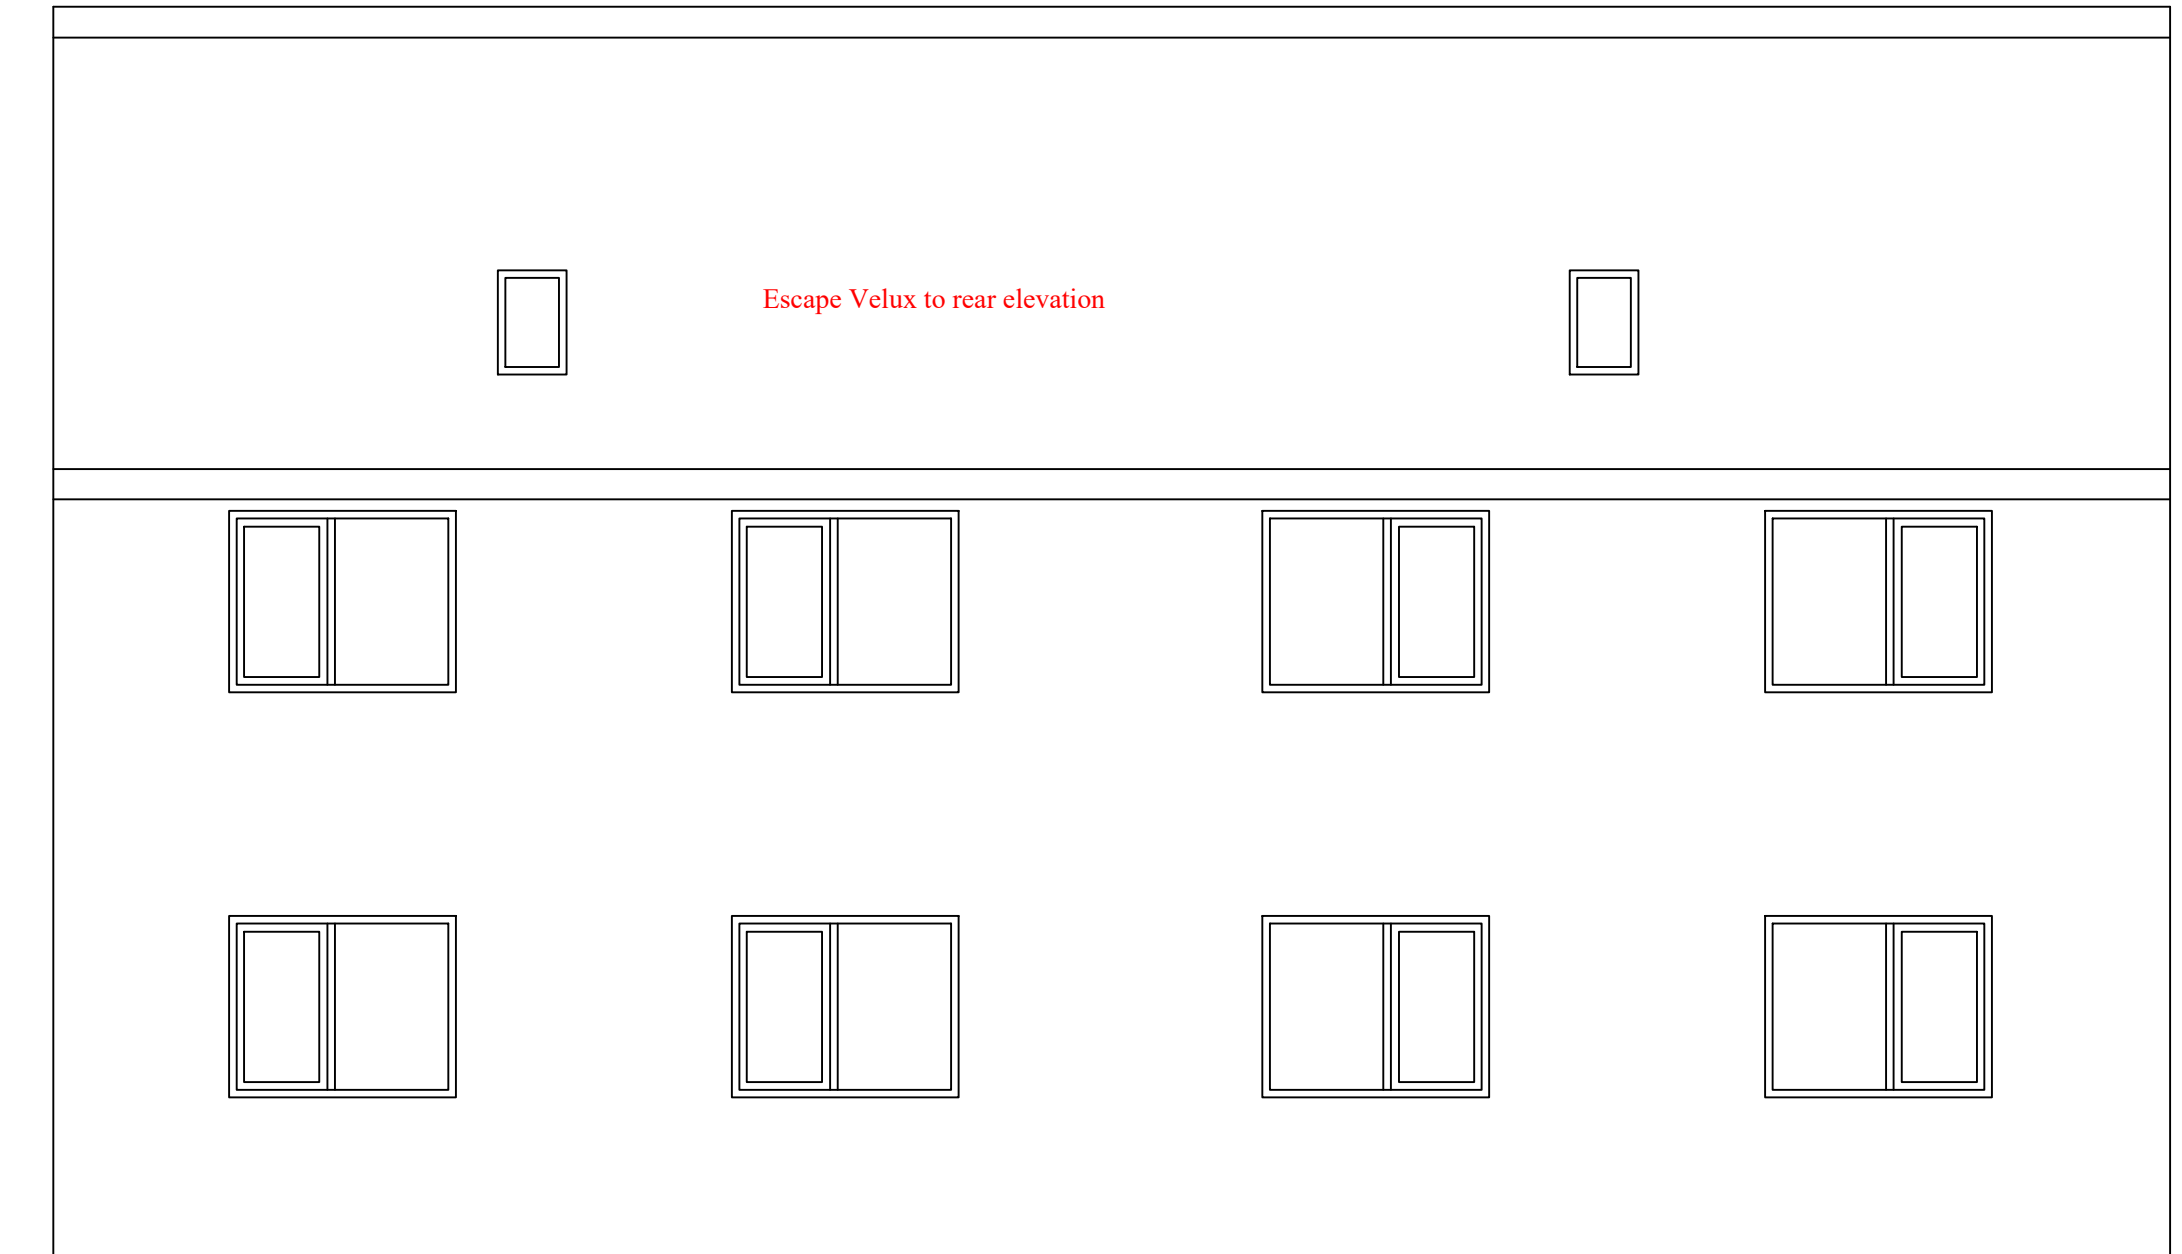


Rear Elevation

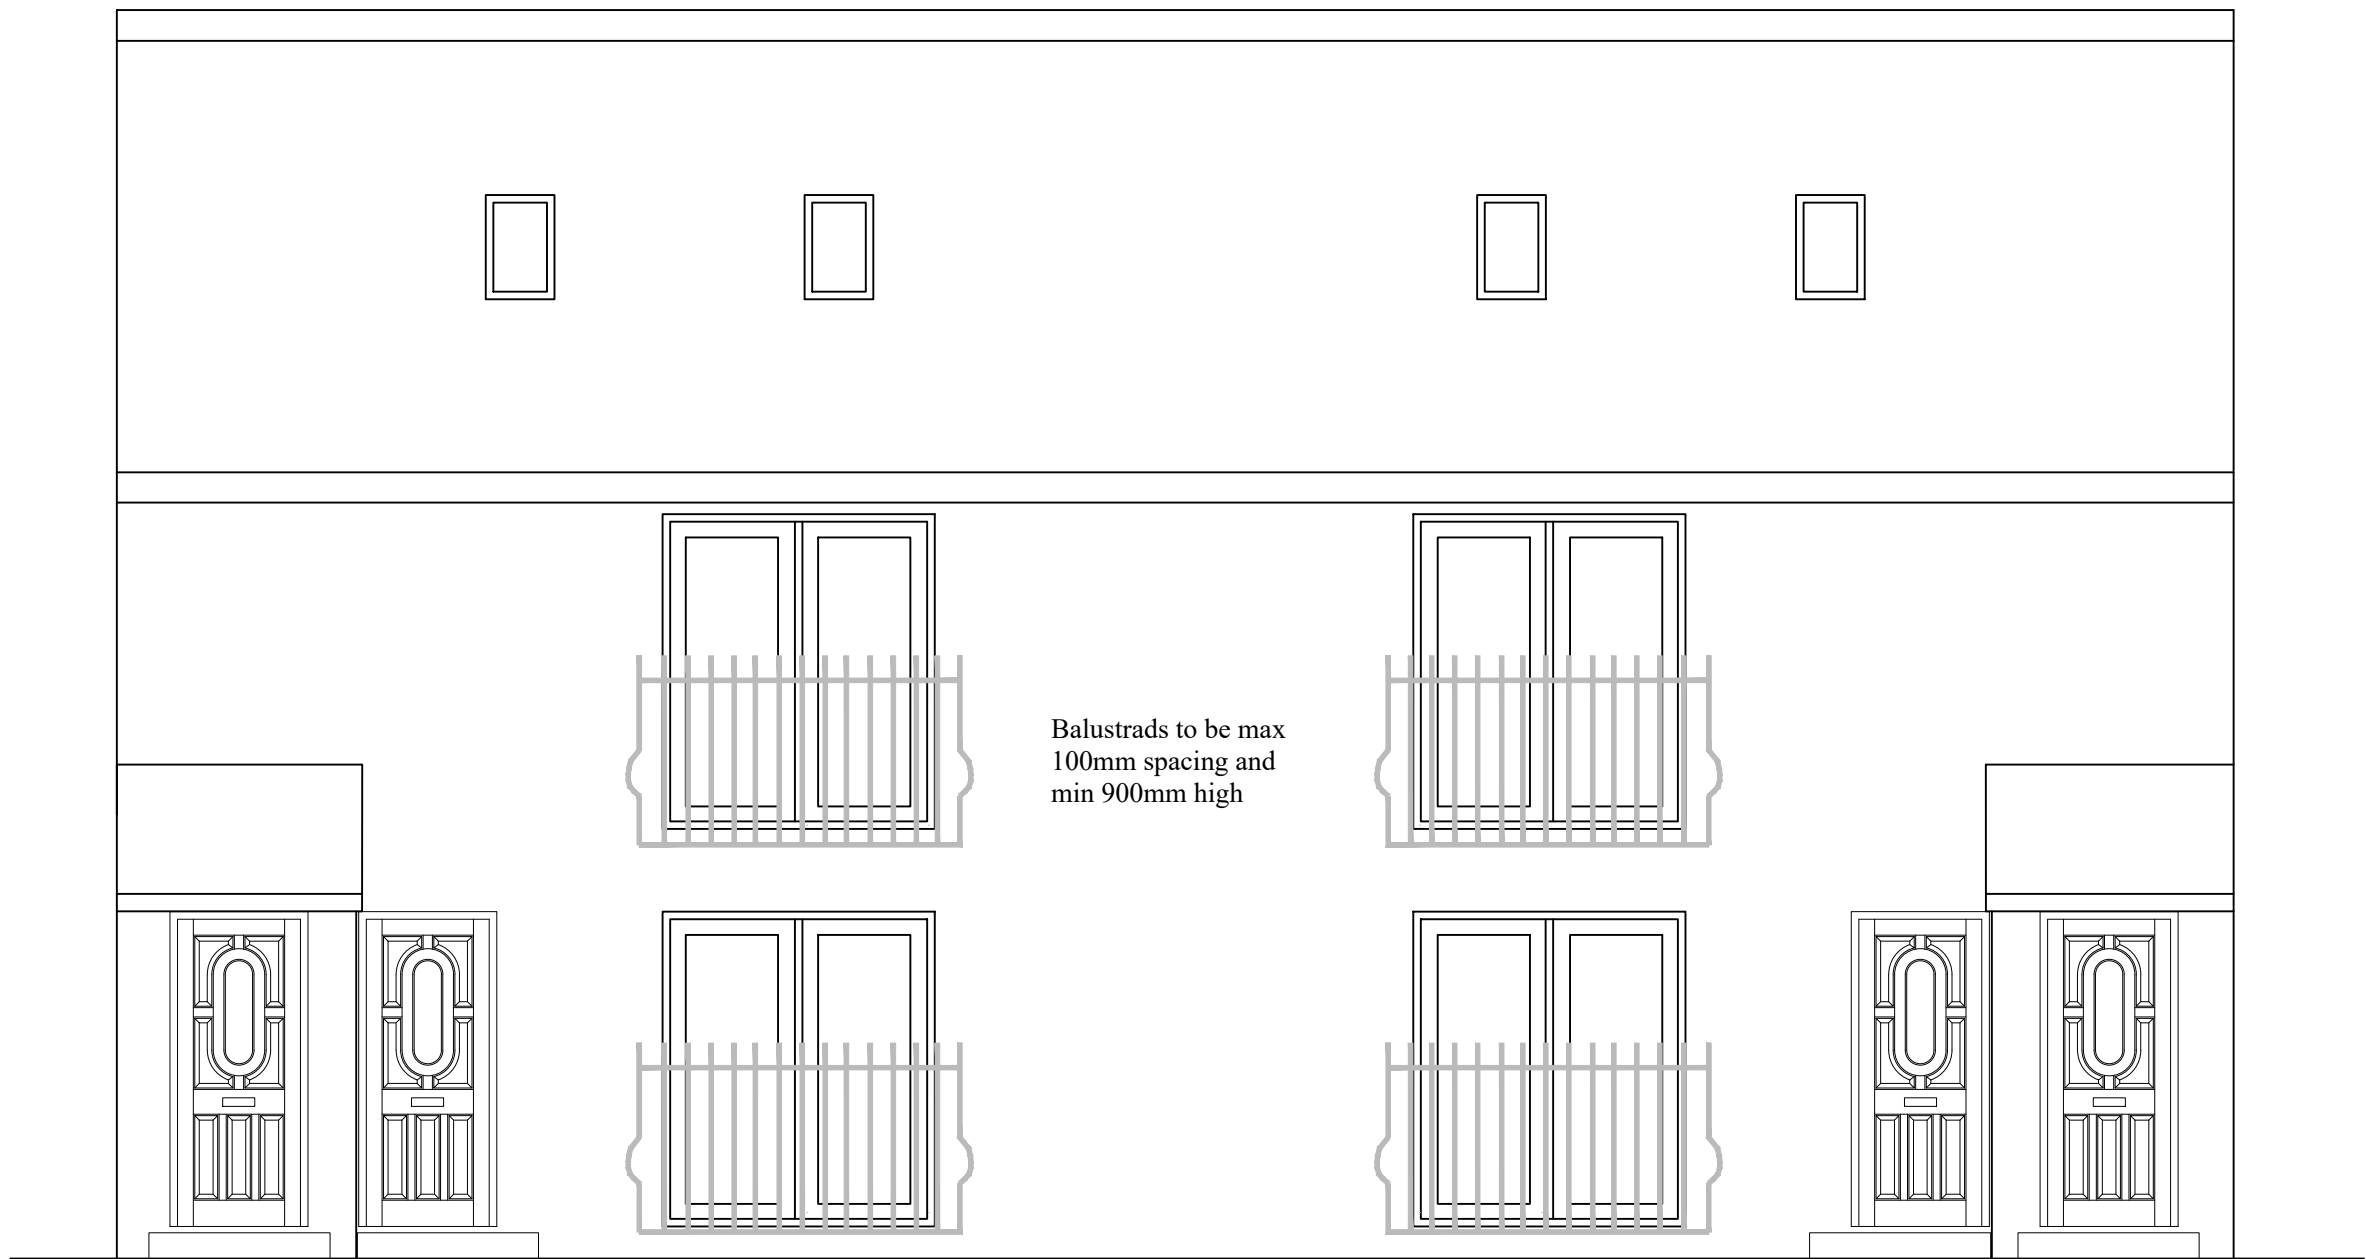

Front Elevation

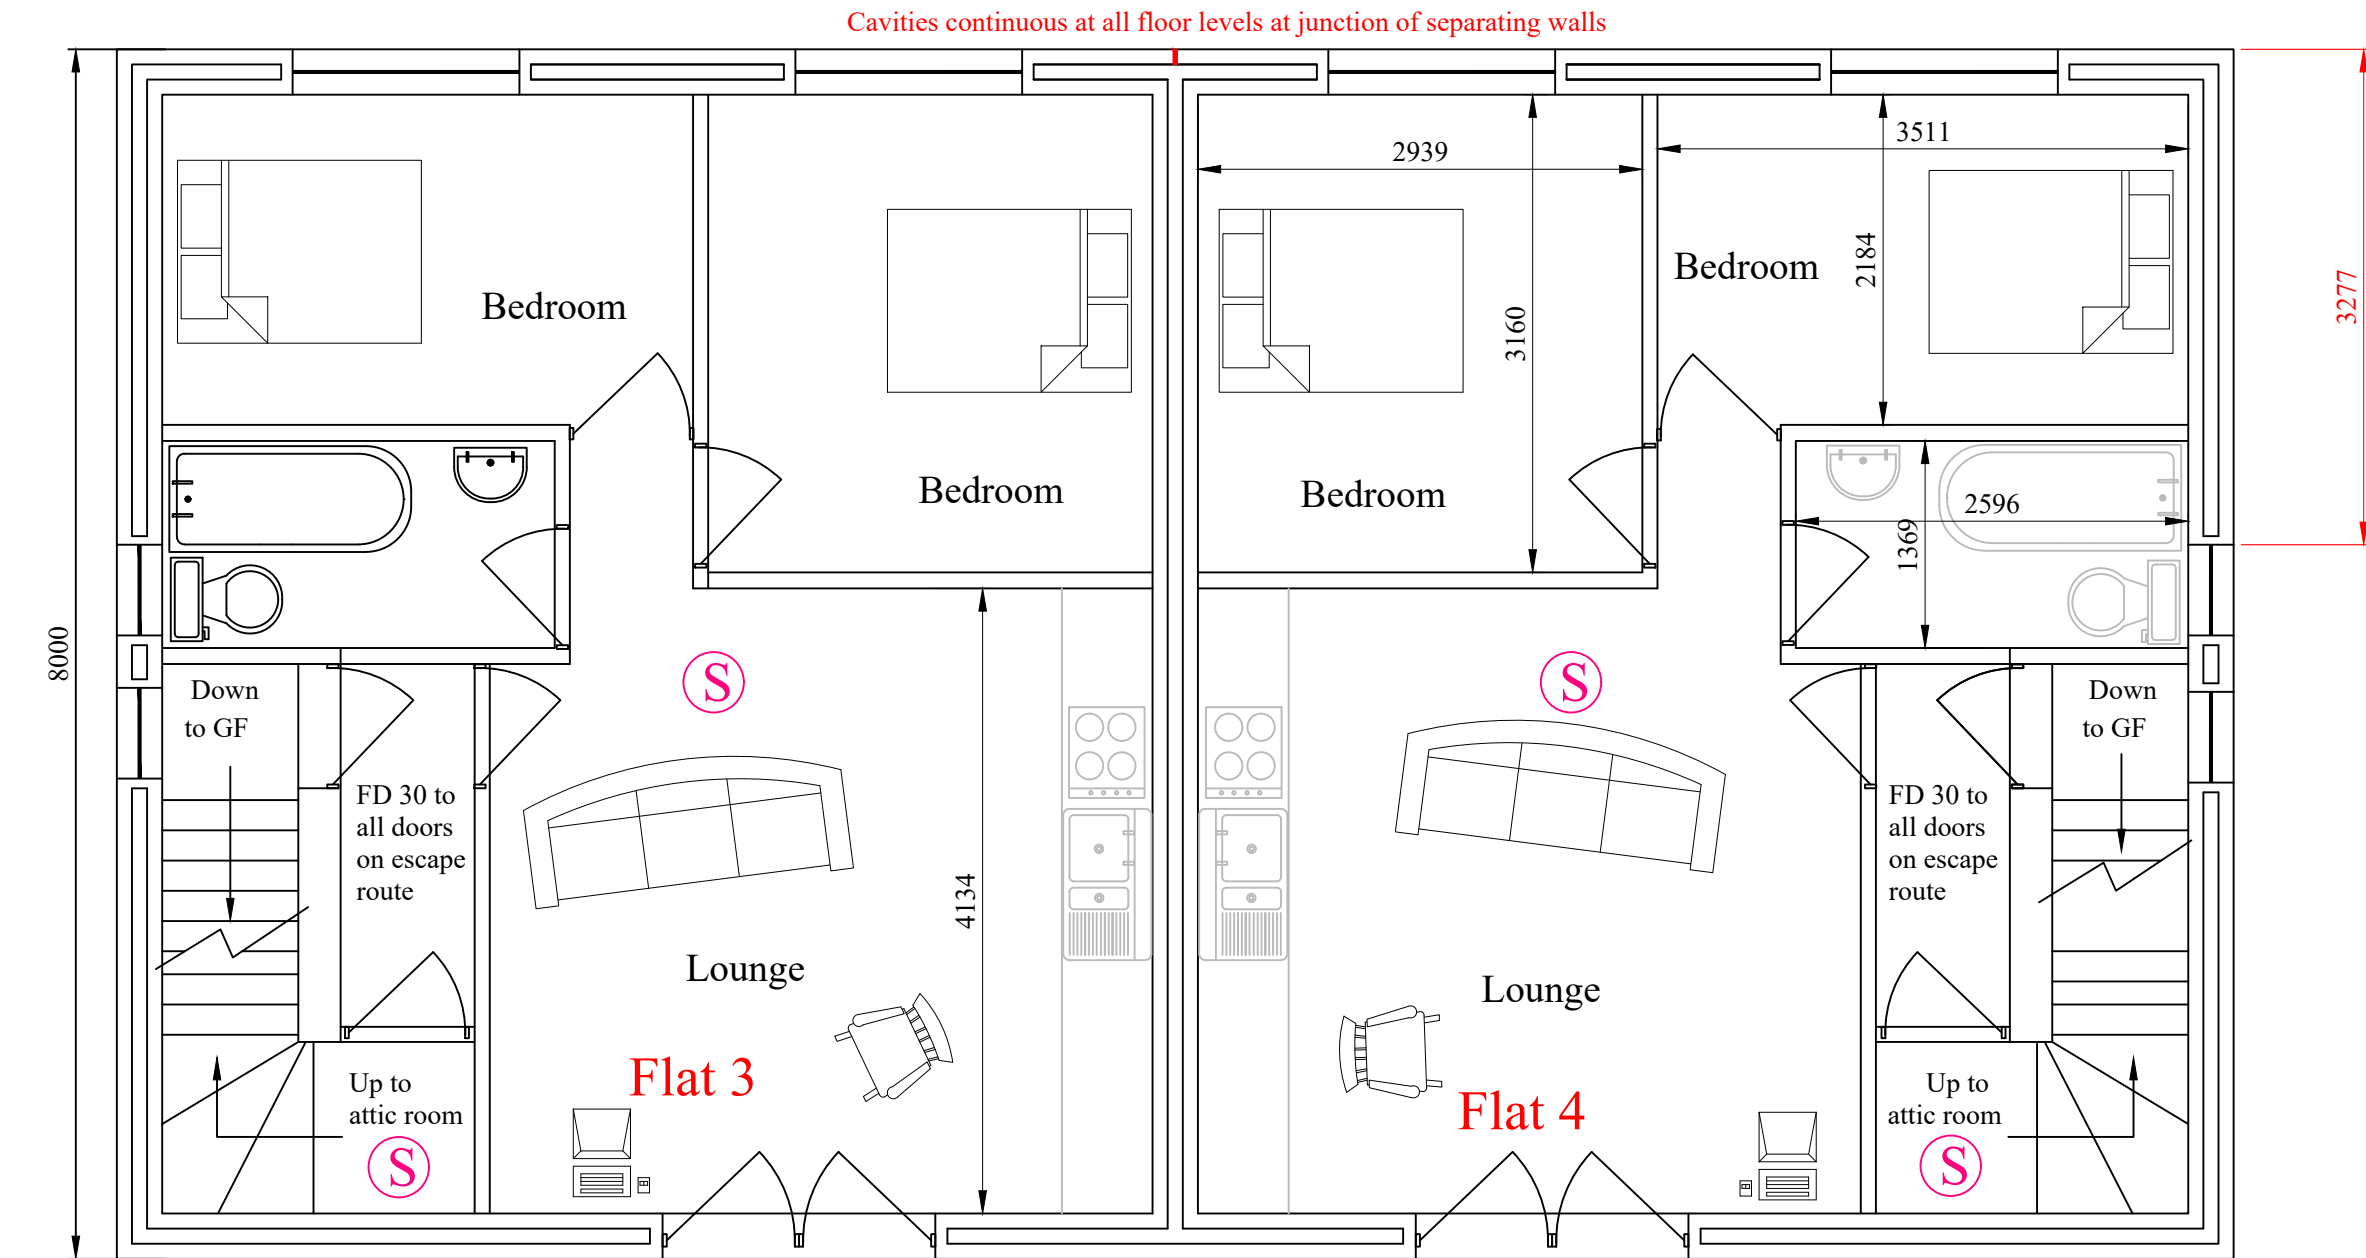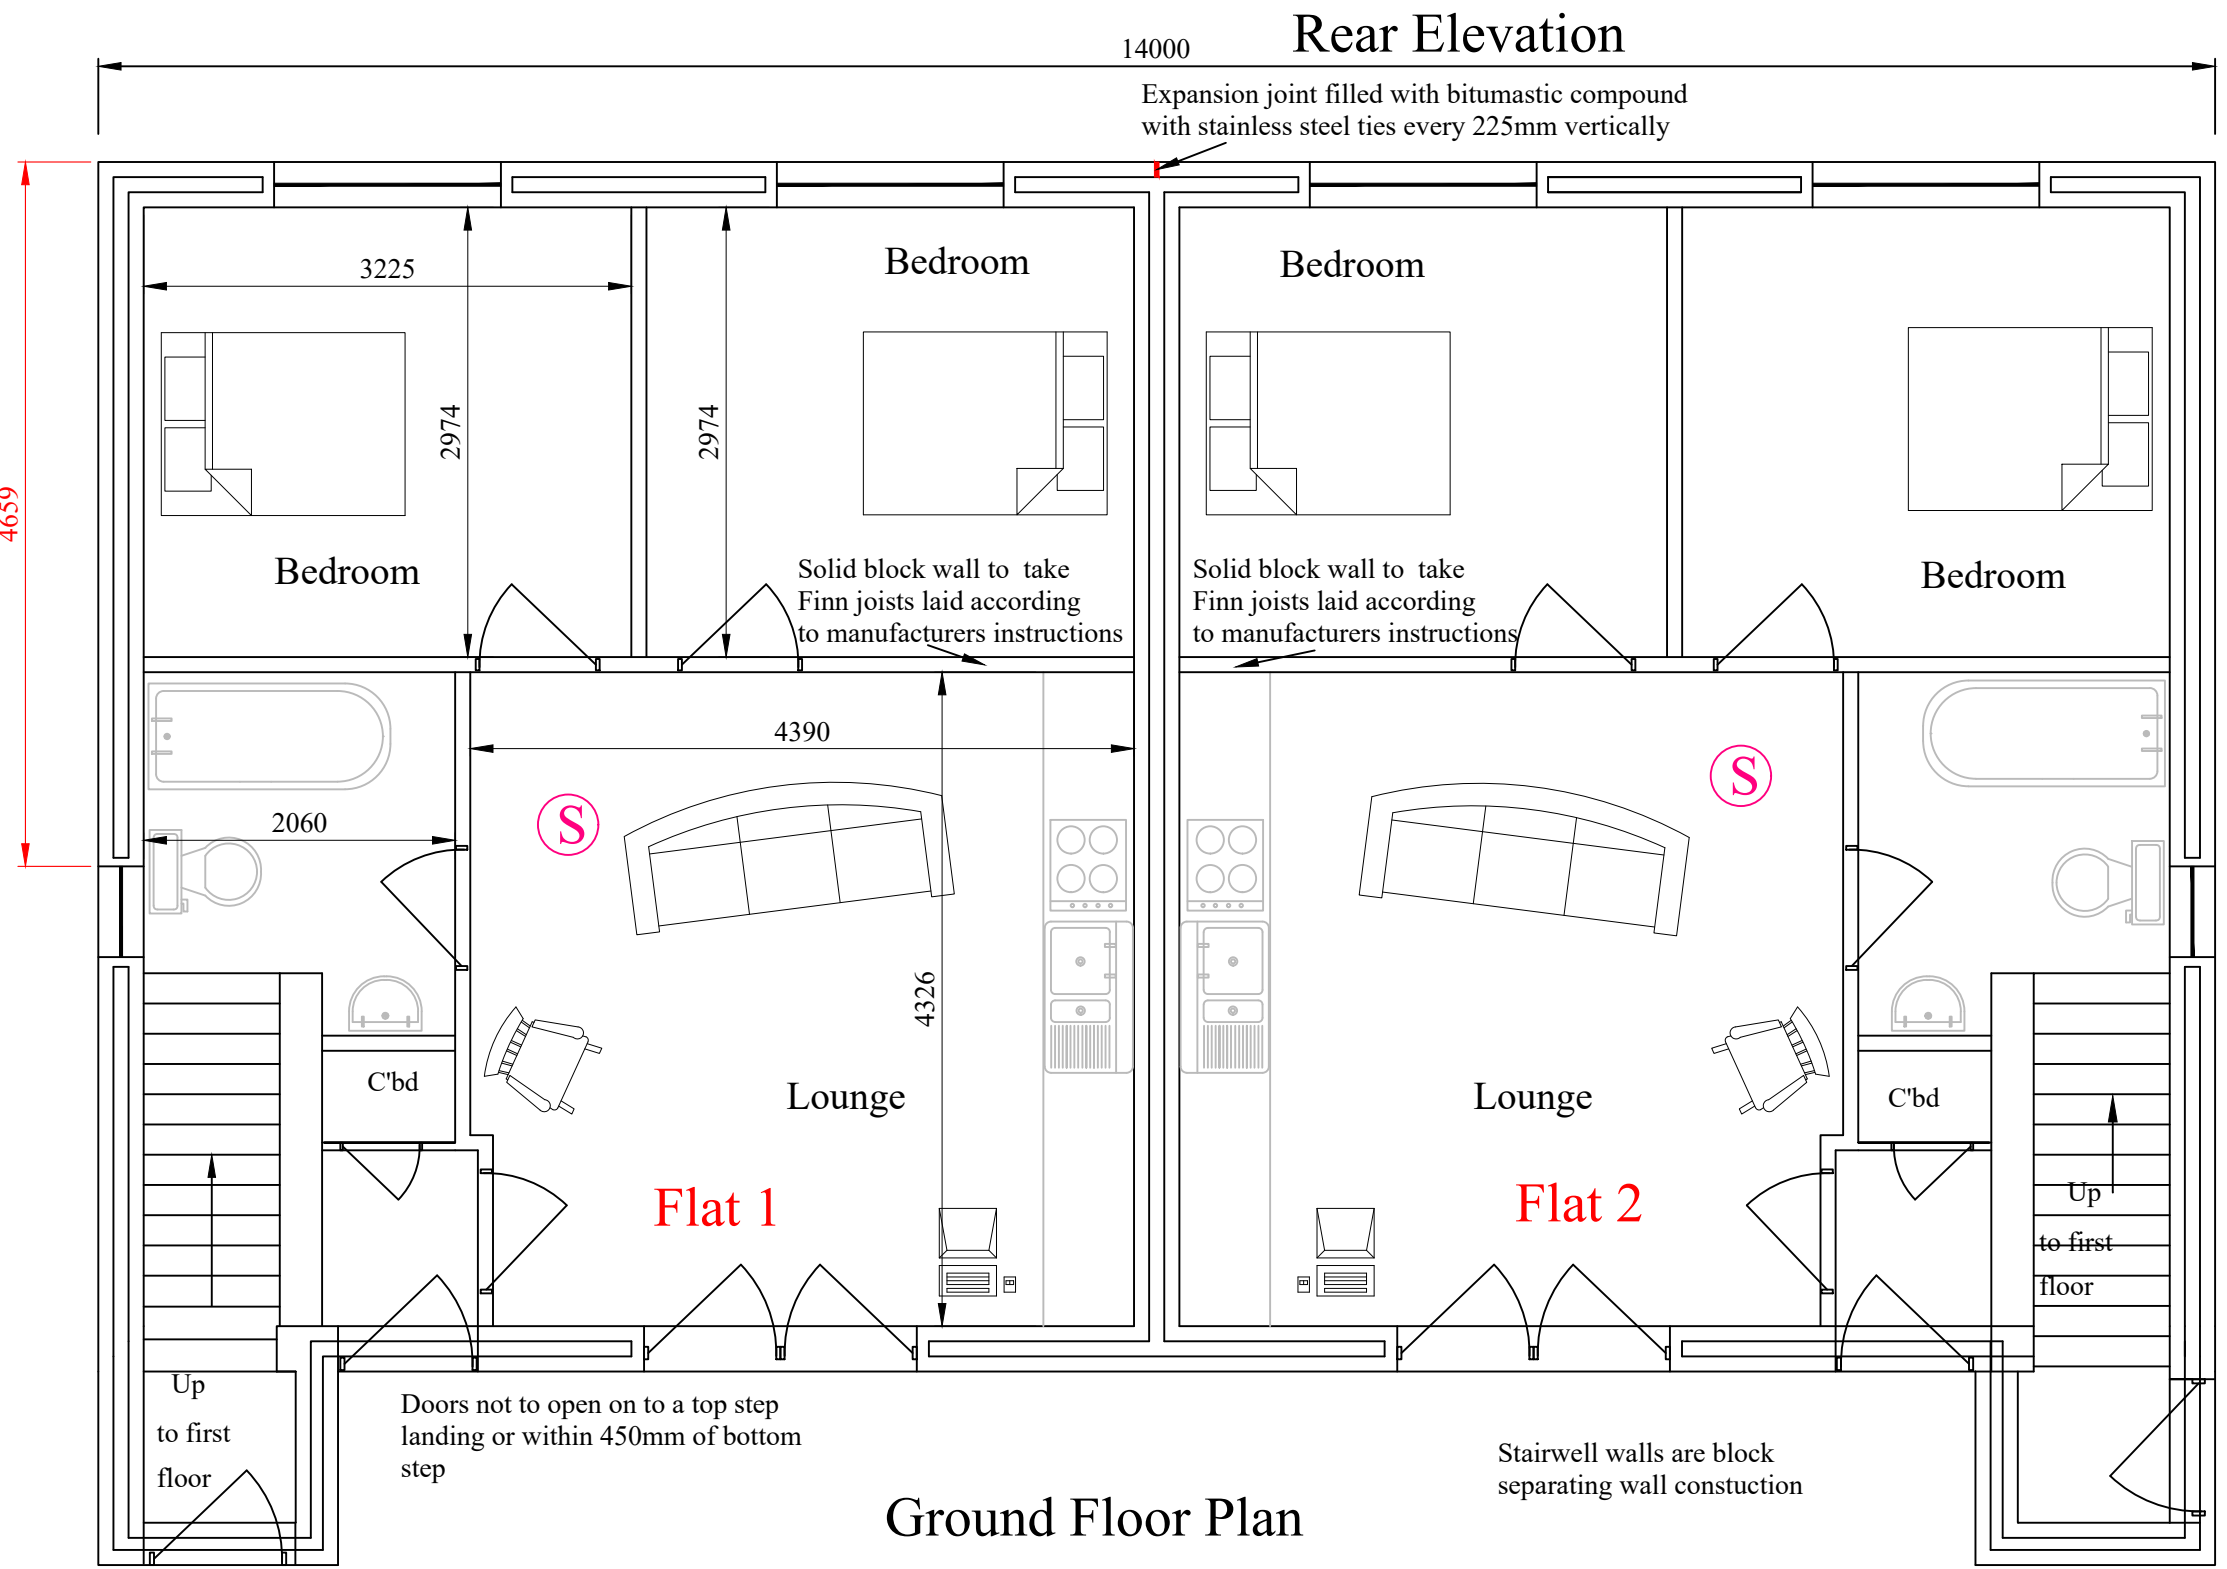

Heat Alarms shown thus

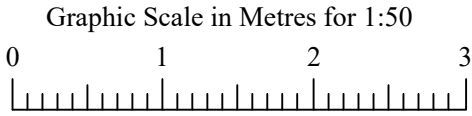

John Hennel MRICS Tel 01977 780436 07932773241 email hennel369@gmail.com	
Project Existing Development Land at 21/24 Wentworth View Wombwell Barnsley S73 0LA	
Scale 1/50 When plotted A1	Plan Ref Smith-P-EX1 Date 03/01/2020