


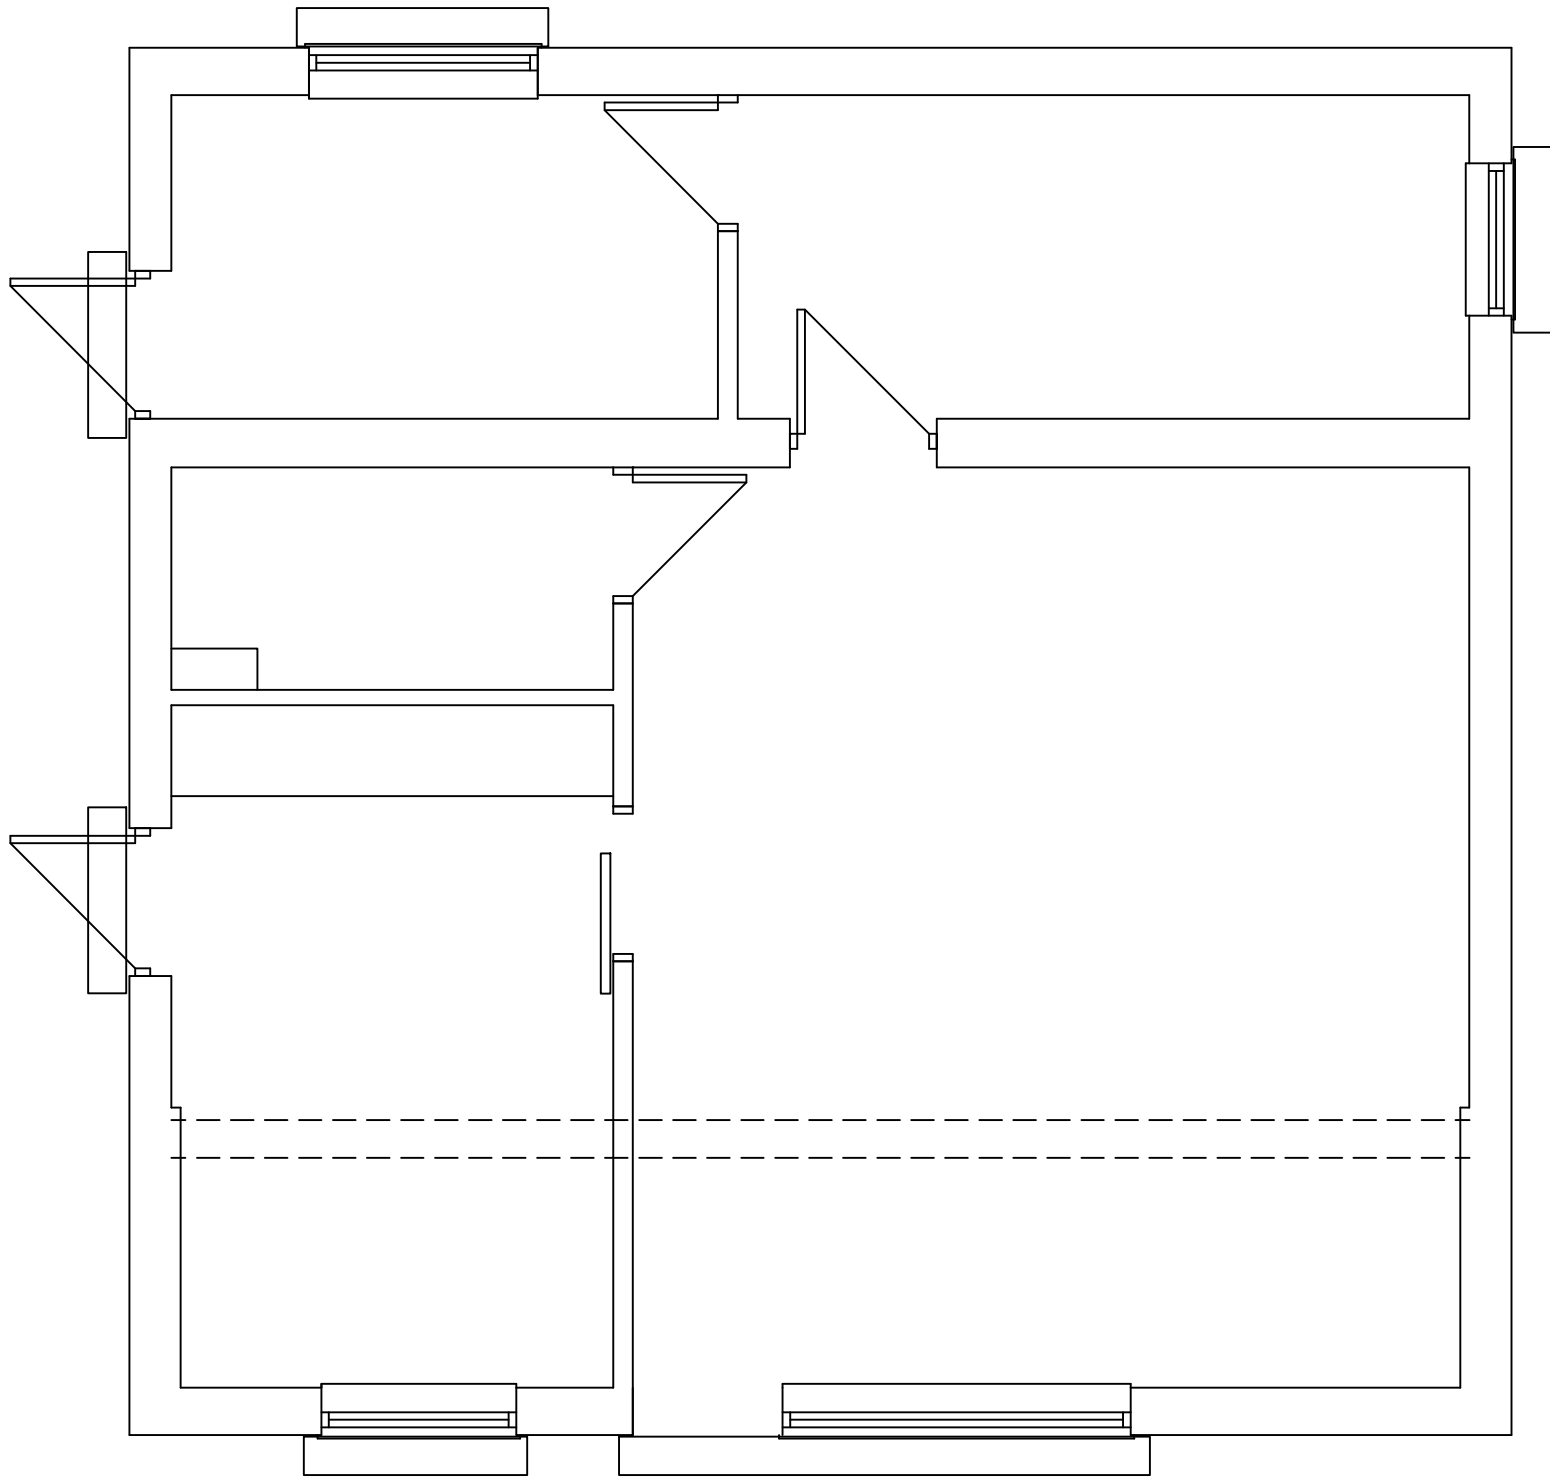

 White Agus PARTNERSHIP			8 MORSTON BUSINESS PARK, WHALEY ROAD, BARUGH GREEN, BARNLEY. S75 1HQ			Phone: 01226 208482 Fax: 01226 283030 Email: info@whiteaguspartnership.co.uk Web: www.whiteaguspartnership.co.uk			
ARCHITECTURAL SERVICES AND SURVEYORS									
Project. PREMISES AT PRESTON WAY S71 2RU.						Client. BARNLEY HOSPICE			
Drawing Title. PLAN AS EXISTING						Date. APRIL 2014		Scale. 1:50 @A3	
						Ref. 14-008		Dwg. No. 01	
Date	Suffix	Description	Date	Suffix	Description				