



EXISTING REAR ELEVATION




PROPOSED REAR ELEVATION

Velux GGL M04 window fitted with all fixings and fittings and installed strictly in accordance with the manufacturers instructions


Sliding folding doors by specialist.

ROOF
Kingspan KS1000RW Trapezoidal roof panels in brown.


WALLS
Red facing bricks to match existing.

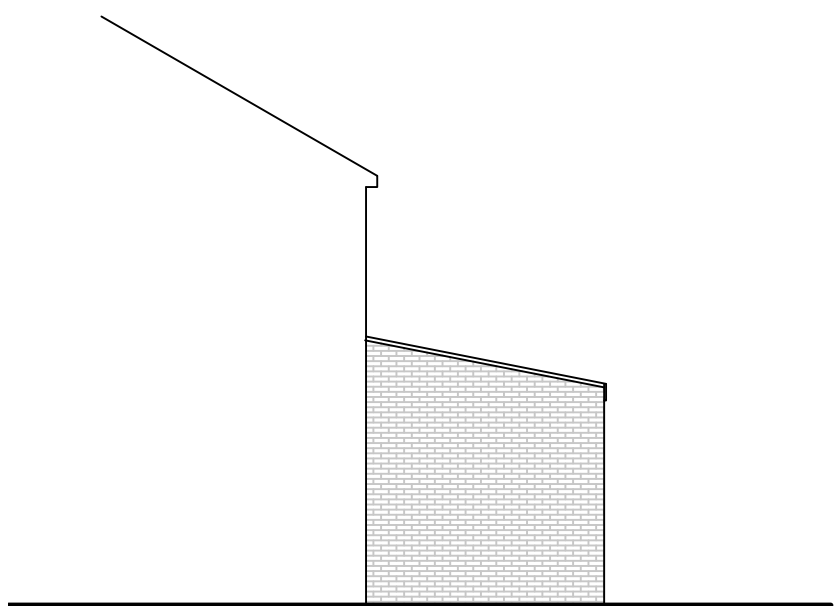


PROPOSED SIDE ELEVATION

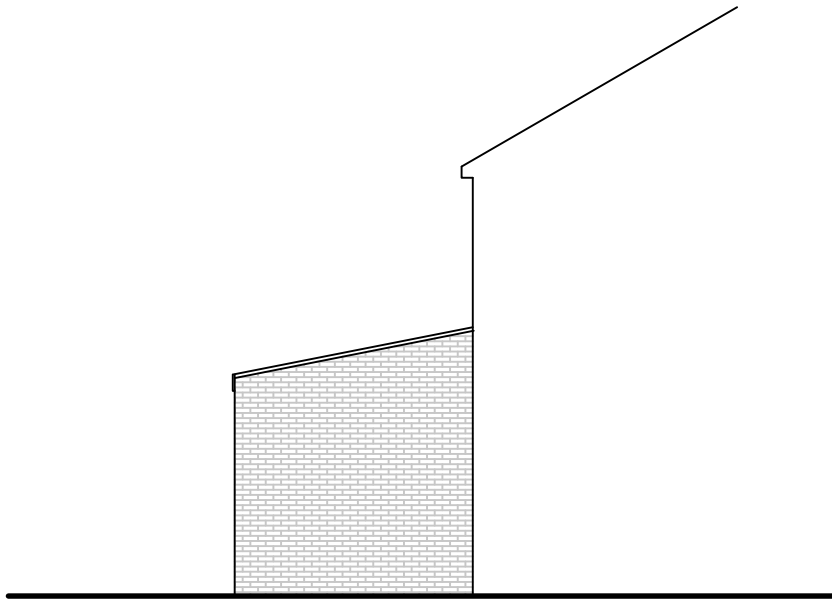

PROPOSED SIDE ELEVATION

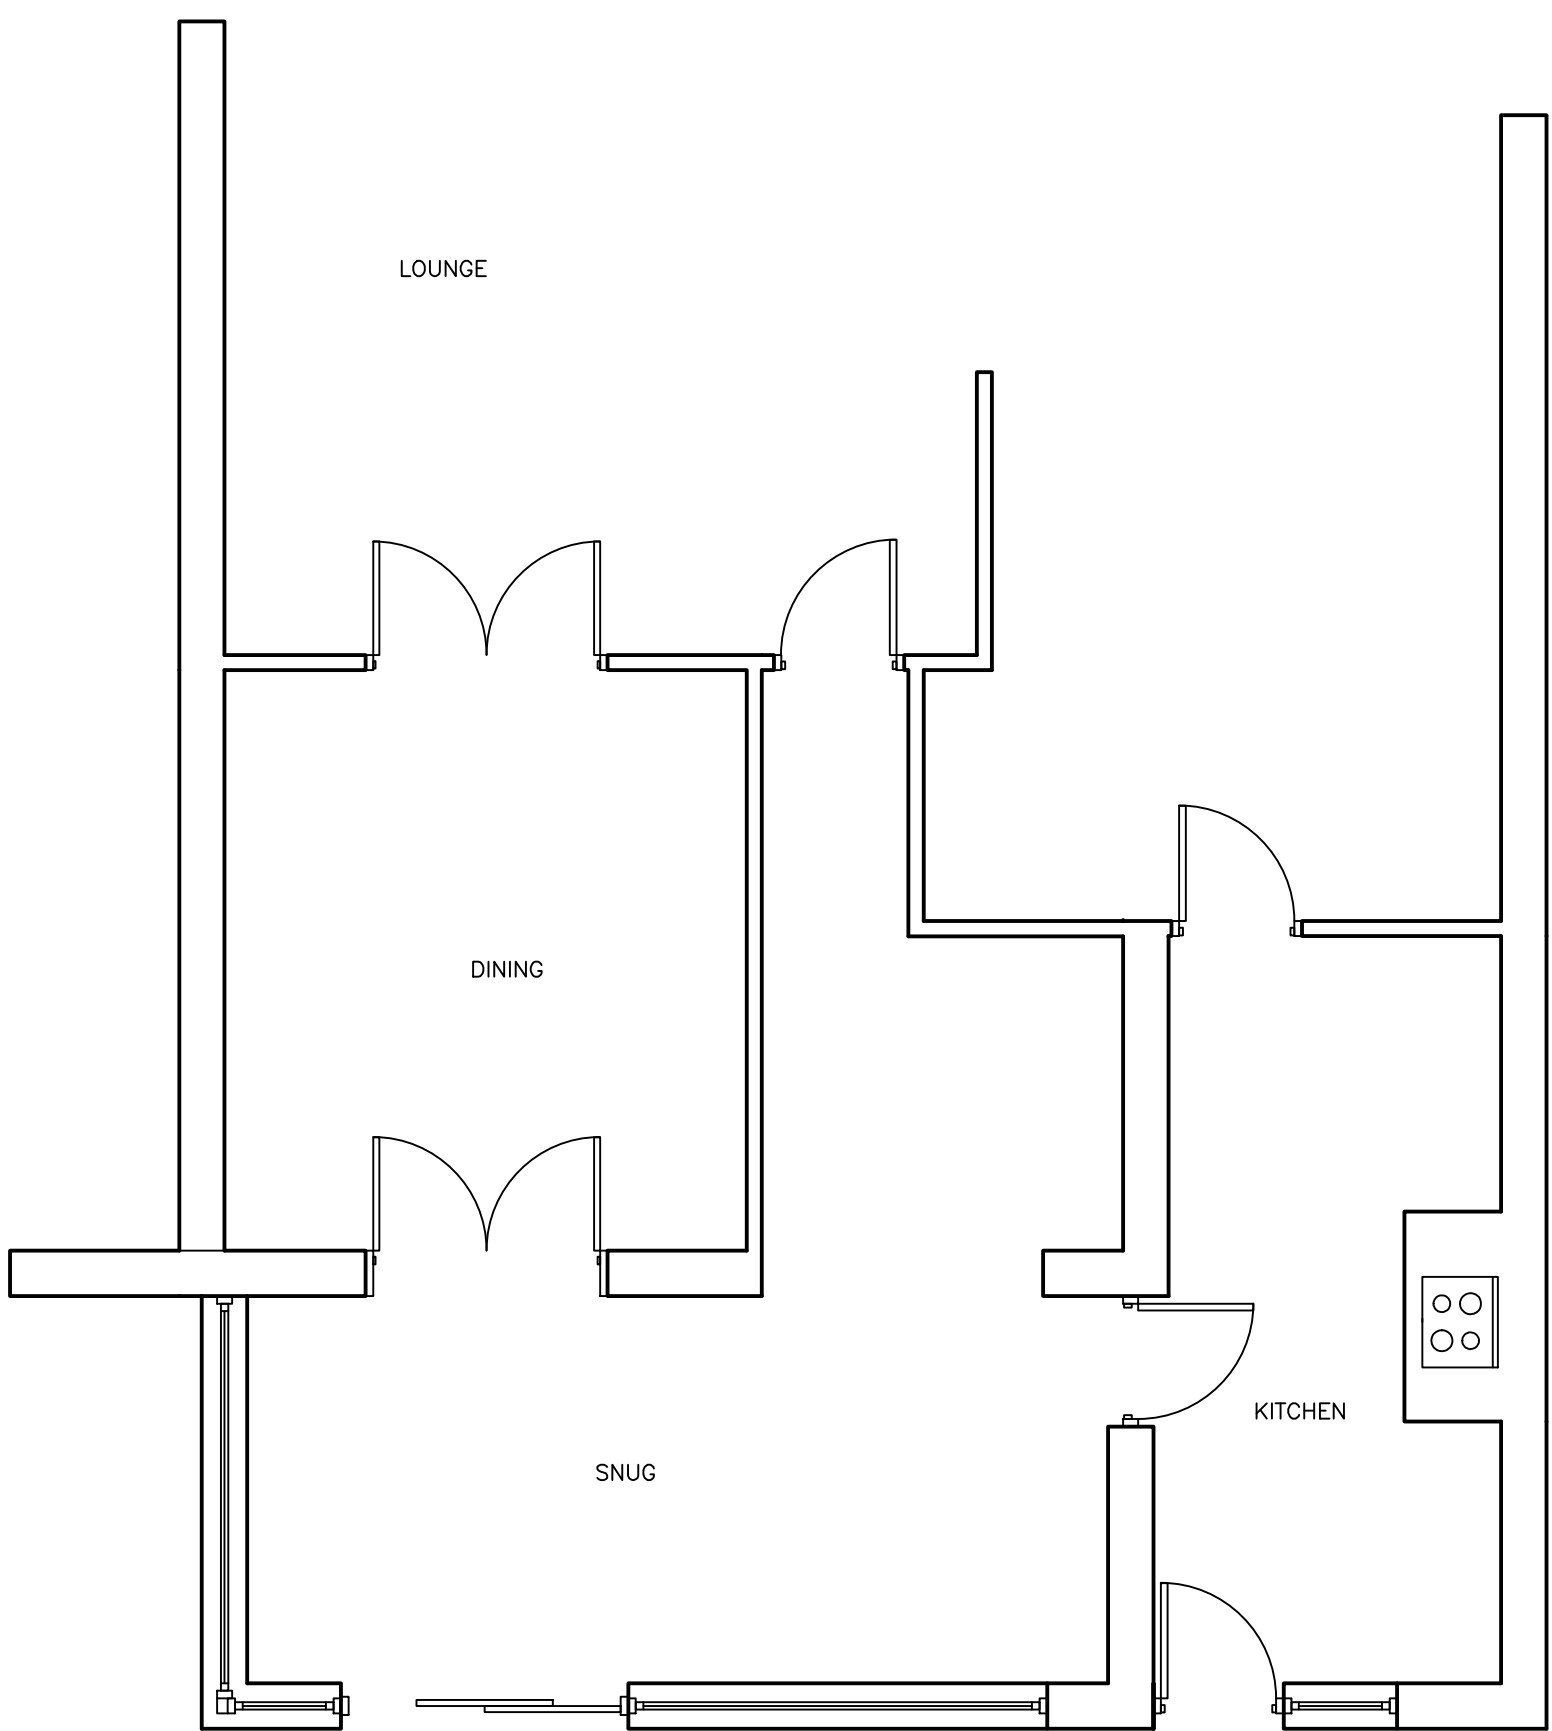


EXISTING GROUND FLOOR

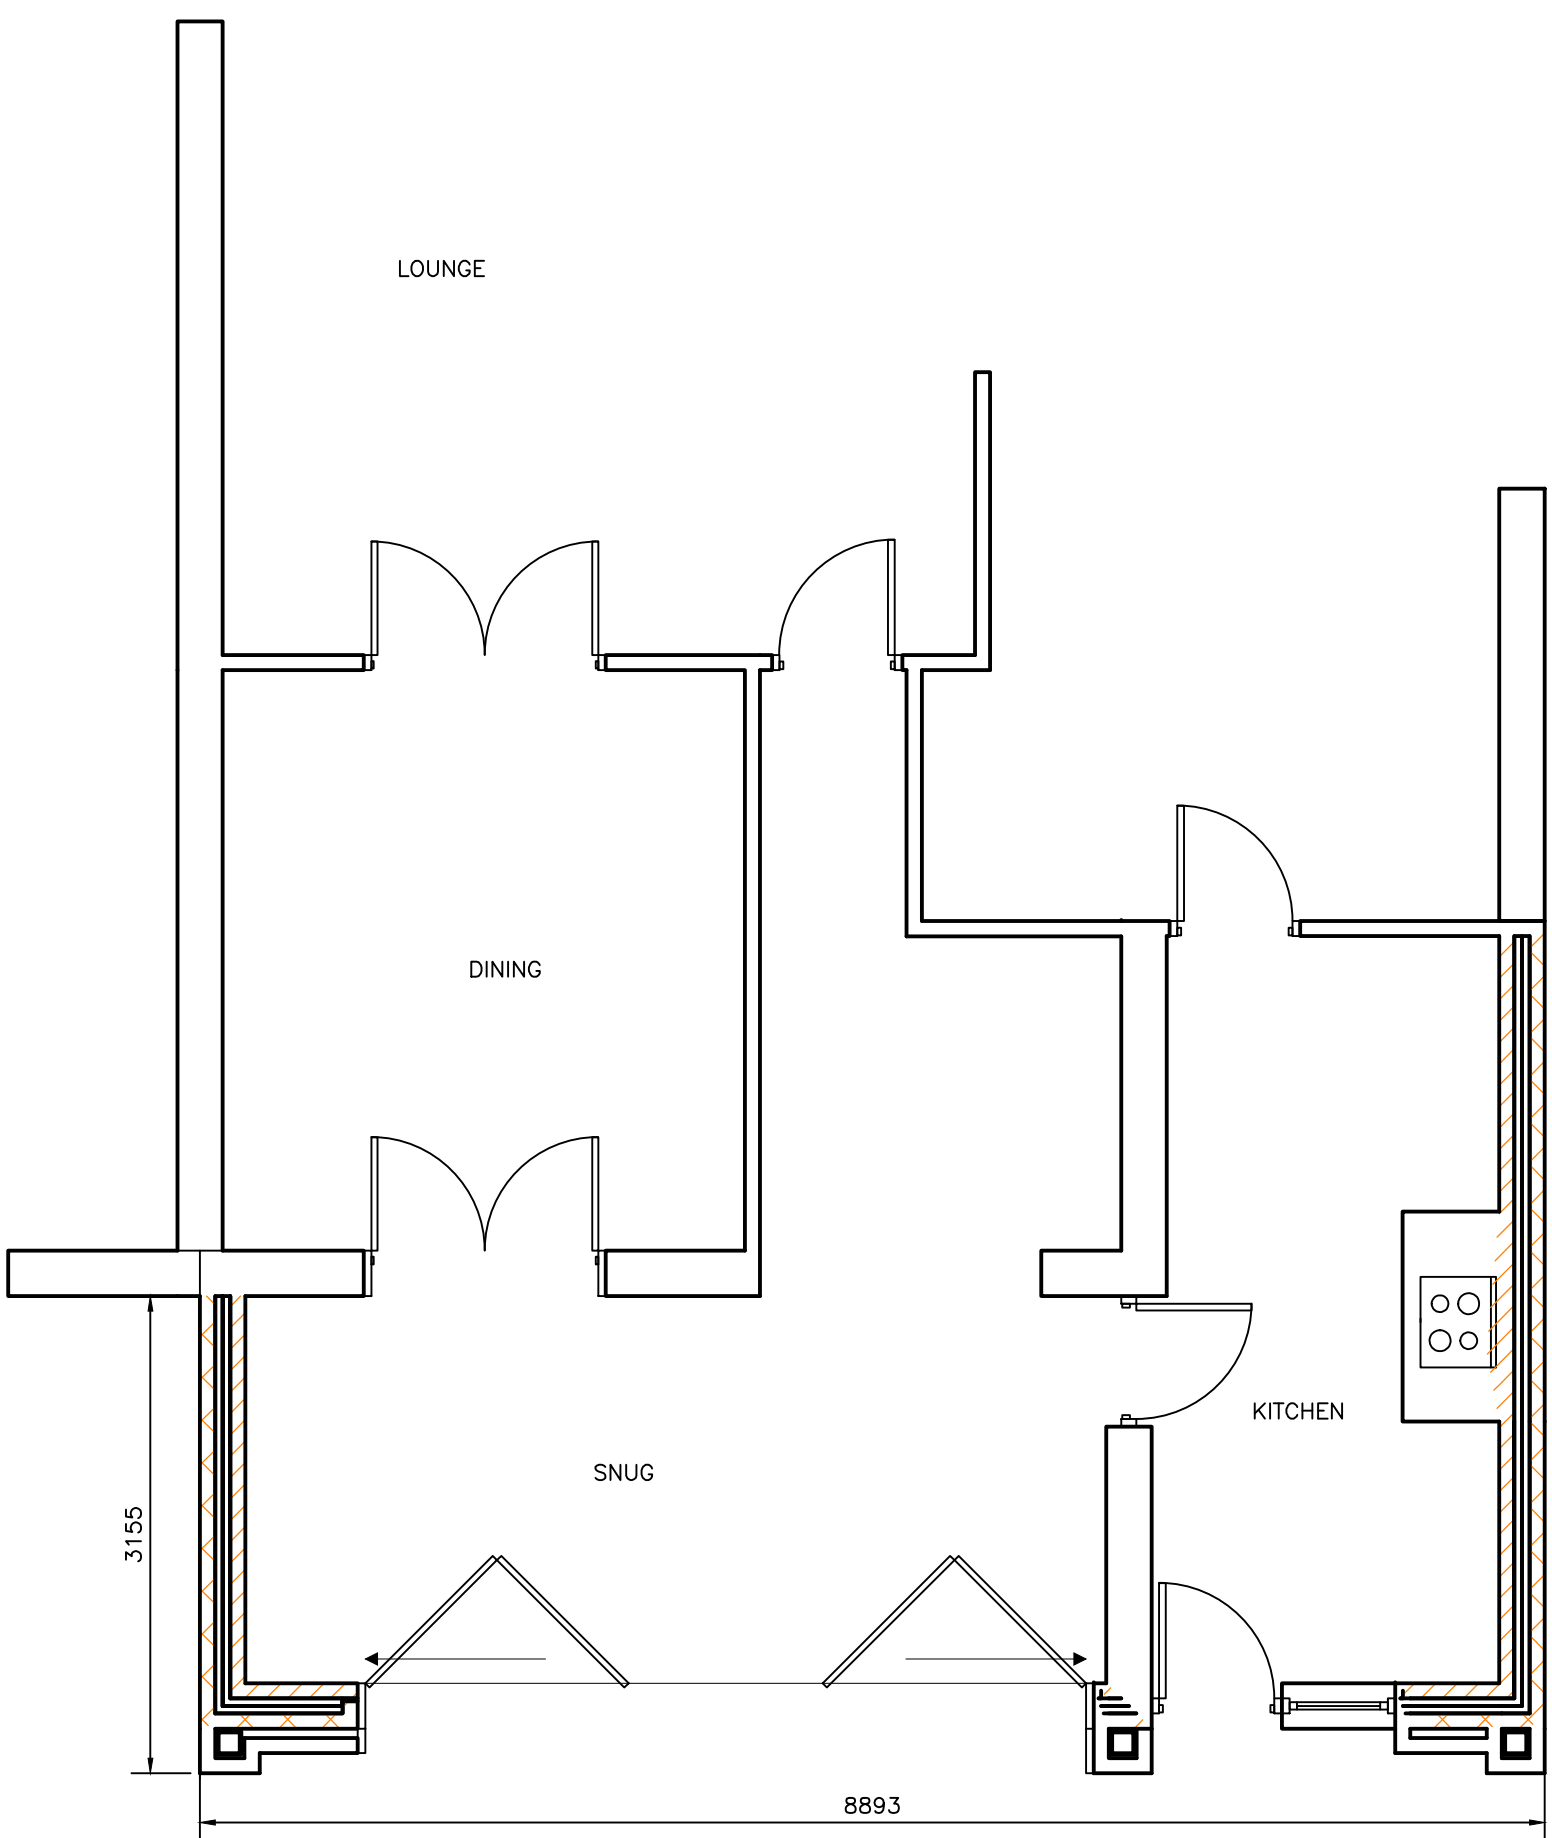

PROPOSED GROUND FLOOR

Actual depth of foundations to be determined on site.
All work to be to the satisfaction of the local authority.
All dimensions to be checked on site and any discrepancies must be notified immediately.
All dimensions are in millimetres unless otherwise stated.
Information given on this drawing is subject to local authority approval.
Do not scale this drawing.

PROJECT
MANAGEMENT
services

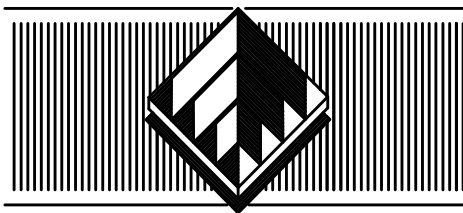

CHARTERED BUILDING CONSULTANTS

4 HUDDERSFIELD ROAD, BARNSELY, SOUTH YORKSHIRE S70 2LT
TELEPHONE (01226) 286276
FAX (01226) 731265 E-mail: info@prmsdesign.co.uk

CLIENT
MR & MRS N. SOWERBY

PROJECT
PROPOSED REAR EXTENSION
34 WOODSTOCK ROAD
BARNSELY

FILE NAME	DWG.No	SCALE	DATE	DRAWN	REV.
N.SOWEBY REAR EXT'N.DWG	2010/2284	1:100 1:50	8/03/10	DE	