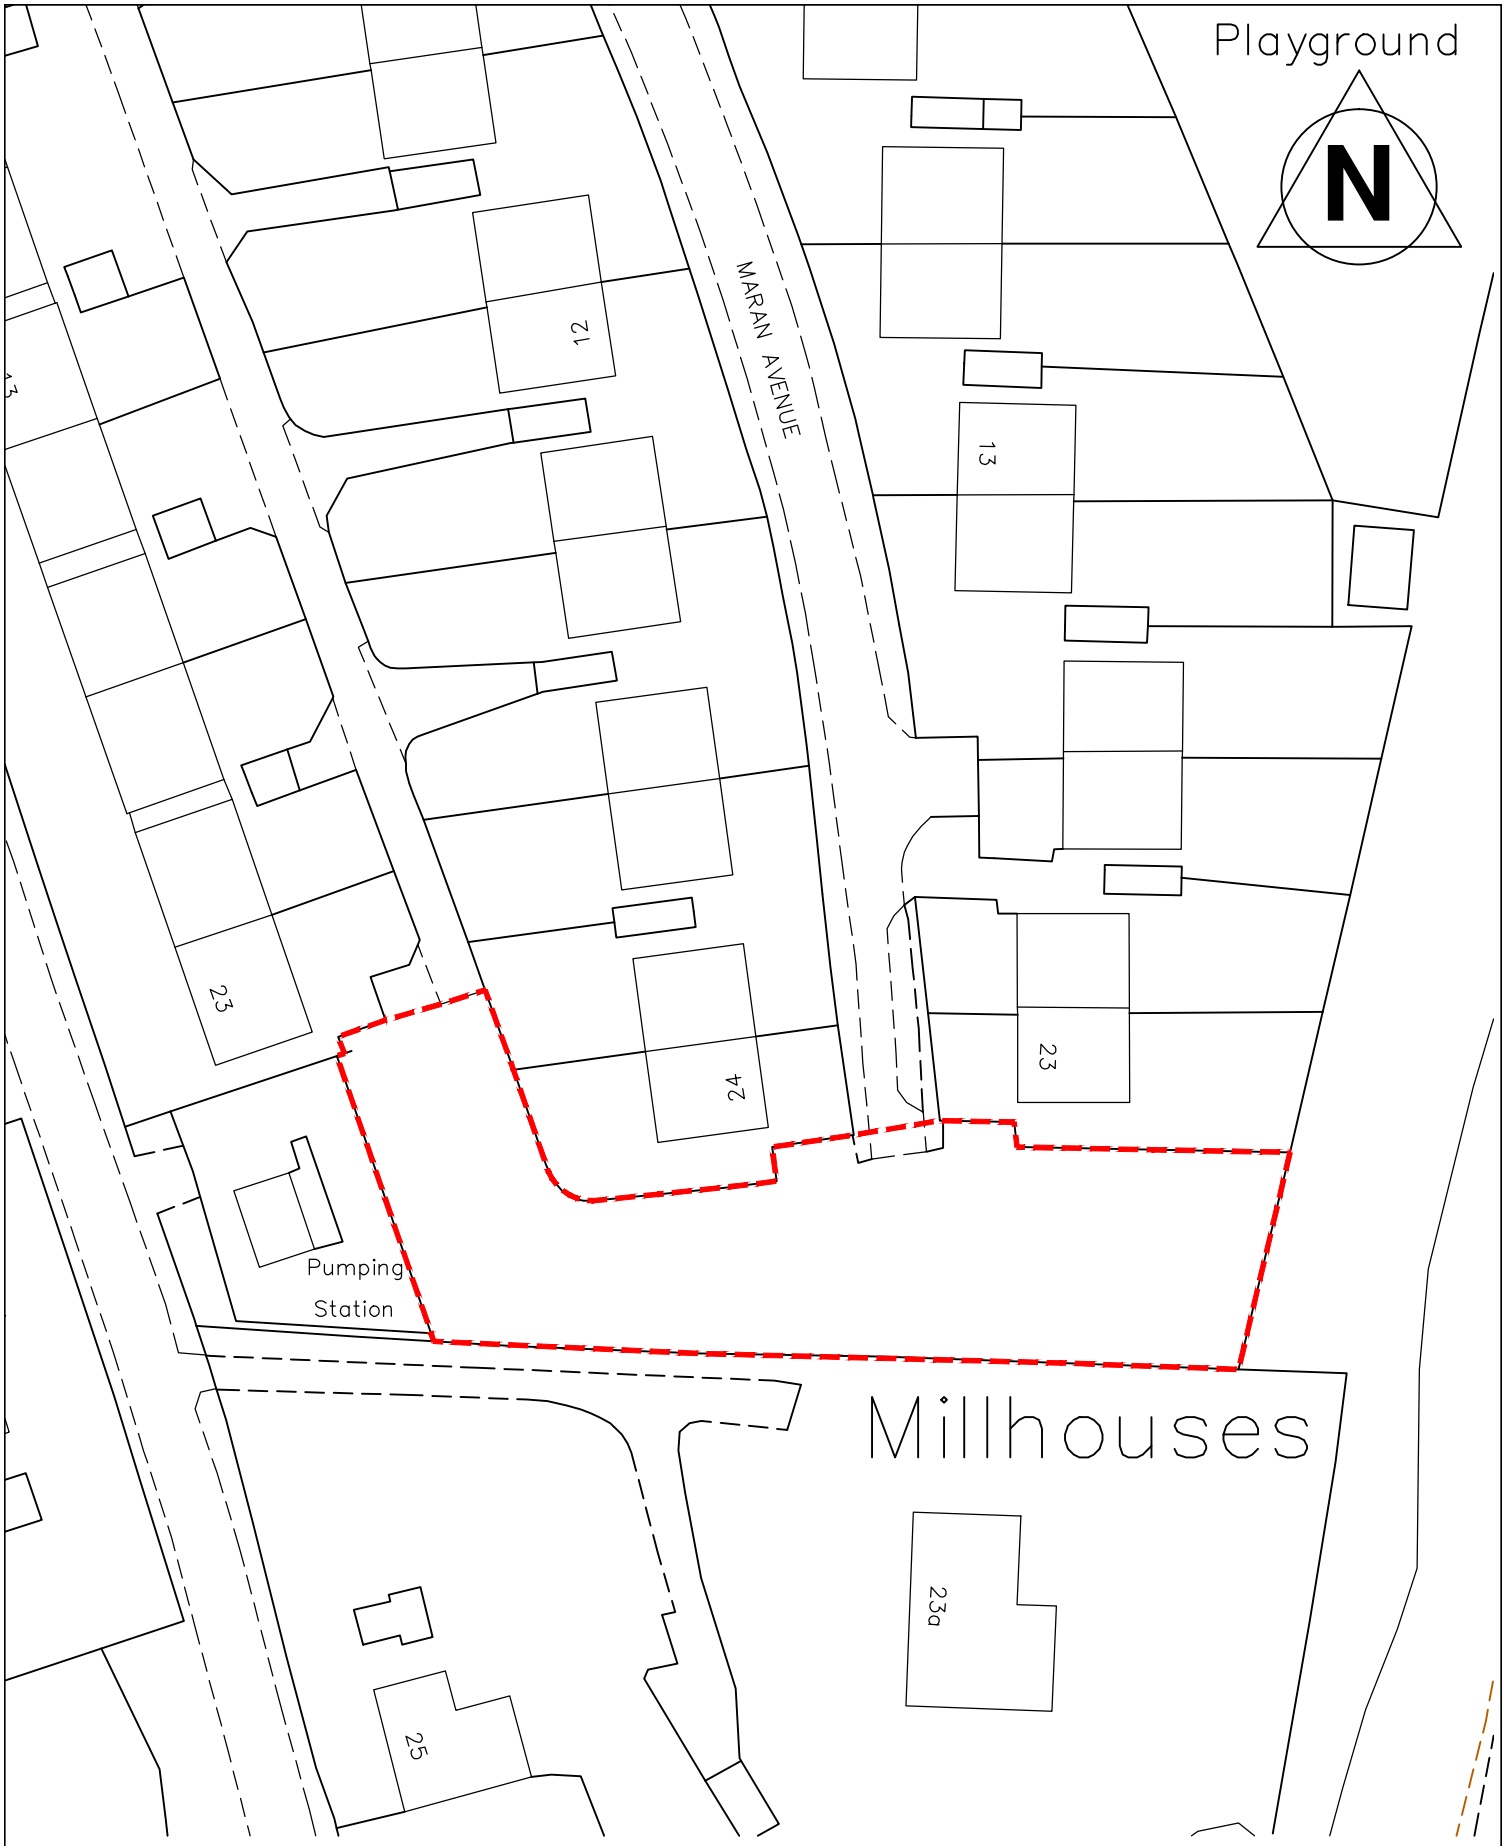


Copyright 2010. All rights reserved. Licence number 1000

Creation Date DEC '10	Job	PROPOSED 3Nr DWELLINGS. LAND AT MARRAN AV, DARFIELD	Dwg No 001
By	Client	MATTON HOMES	
Scale 1:500 / Size A4	Title	LOCATION PLAN	Rev: .