

Proposed Front Elevation

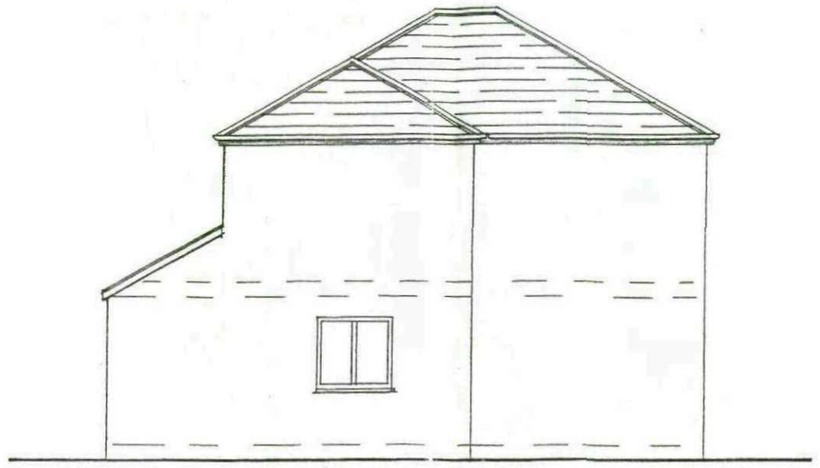

Proposed Side Elevation



Proposed Rear Elevation

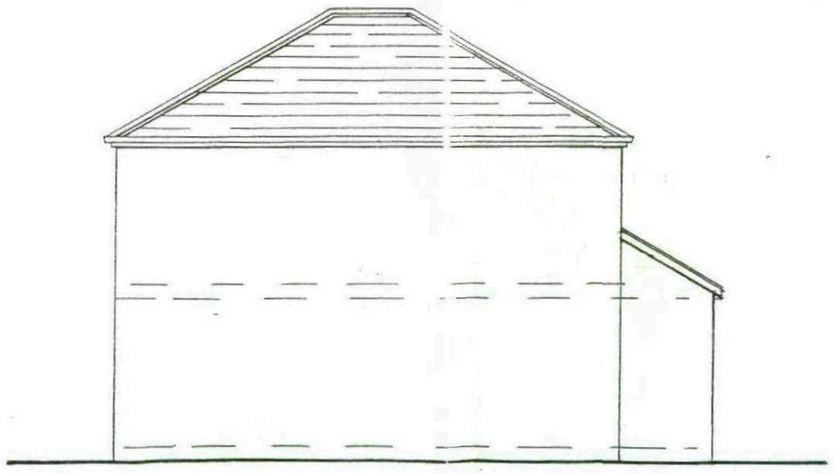

Proposed Side Elevation

Rev	Notes	Date

Garry Greetham Associates Ltd
Residential Design Consultant
Westwood House
18 Carr Lane
Tankersley
Barnsley S75 3BE
Tel(01226)746573

PROJECT: Detached Dwelling

CLIENT: Mr. & Mrs. S. Hawkins

TITLE: Elevations as Proposed

ADDRESS: Land at 40 Woodhall Road, Darfield, Barnsley. S73 9EH.

DRAWN BY: 999

SCALE: 1:100 DATE: July 11

DRAWING No: 725-02 REV:

Member of the Chartered Institute of Architectural Technologists