




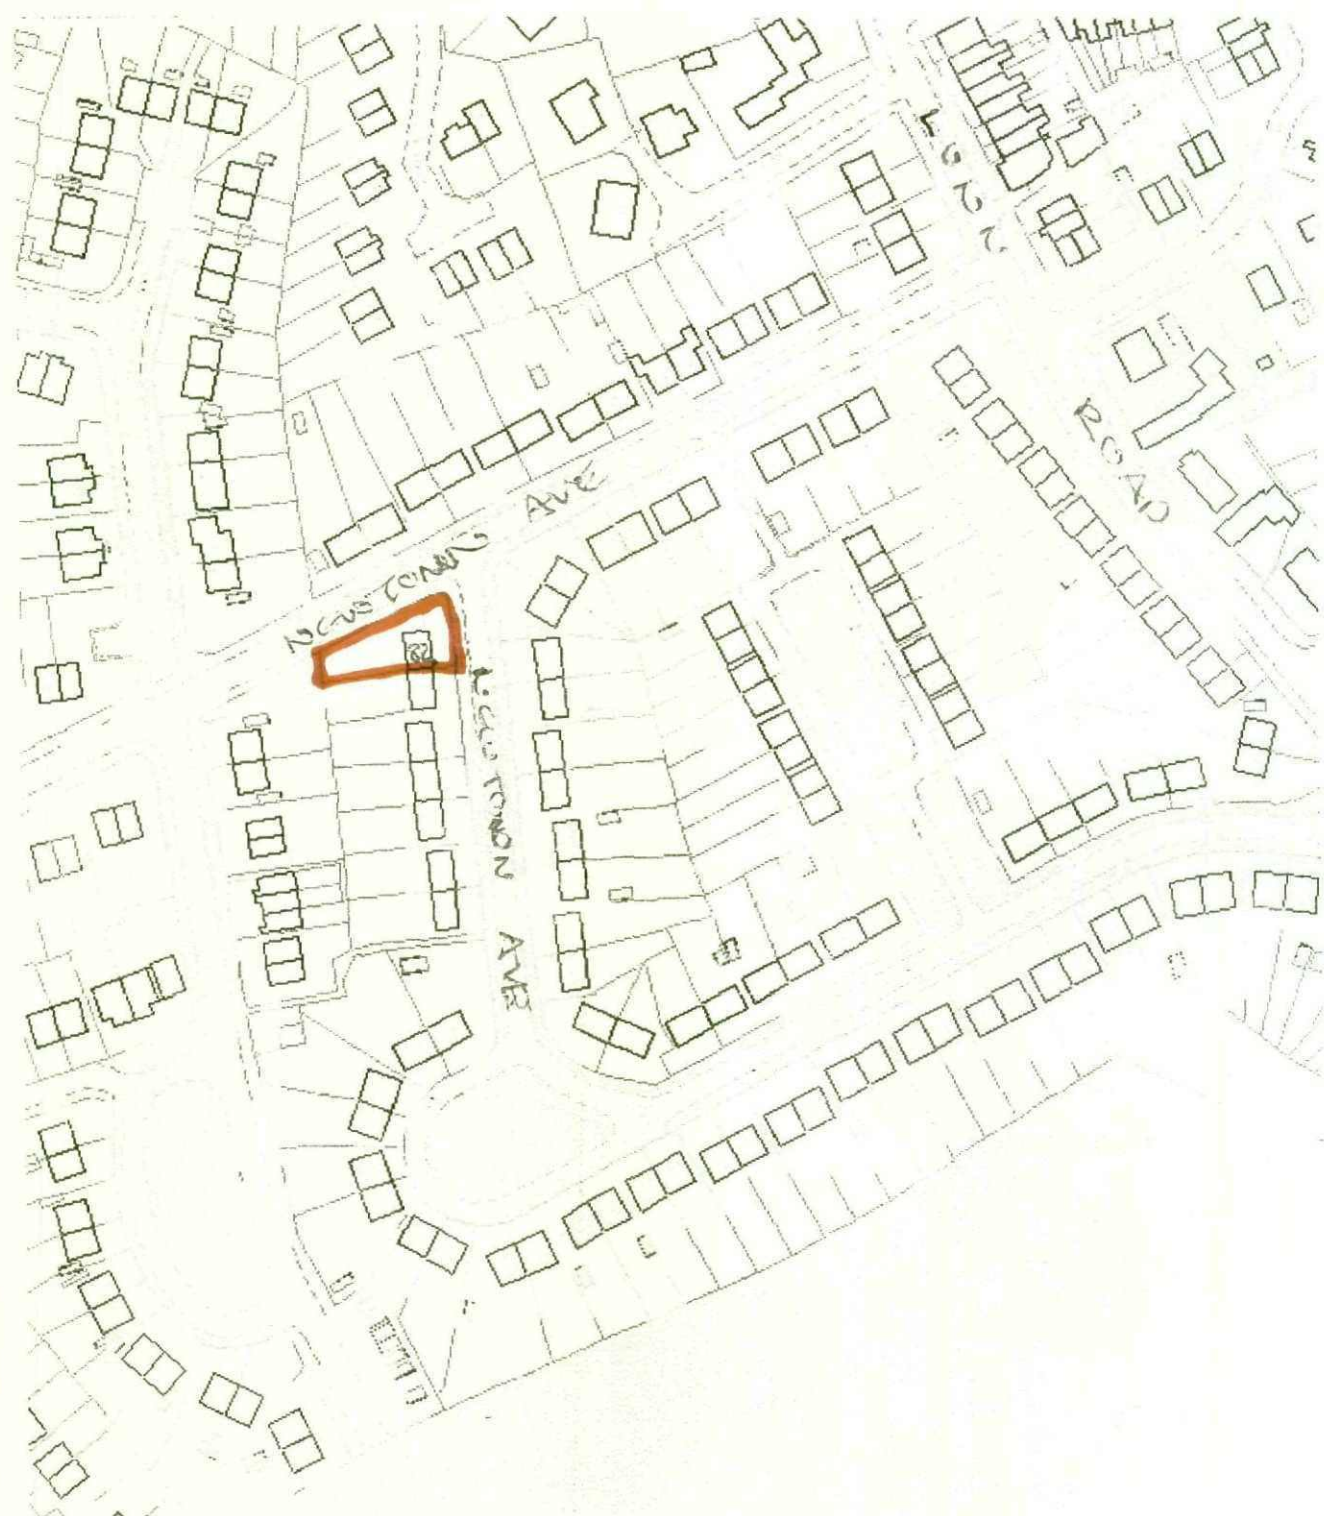


LOCATION PLAN 1:12.80

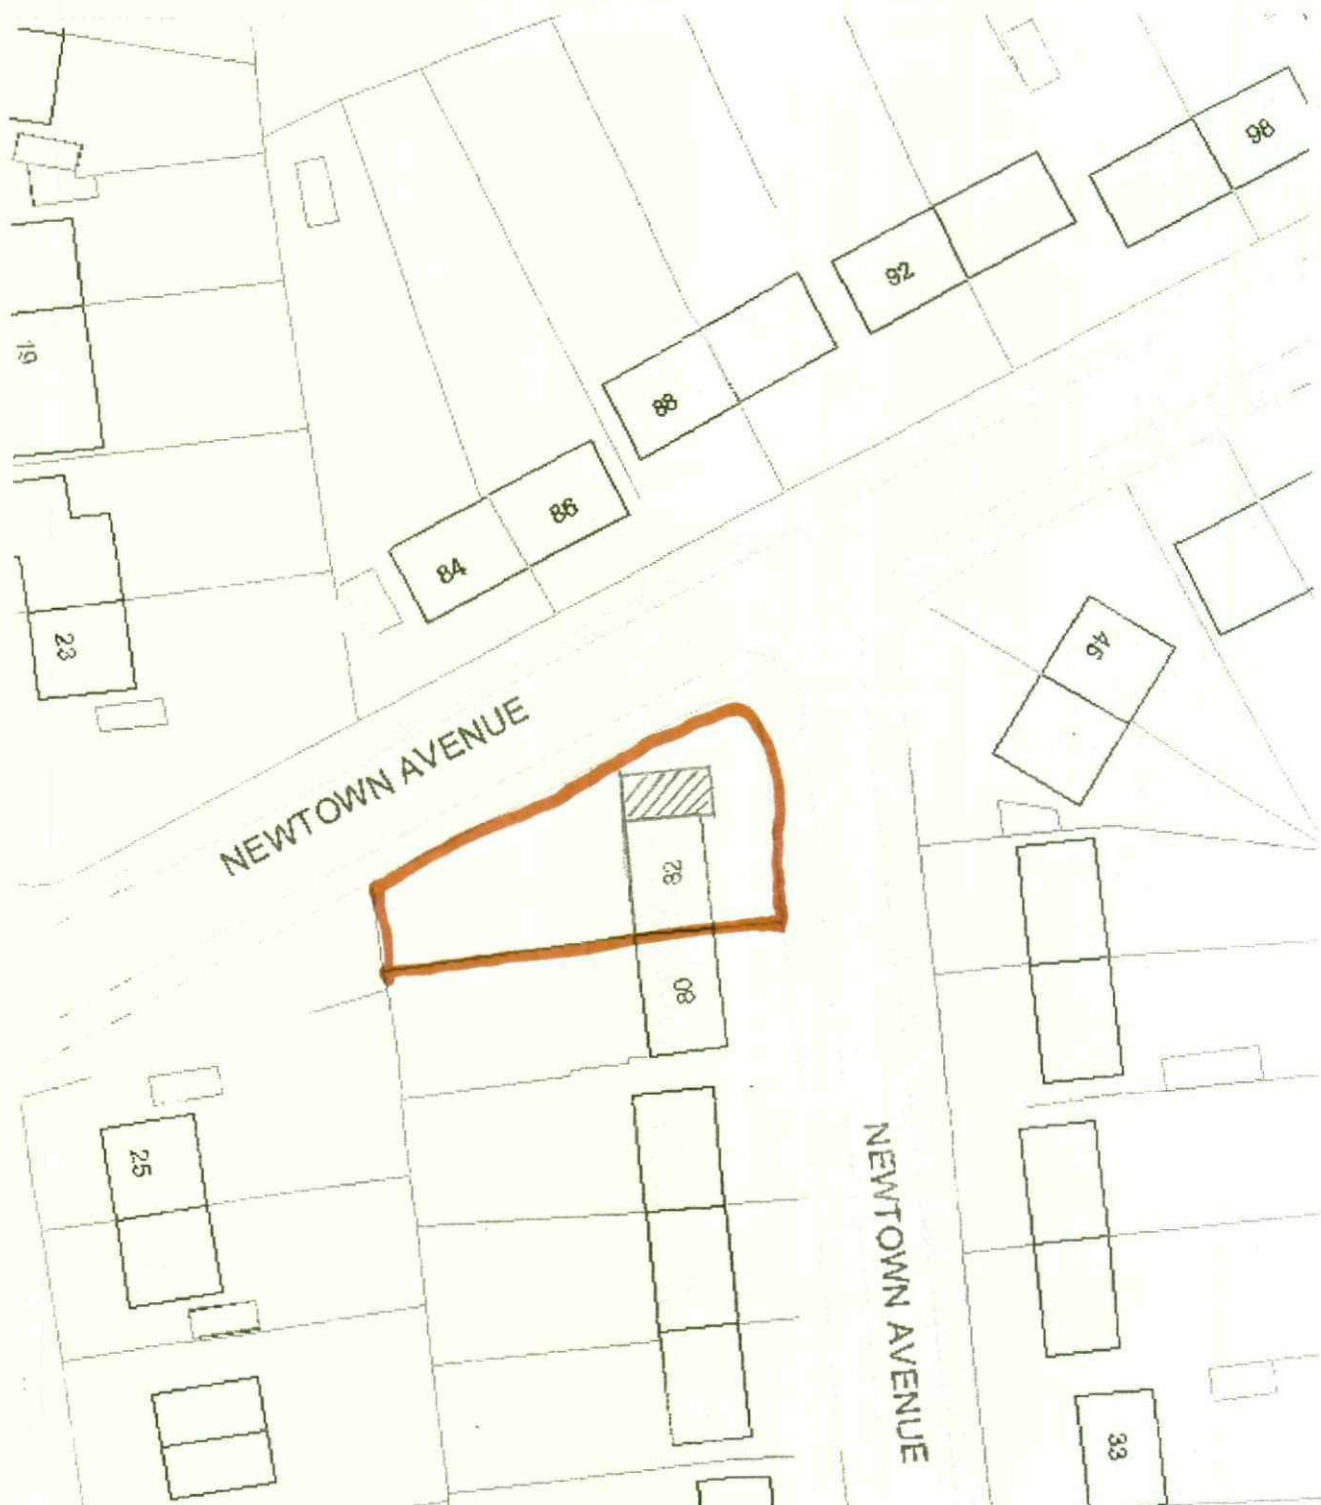


BLOCK PLAN 1:500

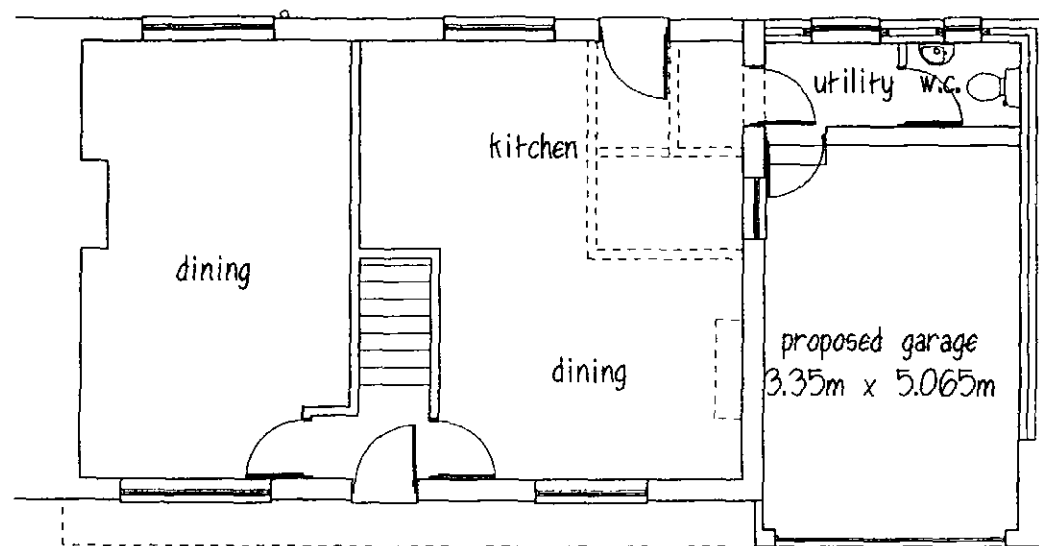


GROUND FLOOR

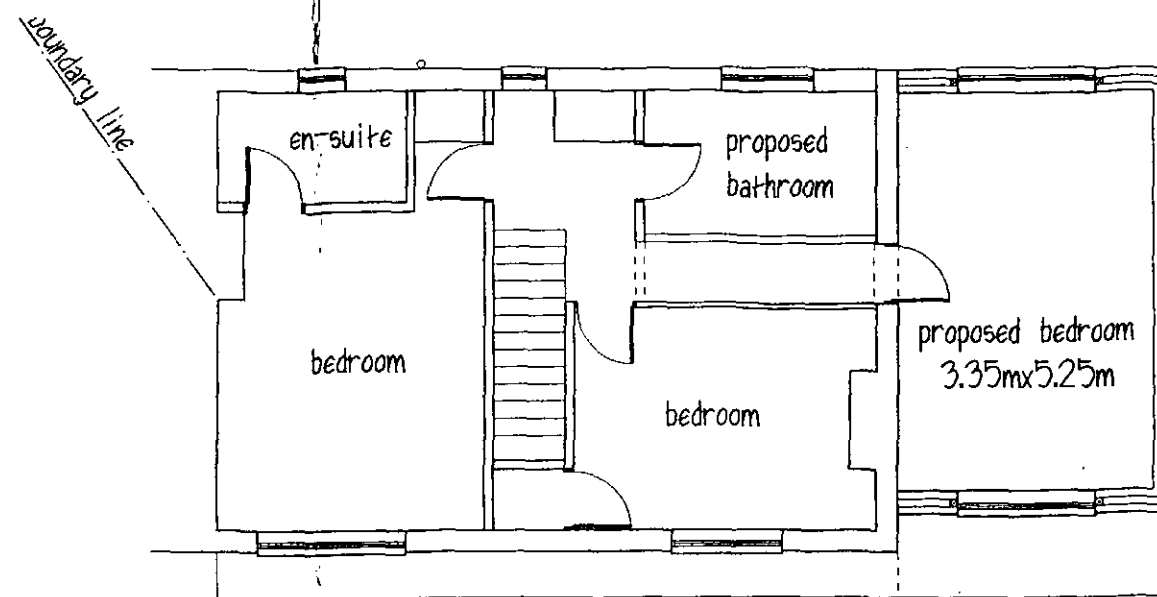

FIRST FLOOR

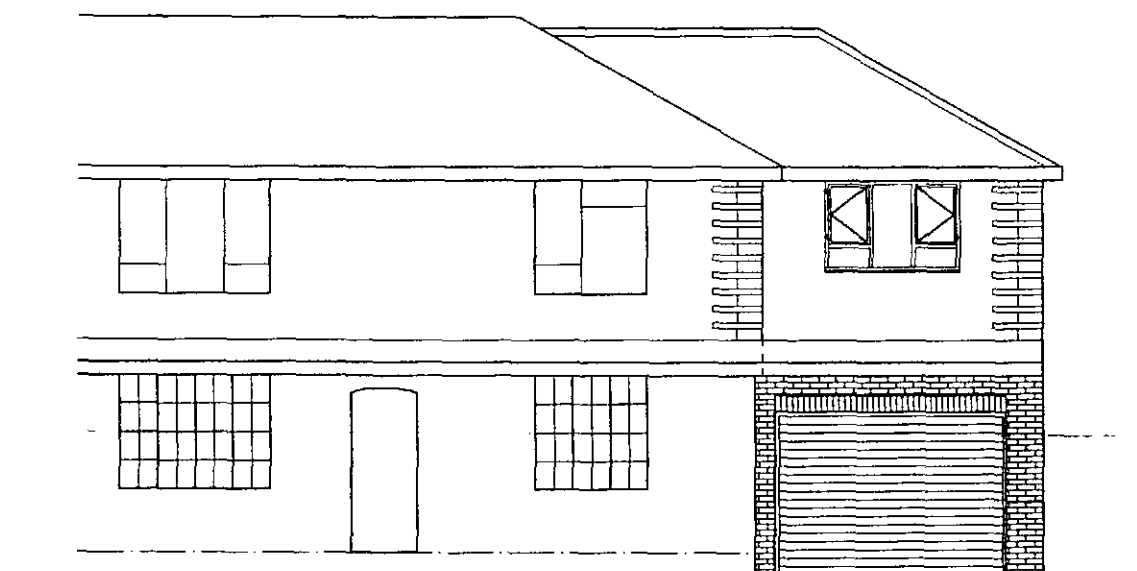


FRONT ELEVATION

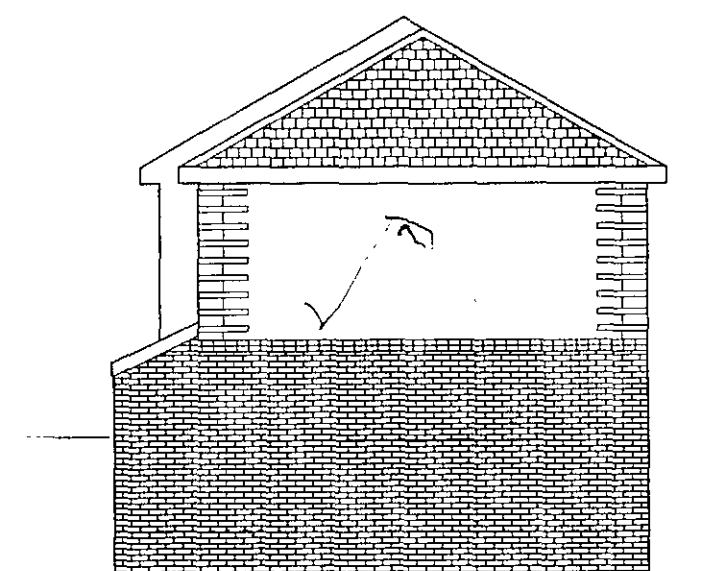

SIDE ELEVATION

ROOF - grey marley modern conc. tile
with red ridge & hip tiles to match
WALLS - ground floor brickwork
first floor rendered to match, with
quoins to match

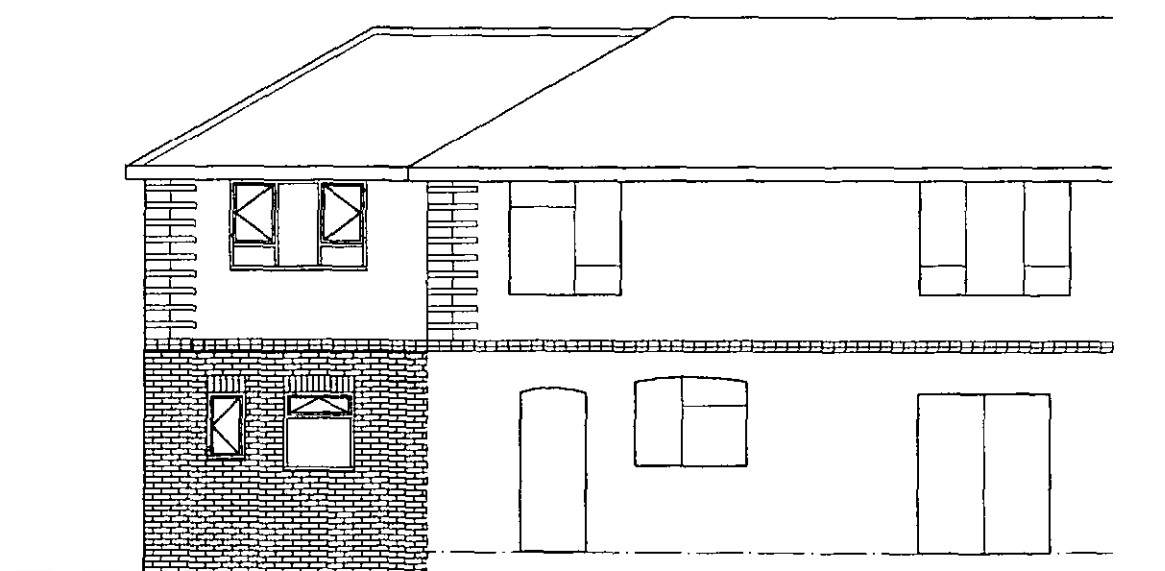

REAR ELEVATION

Mr & Mrs R GREENWOOD

PROPOSED SIDE EXTENSION
82 NEWTOWN AVENUE
CUDWORTH

PLANS & ELEVATIONS

1:100@A3 FEB. 10 Rev A

Peter Thompson

"Linwood"
Barnsley Road


Dodworth

Barnsley S75 3JR m. 07973251730


e-mail peter-thompson@hotmail.co.uk




Ref. 01226 201391

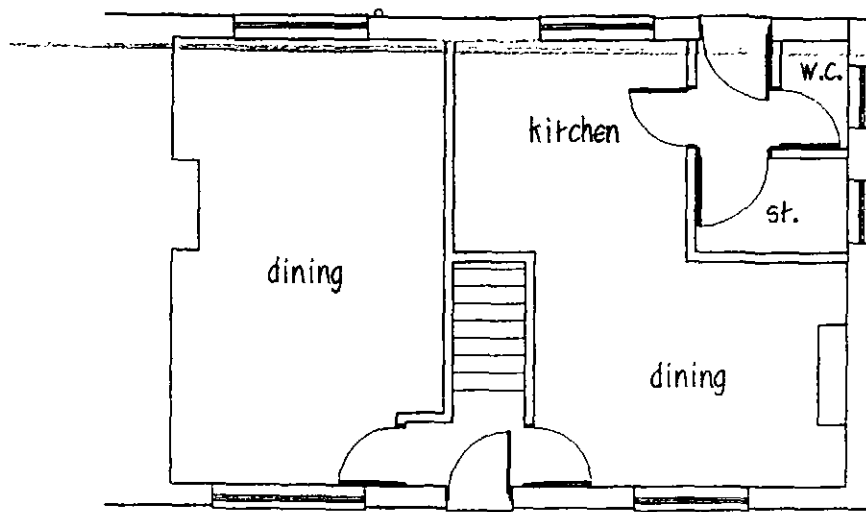


GROUND FLOOR

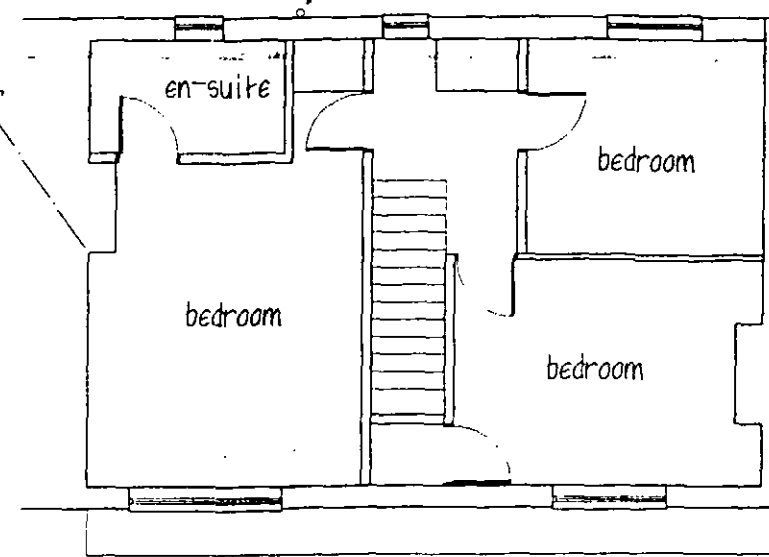


FIRST FLOOR

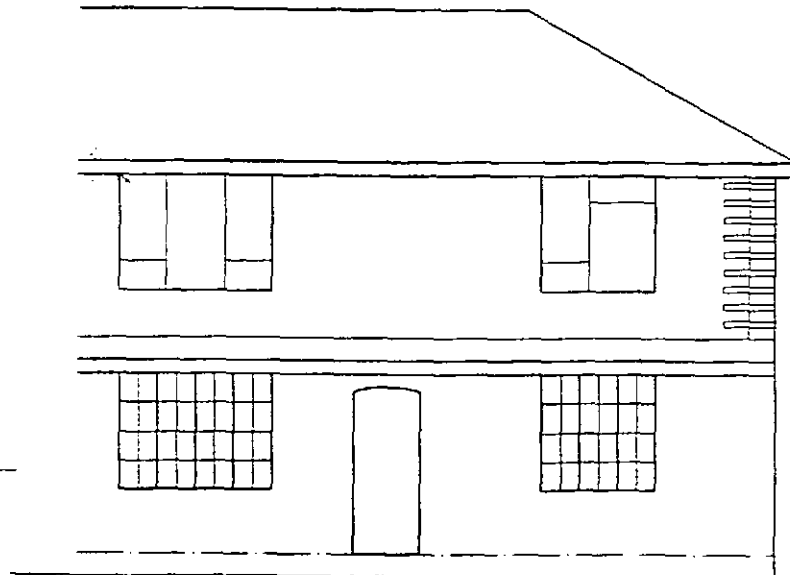

FRONT ELEVATION

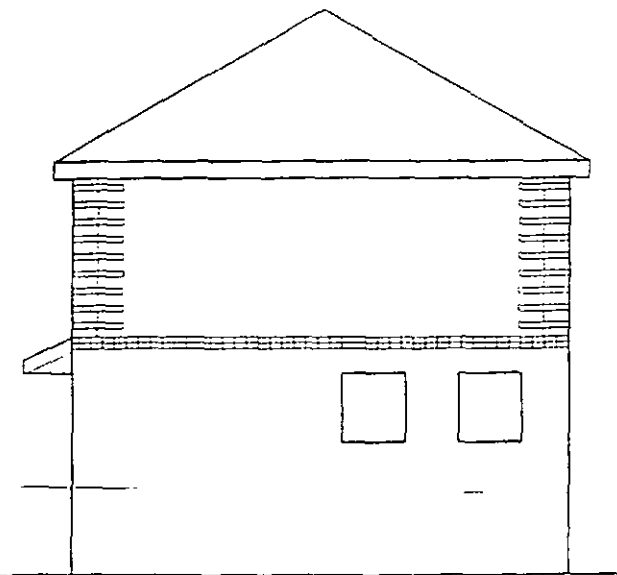

SIDE ELEVATION

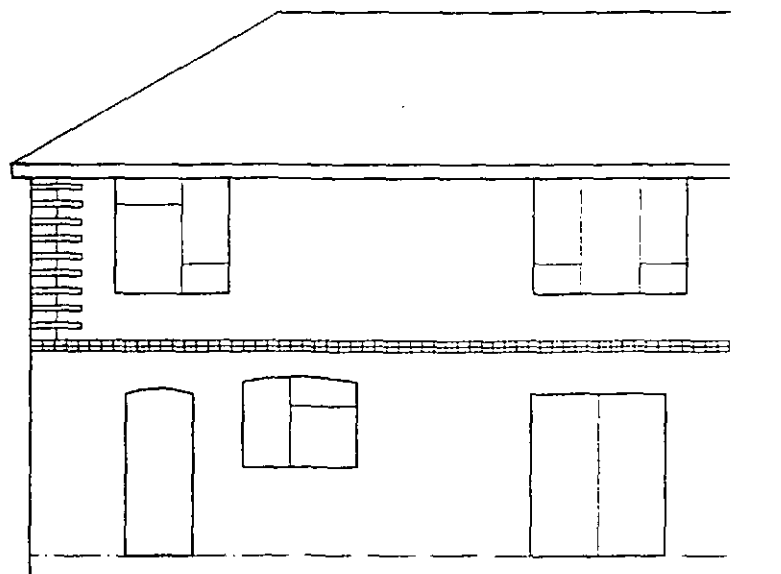

REAR ELEVATION

Mr & Mrs R GREENWOOD

PROPOSED SIDE EXTENSION
82 NEWTOWN AVENUE
CUDWORTH

EXISTING PLANS & ELEVATIONS

1:100@A3 FEB. 10

Peter Thompson

"Linwood"
Barnsley Road

Dodworth

Barnsley S75 3JR tef. 01226 201391

m. 07973251730

e-mail peter-thompson@hotmail.co.uk

