




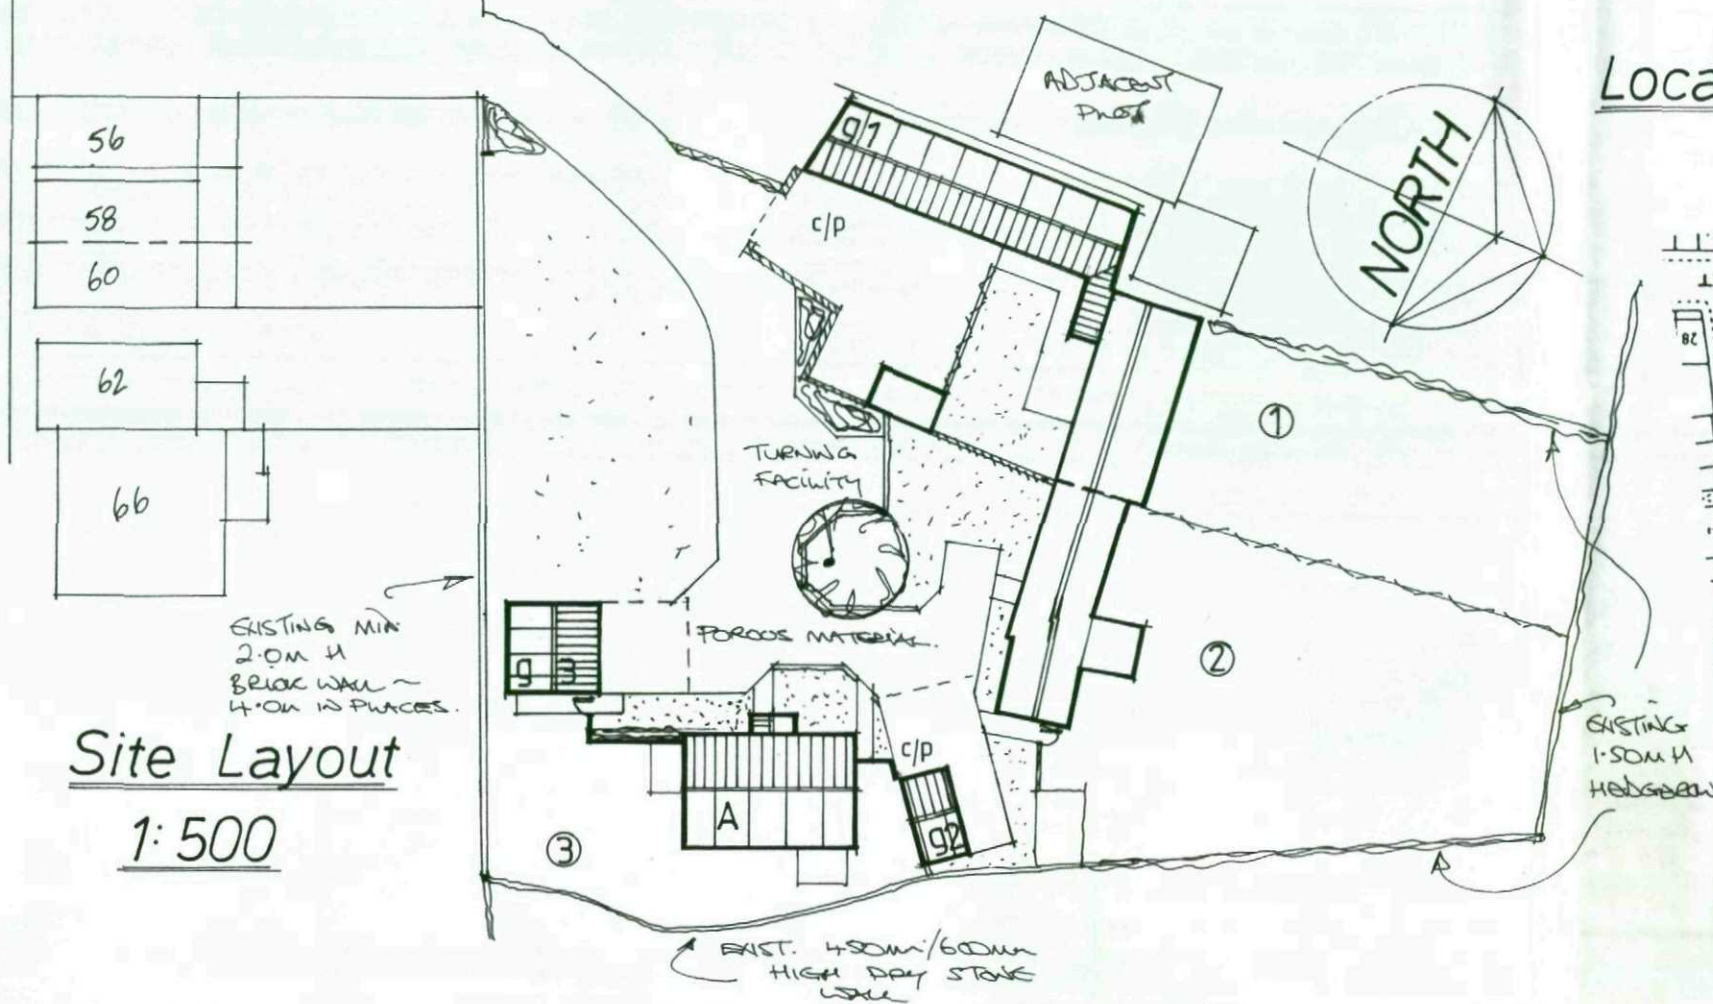


Location Plan 1:1250

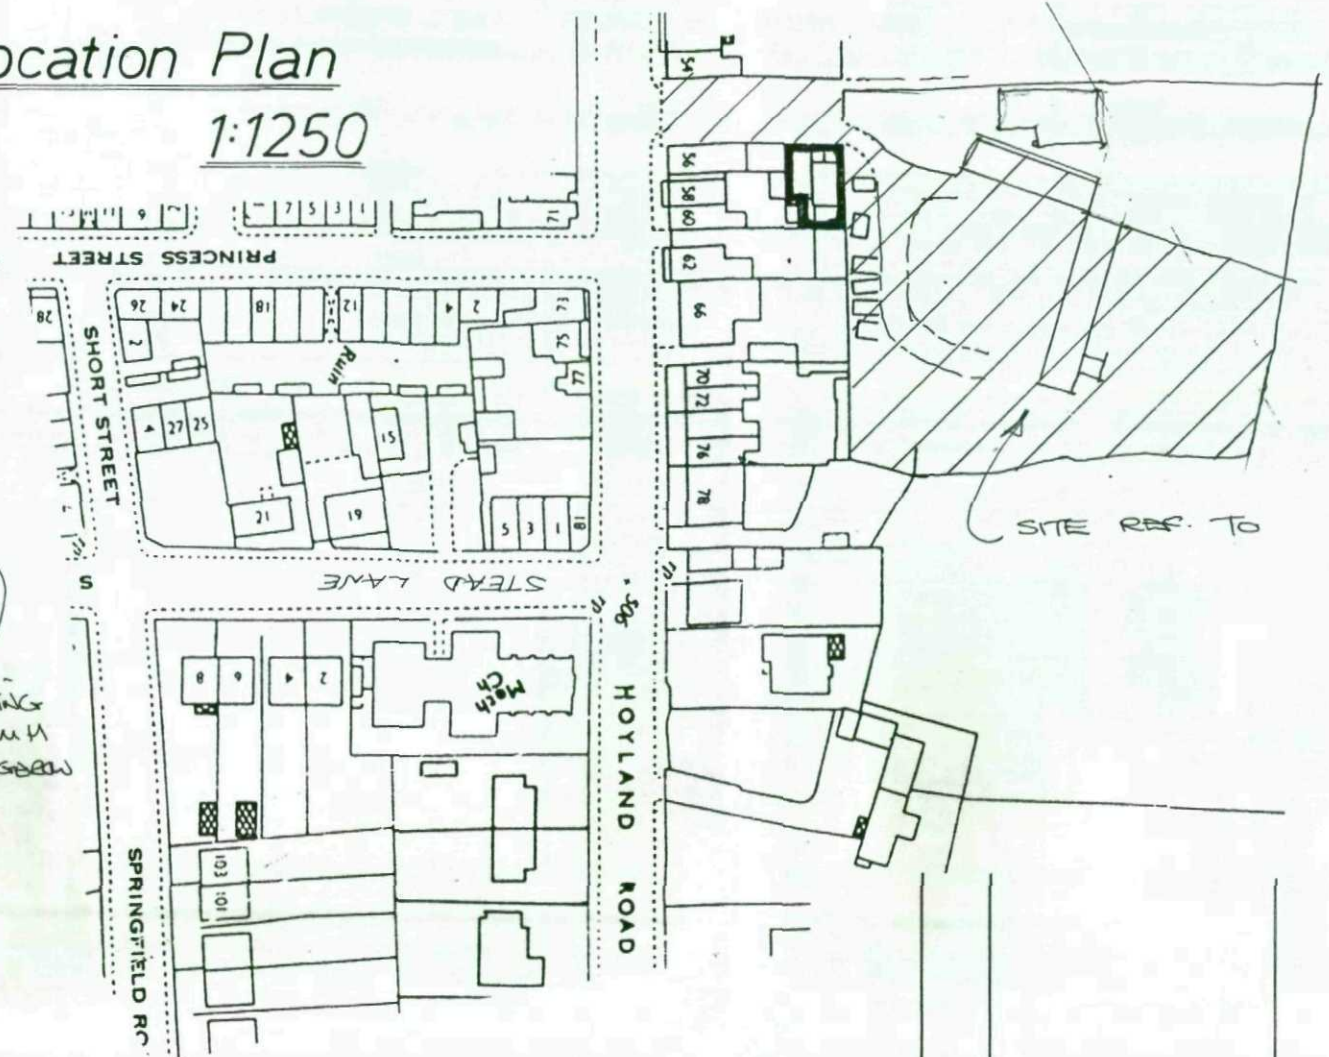

Wall Detail 1:20

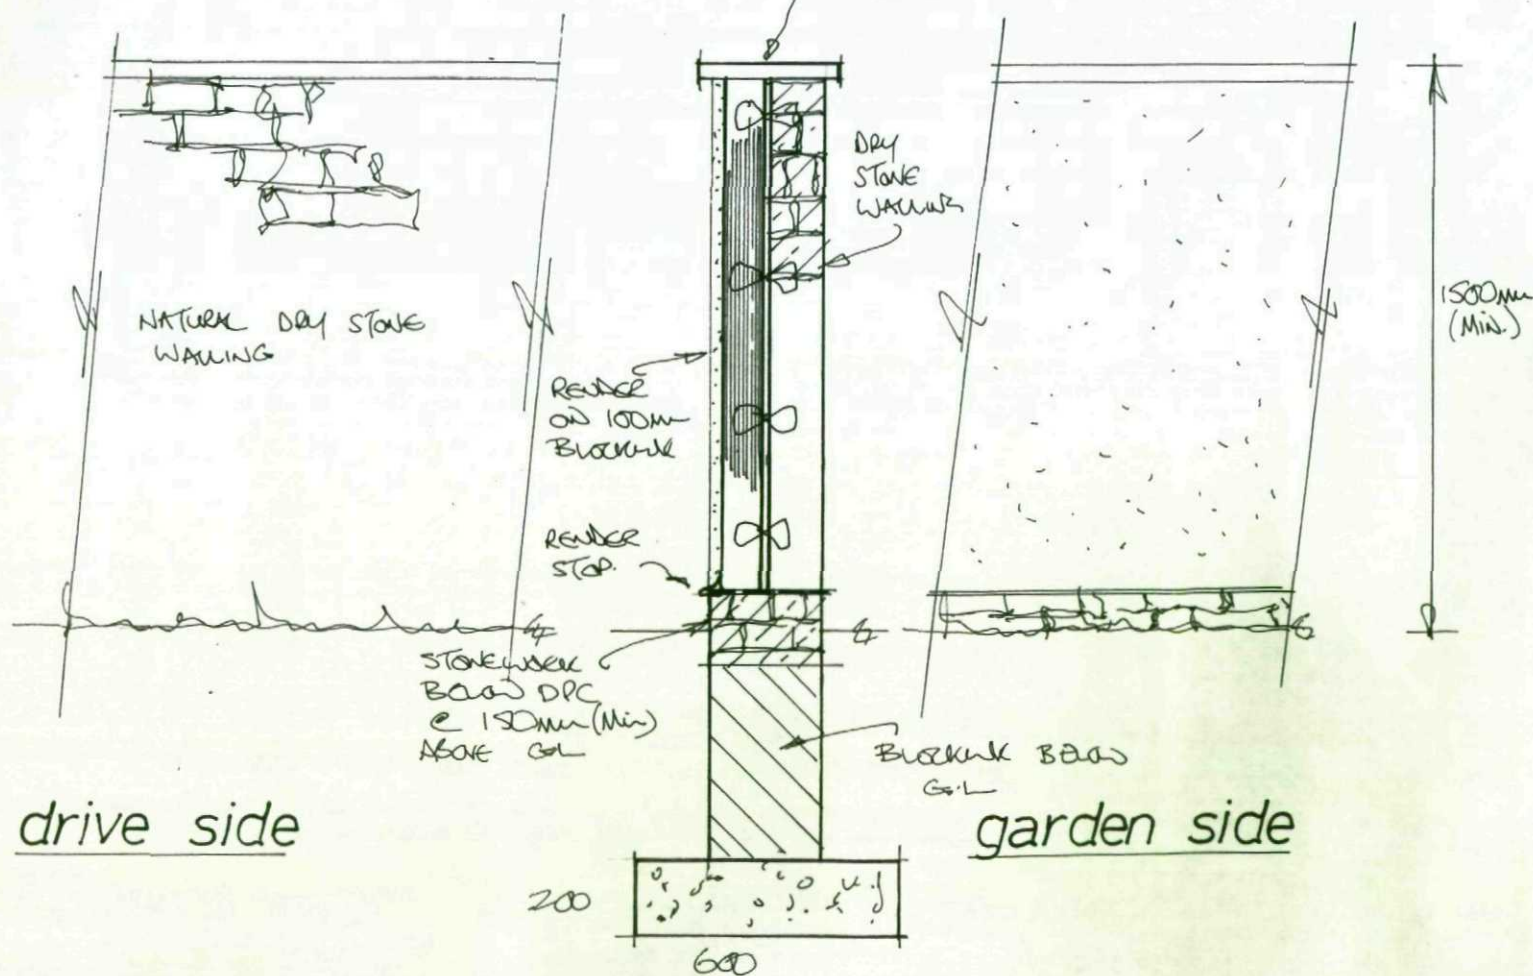

- 4.50M HIGH DRY STONE WALLING
- EXISTING 1.50M HIGH STONE WALL
- 300MM HIGH TIMBER KNEE RAIL
- 1500MM HIGH WALL (REFER TO DETAIL ADJACENT.)

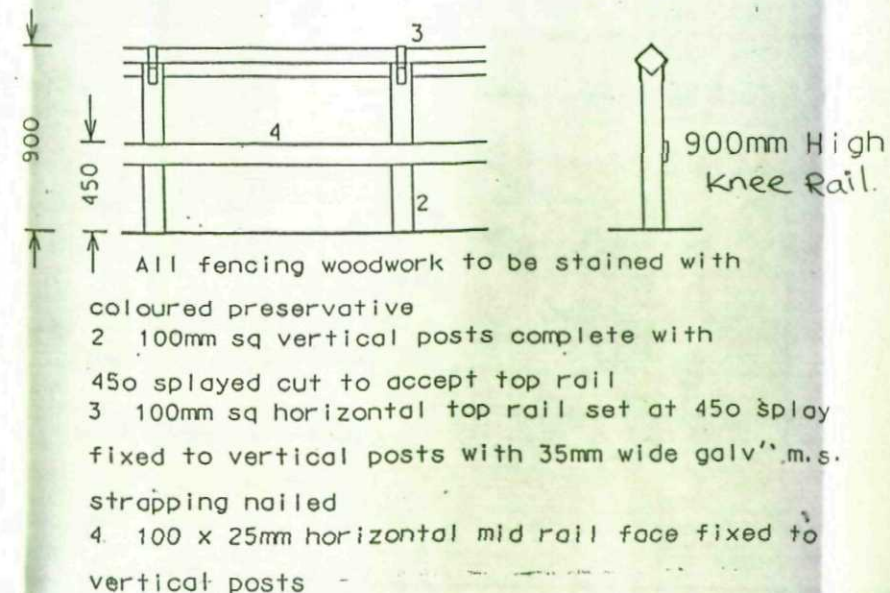

A	PLANNING ACTS.	08-08
Rev	Notes	Date

B/Regs:

Planning: 2008/0653

Garry Greetham Associates Ltd
Residential Design Consultant
Westwood House
18 Carr Lane
Tankersley
Barnsley S75 3BE
Tel(01226)746573

PROJECT	Residential Development
CLIENT	Mr. & Mrs. A. Turner
TITLE	Site & Location Plans
ADDRESS	Land adj. "The Old Smithy", Hoyland Rd, Hoyland Common.
DRAWN BY	999
SCALE	as shown
DATE	Apr.08
DRAWING No	670-02
REV	A

Member of the Chartered Institute of Architectural Technologists