Location Plan

Site Address: **Easting: 434947 Northing: 406411**

PlanningPortal

Date Produced: **31-Mar-2026**

Scale: **1:1250 @A3**

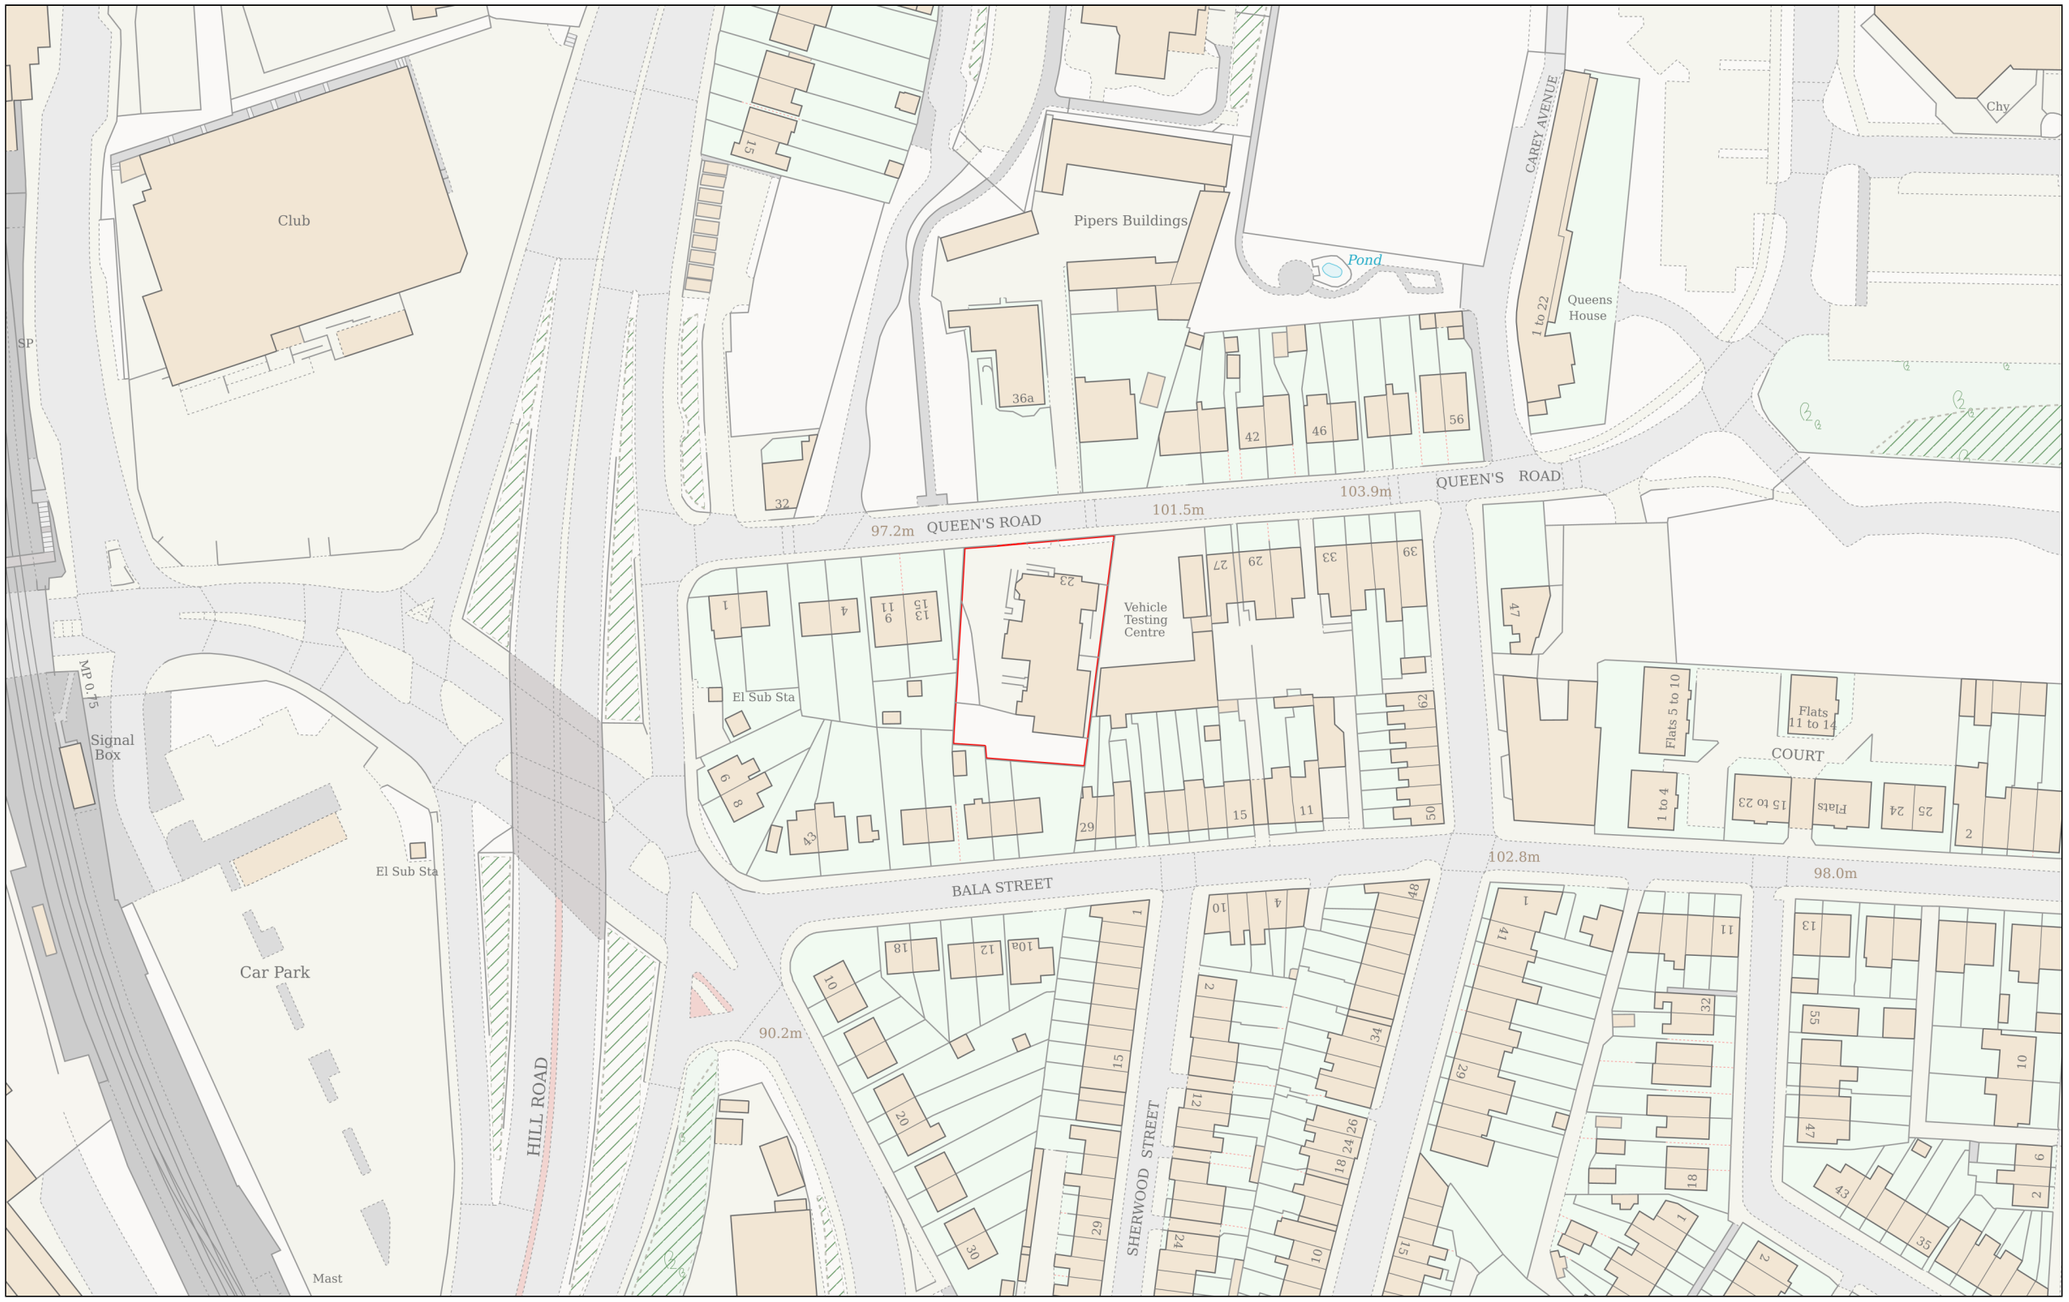

Planning Portal Reference: **PP-14824166v1**

0 50

Metres

Powered By TerraQuest

© Crown copyright and database rights 2026 OS 100042766