

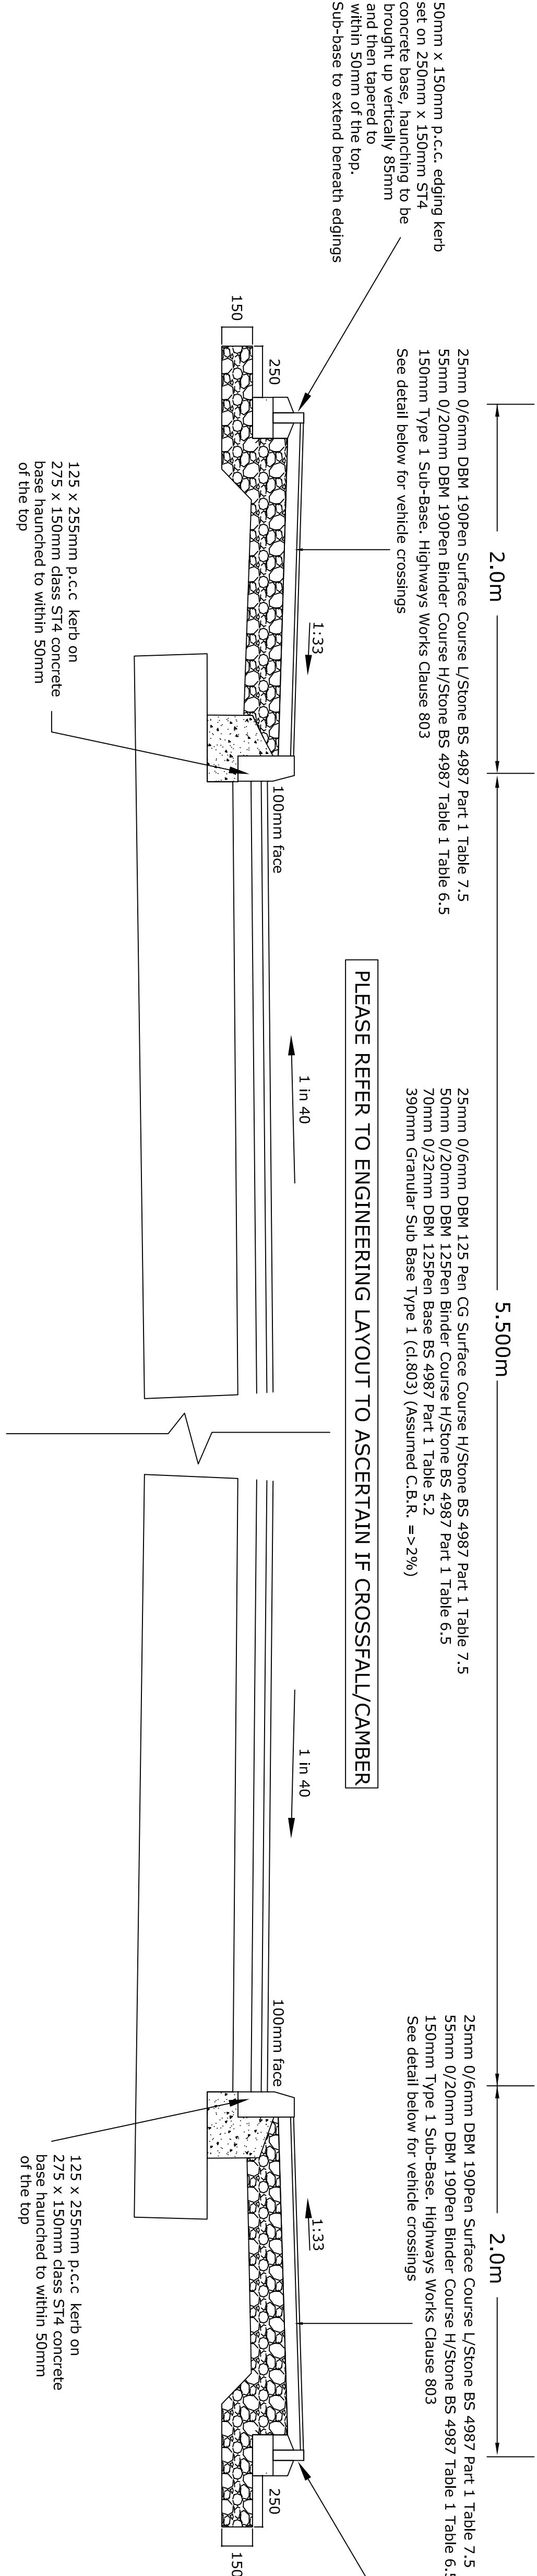
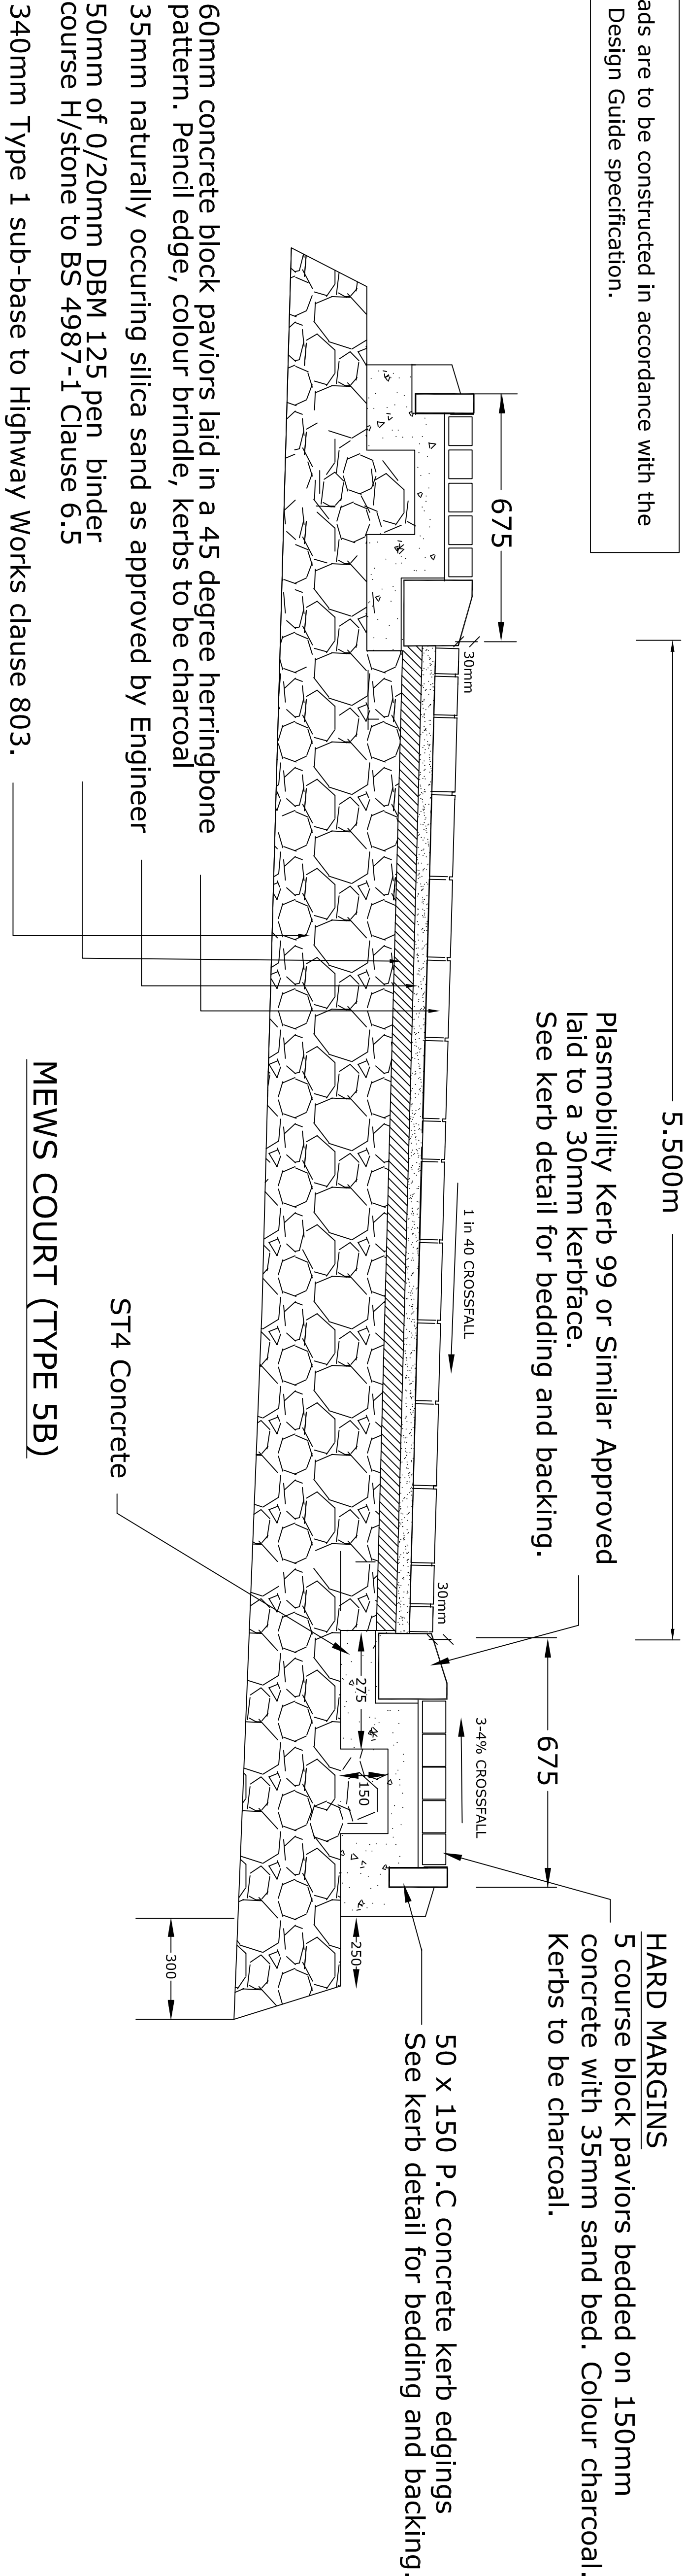


All adoptable roads are to be constructed in accordance with the South Yorkshire Design Guide specification.

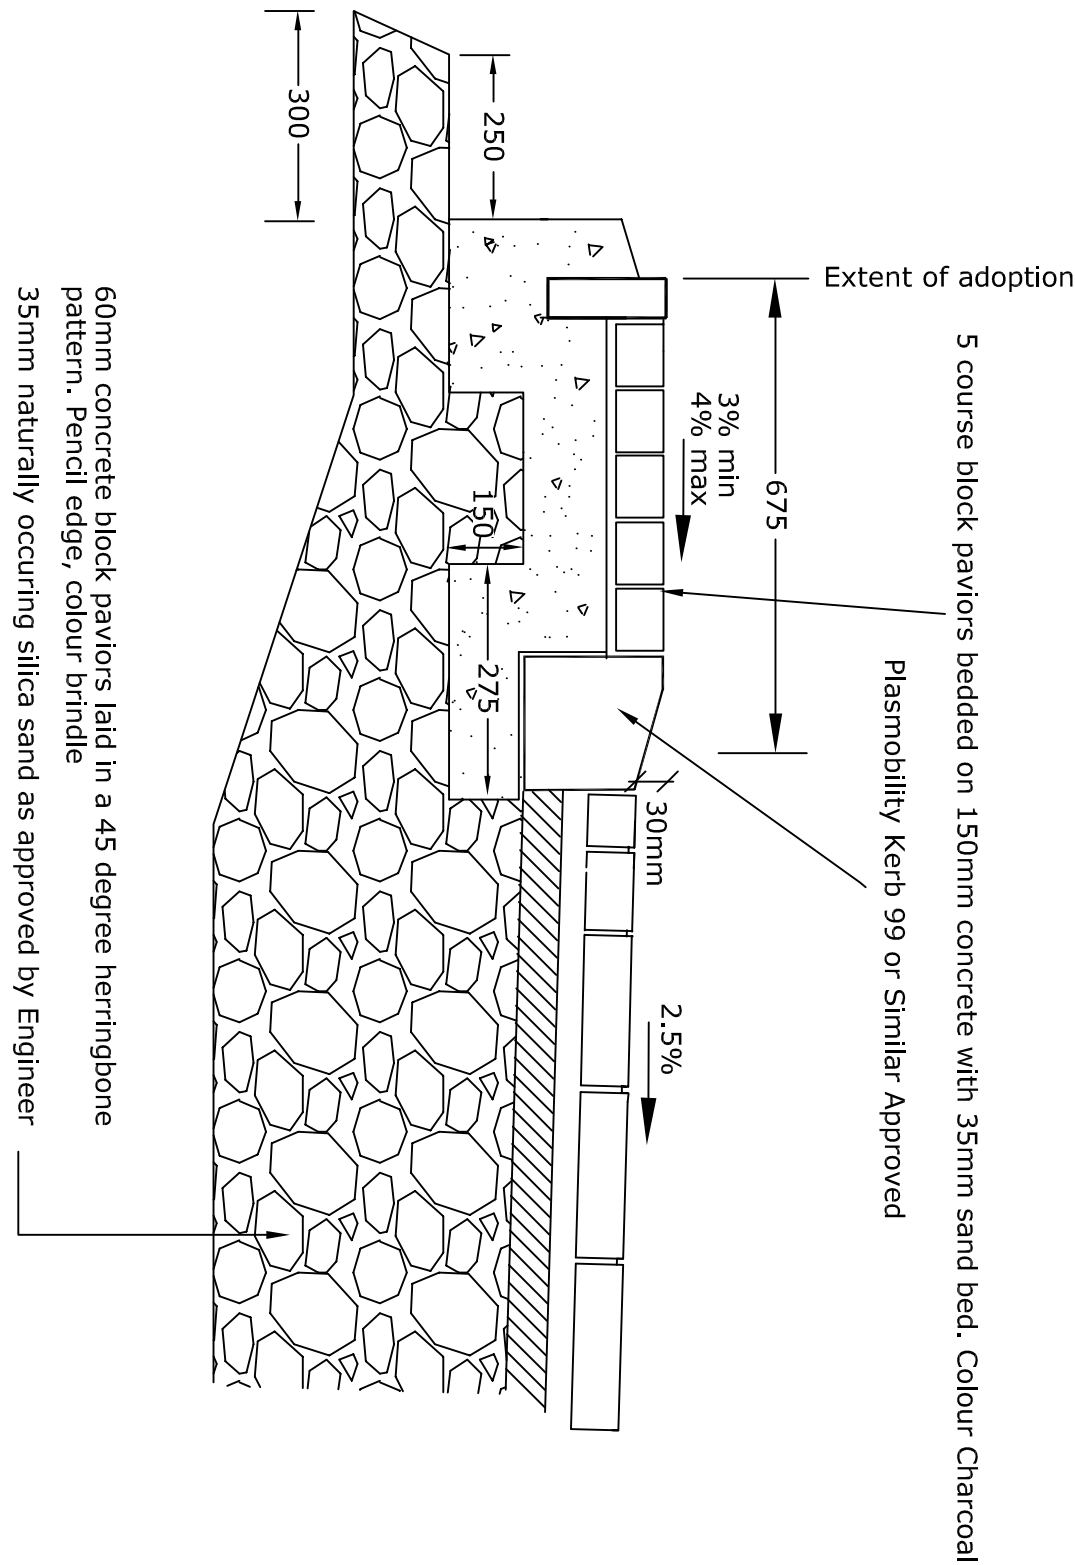

TYPICAL ROAD CONSTRUCTION

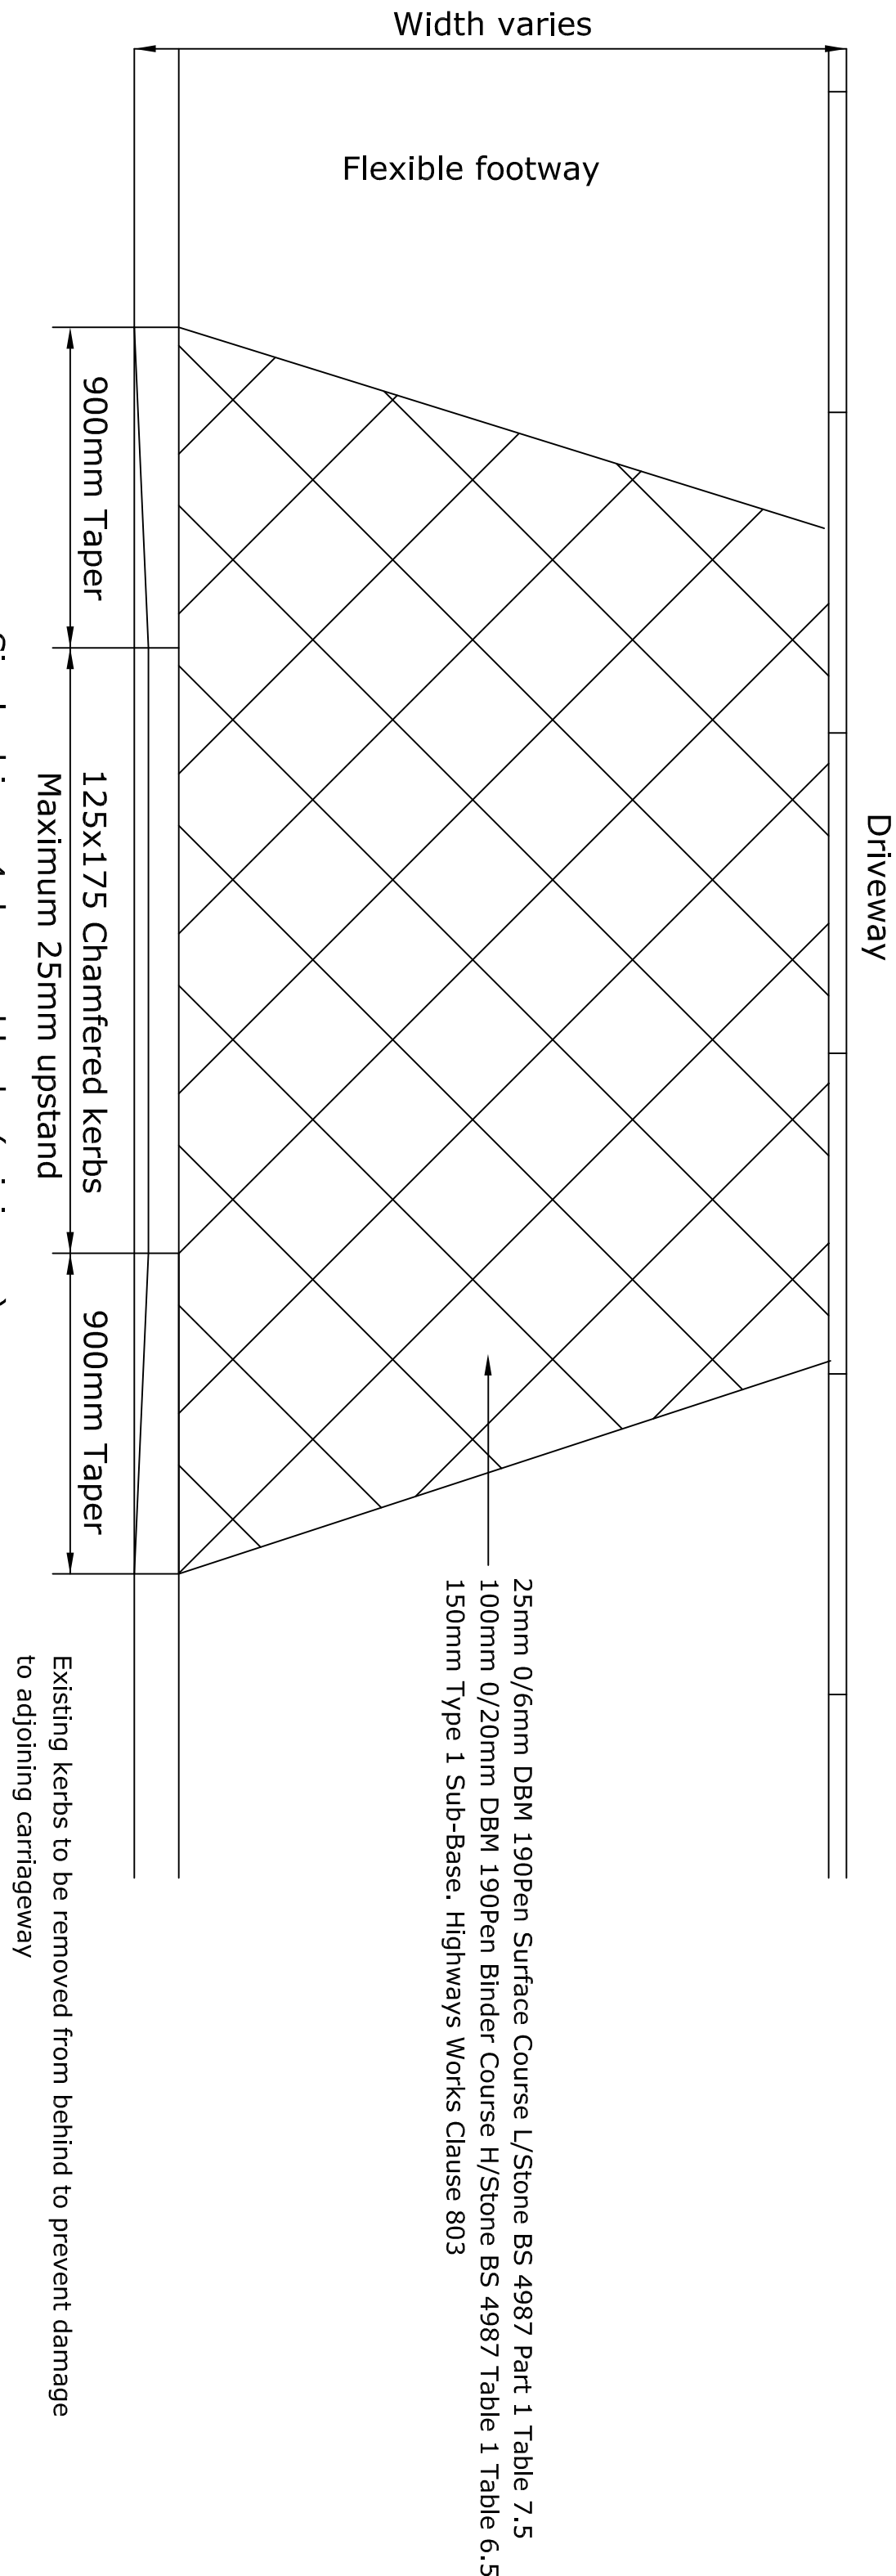

A1

TYPICAL VEHICLE CROSSING

HARD MARGIN DETAIL

Rev	Details	Date	Drawn	Chk
	Avant Homes			
	Pilley Green			
	Pilley, Barnsley			
Road Construction details				
Sheet 1 of 2				
Dwg No. : STE/19/28/06/01				
Date : 11-12-19				
Scale : Not to scale				
Copyright © Shaun Tonge Engineering				
SHAUNTONGE ENGINEERING				
11 Broomhead Road, Wortwell, Barnsley, S73 0SA.				
Tel: 01282 759829, Mobile 077328 278070 . Email:Shauntongeengineering@yahoo.co.uk				