NOTES:

1. All road signs and road markings to be in accordance with "The Traffic Signs Regulations and General Directions 2016". All sign faces to be class 1 reflective.

2. All existing road markings affected by the proposed works shall be removed in accordance with clause 1212 of the Specification for Highway Works.

3. All proposed road markings are to be thermoplastic screed with glass beads and laid in accordance with clause 1212 of the Specification for Highway Works.

4. All road signs are to be placed in accordance with the Traffic Signs Manual.

5. The supply and installation of all street lighting units, illuminated signs, bollards and their associated cables and connections shall be in accordance with series 1200, 1300, 1400 & 1500 of the Specification for Highway Works.

6. All road markings that are to remain are to be reinstated to existing specifications.

7. Where signs are to be removed, poles & foundations are to be taken up unless specified on the drawing.

8. All new road markings to tie into existing.


9. For details of signage, mounting height and foundations, refer to latest revision of Sign Schedule.

10. Before works commence, contractor to undertake meeting with local authority/designer to discuss any queries.

KEY:

1018.1	75mm wide continuous "No Waiting" double yellow lining
1019	100mm wide "No Loading" single dashed lining
1020.1	100mm wide "No Loading" double dashed lining
1025	Bus Stop road markings
1028.4	Loading only road markings
RS??? np	Sign to be mounted on new post
RS??? elp	Sign to be mounted on existing lamp post. Mounting height to be 2300mm for all signs.

ROAD MARKINGS DETAIL - SCALE 1:50

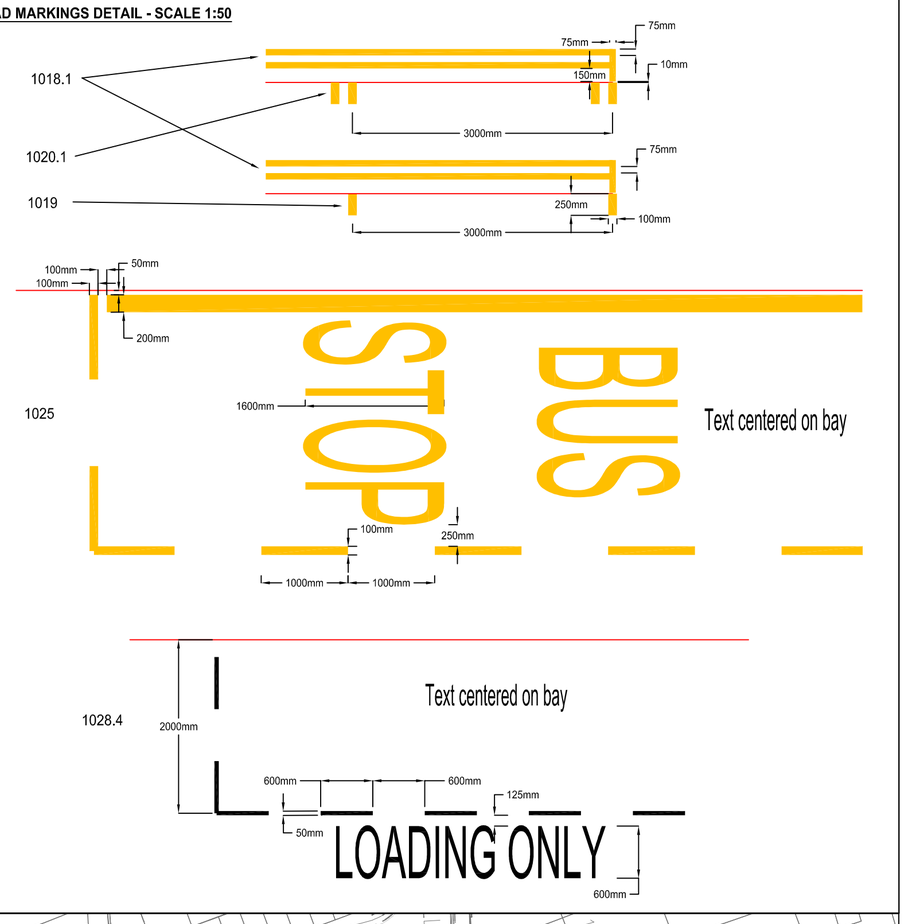

Site A

Site C

This drawing is copyright and shall not be reproduced nor used for any other purpose without the written permission of the Bryan G Hall ltd. This drawing must be read in conjunction with all other related drawings and documentation.

It is the contractors responsibility to ensure full compliance with the Building Regulations. Do not scale from this drawing, use figured dimensions only. It is the contractors responsibility to check and verify all dimensions on site. Any discrepancies to be reported immediately. IF IN DOUBT ASK.

Materials not in conformity with relevant British or European Standards/Codes of practice or materials known to be deleterious to health & safety must not be used or specified on this project.

Rev:	Date:	Amendment:		
D	10/08/17	Drawing amended to comments received from Barnsley Council 10/08/17	MM	JP

Client: RESILIENTI

Project: HOYLAND TOWN CENTRE
BARNSLEY

Title: PROPOSED ROAD MARKINGS & SIGNAGE
REQUIRED FOR TRAFFIC REGULATION ORDERS

E highways@bryanghall.co.uk
Suite E15 | Josephs Well
Hanover Walk
LEEDS | LS3 1AB
T 0113 246 1555
F 0113 234 2201

W www.bryanghall.co.uk
Lighterman House
26/36 Wharfdale Road
LONDON | N1 9RY
T 0203 077 2103

BRYAN G HALL
CONSULTING CIVIL & TRANSPORTATION PLANNING ENGINEERS
Copyright Reserved Bryan G Hall Ltd.

Status: FOR APPROVAL

Scale: 1:500 A1 - 594 x 841 | Drawn: JP | Checked: IE

Drawing No: 17/307/DE/TRO/001 | Revision: D

Job No: 17-307 | Date: 27/07/17