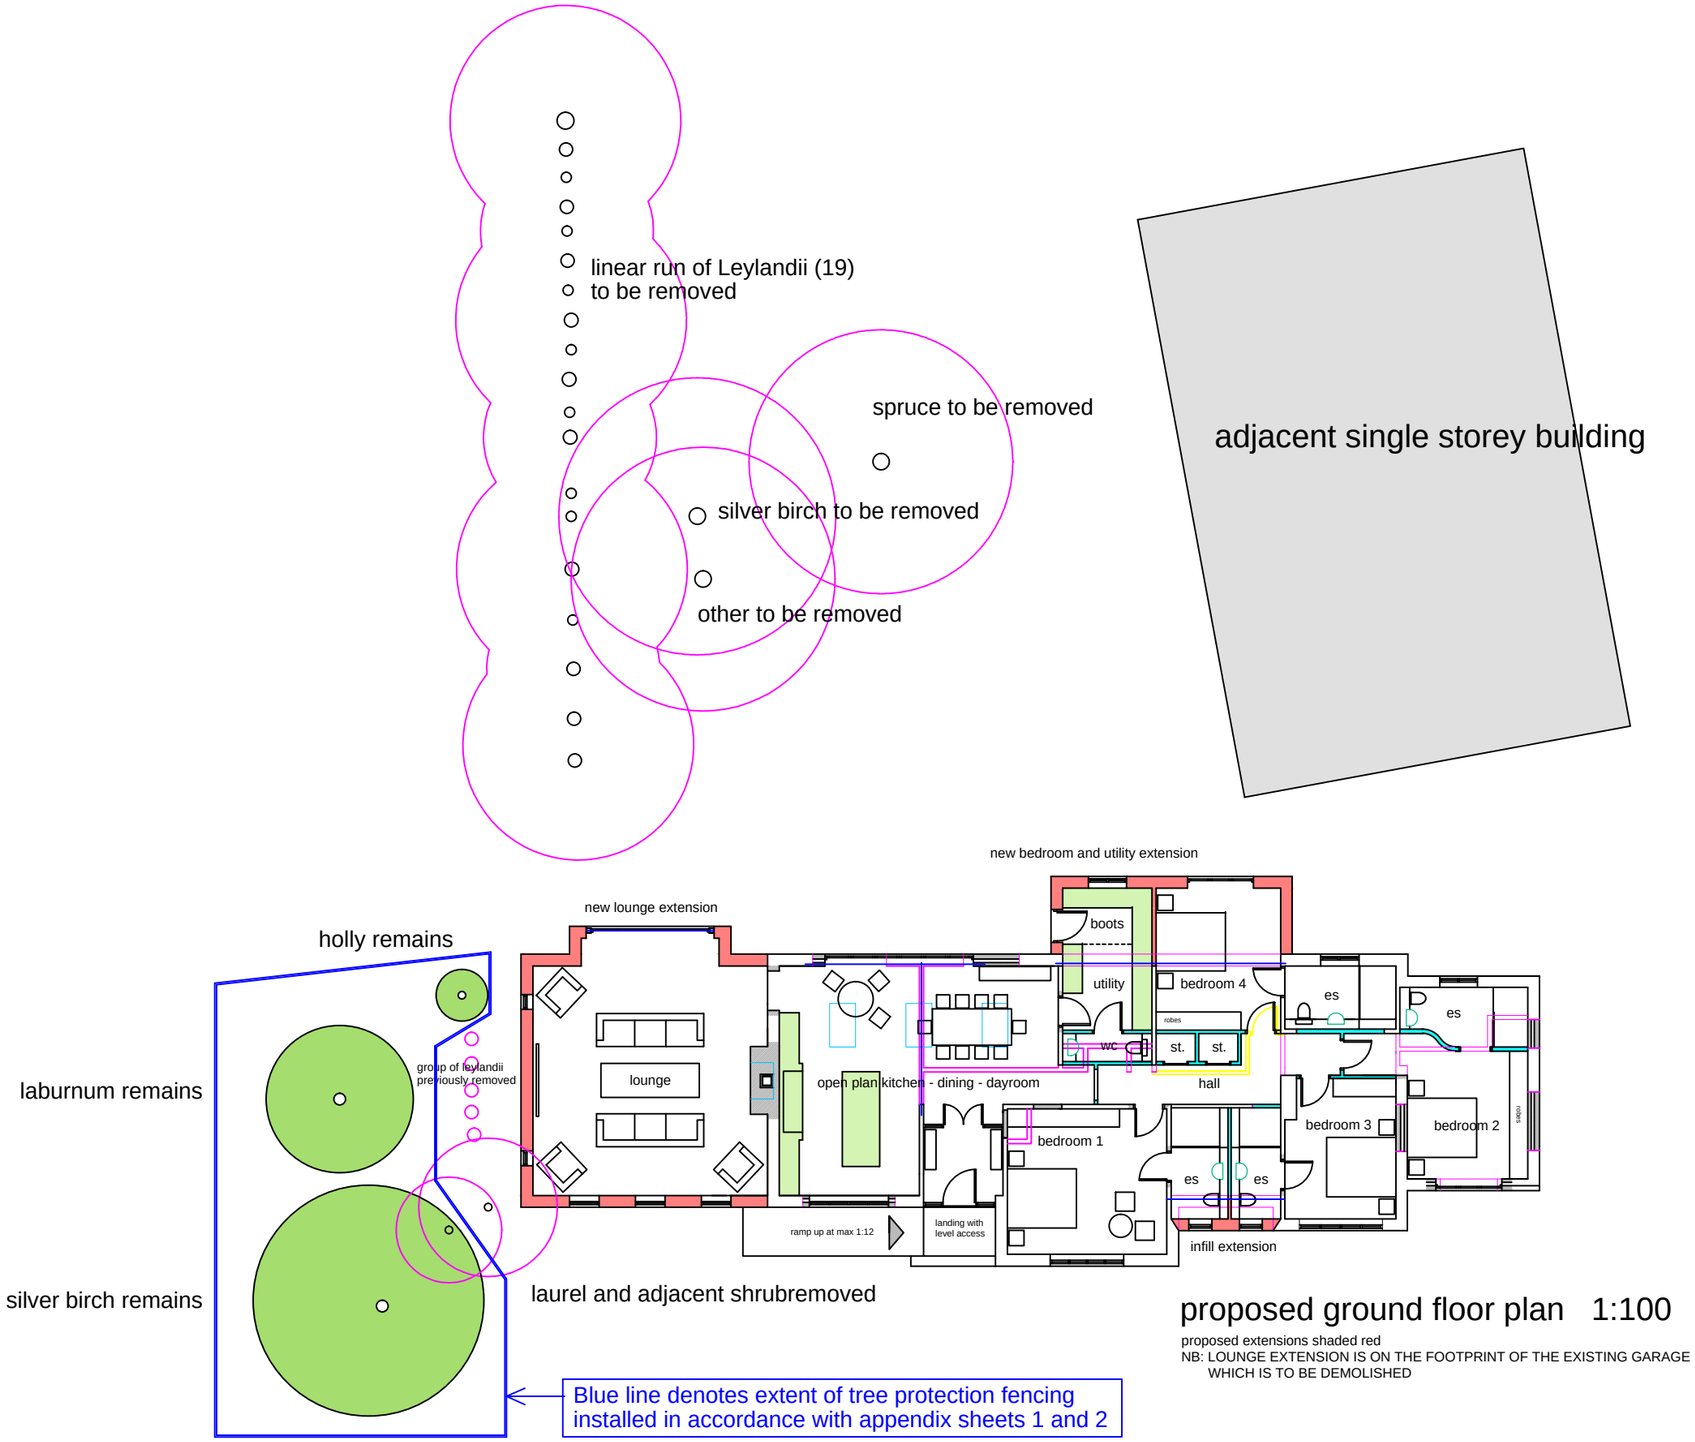

proposed ground floor plan 1:100

proposed extensions shaded red
NB: LOUNGE EXTENSION IS ON THE FOOTPRINT OF THE EXISTING GARAGE
WHICH IS TO BE DEMOLISHED

PROPOSED PART SITE PLAN SHOWING RETAINED TREES IN
THE VICINITY OF BUILDING WORKS AND PROTECTIVE FENCING DETAILS

BARN OWL COTTAGE - Drwg TPF 1