


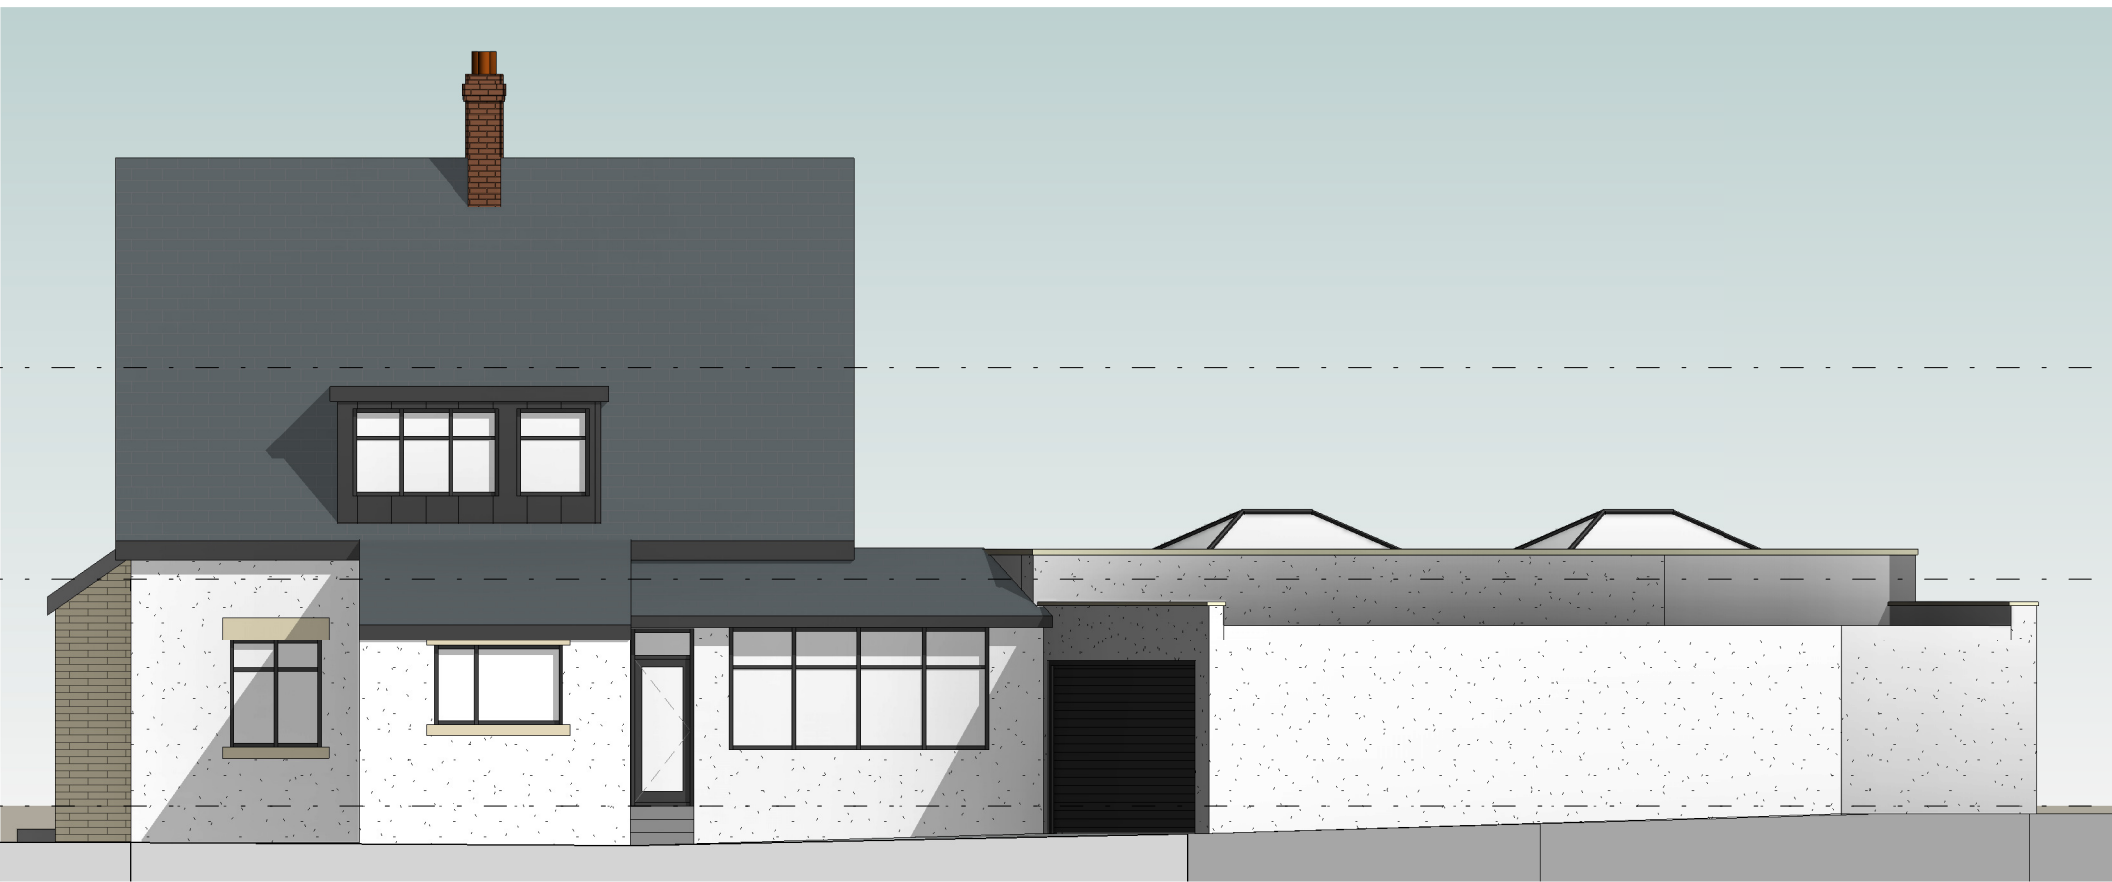

Elevation 1 - a

Scale: 1 : 100



Elevation 2 - a

Scale: 1 : 100



Elevation 3 - a

Scale: 1 : 100



Elevation 4 - a

Scale: 1 : 100



3D View 1

Scale:



3D View 2

Scale:

CODA
Bespoke

CODA Studios Ltd
70-71 Cornish Place, Cornish St, Sheffield, S6 3AF
T: 0114 279 6003
E: information@codastudios.co.uk

Drawn	Checked	Date	Scale	Revision
DB	AH	06/03/21	1 : 100 @ A1	
Client	Bob Crookes			
Project	Bay Meadows			
Title	Proposed Elevations			
Dwg No.	3032-006			

© COPYRIGHT EXISTS ON THE DESIGNS AND INFORMATION SHOWN ON THIS DRAWING.

The Contractor must verify all dimensions on site before making shop drawings or commencing work of any kind. No dimensions to be scaled from this drawing. Architect to be notified of any discrepancies in dimensions immediately.