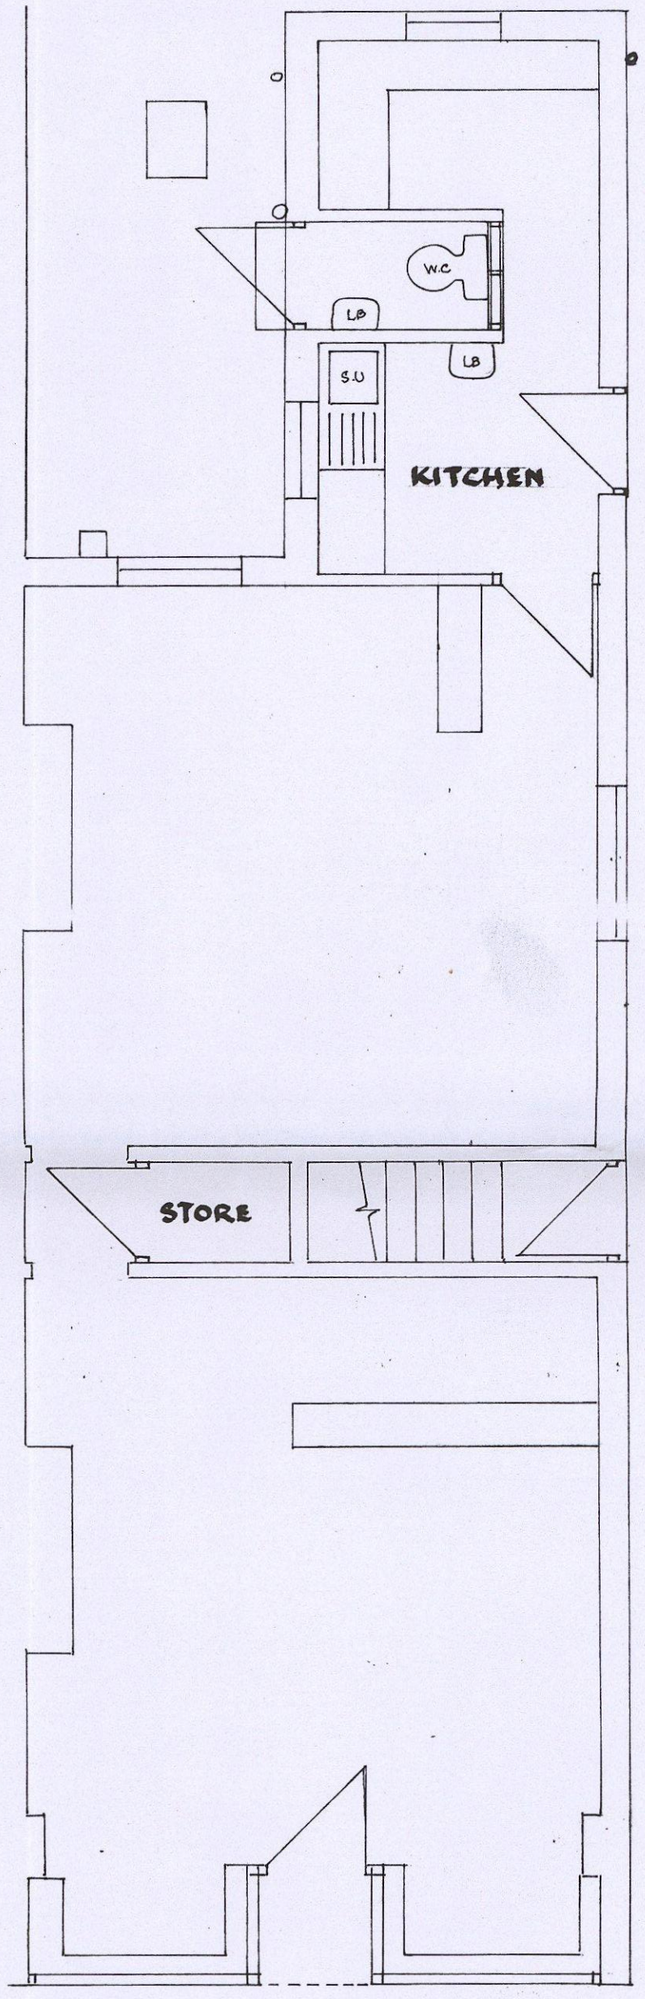


EXISTING

100m drains laid 1:40 fall on granular bed + surround and connected to exist m.h.


All drainage to satisfaction of B.C.O. on site

32m wastes to L.Bs deep seal anti vac traps.


Electrical work by member of competent person scheme & certified to B.S. 7671.

100m block 37.5 Kingspan backed p/board.


Remove W.C & seal drain build up door + window openings + make good.

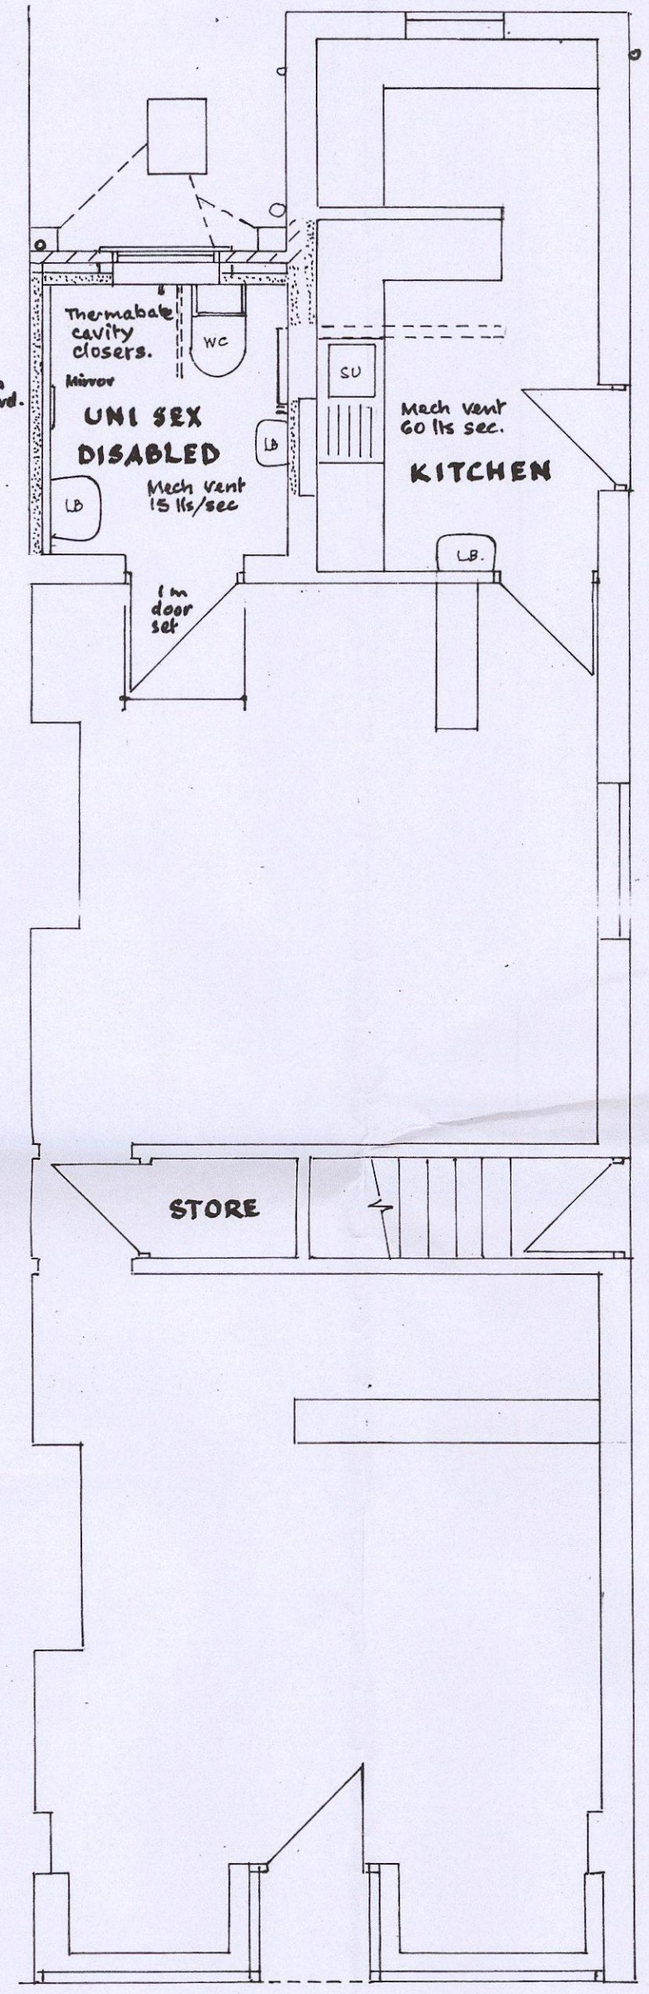


PROPOSED

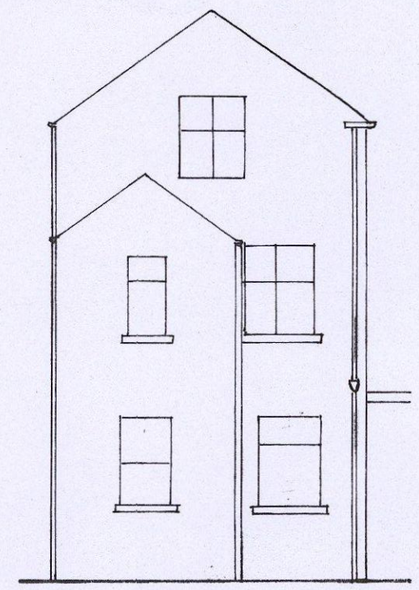


EXISTING

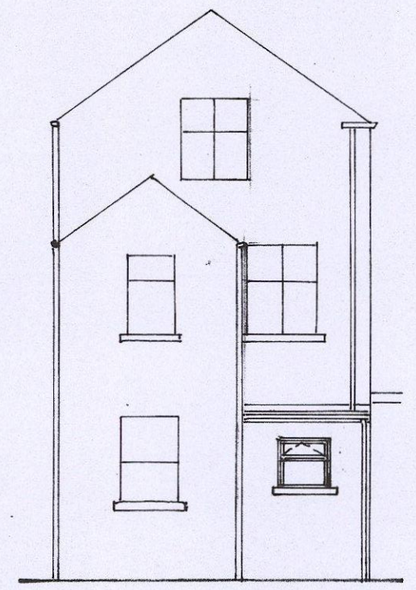

PROPOSED

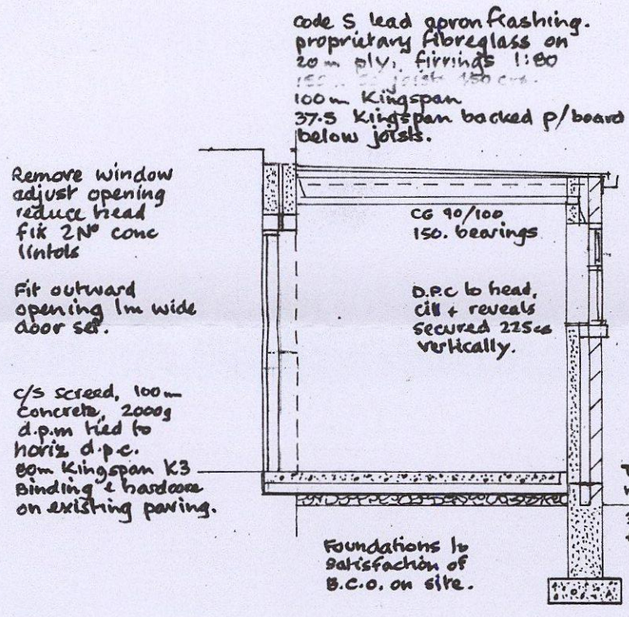

SECTION

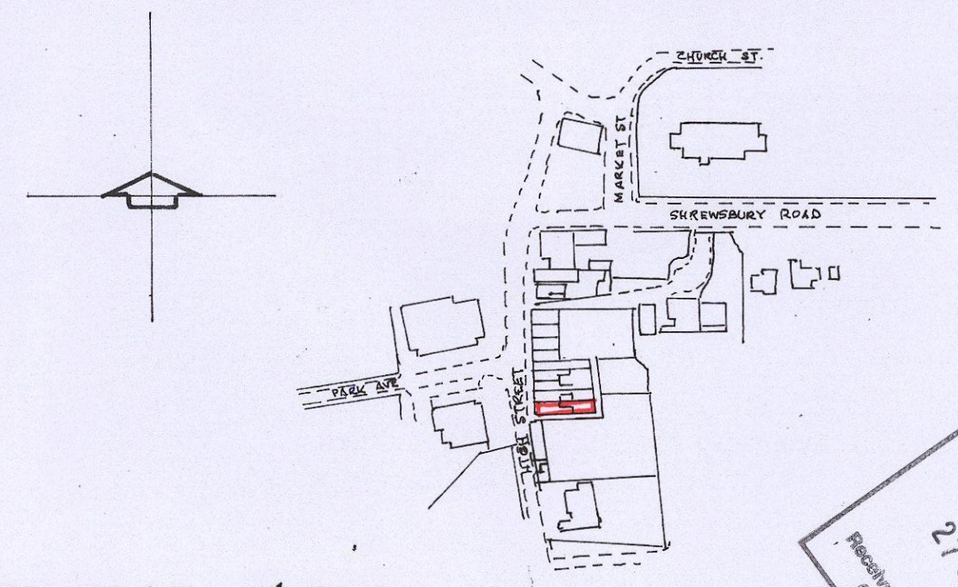

SITE PLAN 1/2500.

CORPORATE SERVICES
27 OCT 2014
Received for ORIGINAL COPY

PROPOSED TOILET FACILITIES 9 HIGH STREET, PENISTONE S 36 6BR FOR CAFÉ CRÈME. Scales: 1-50, 1-100.