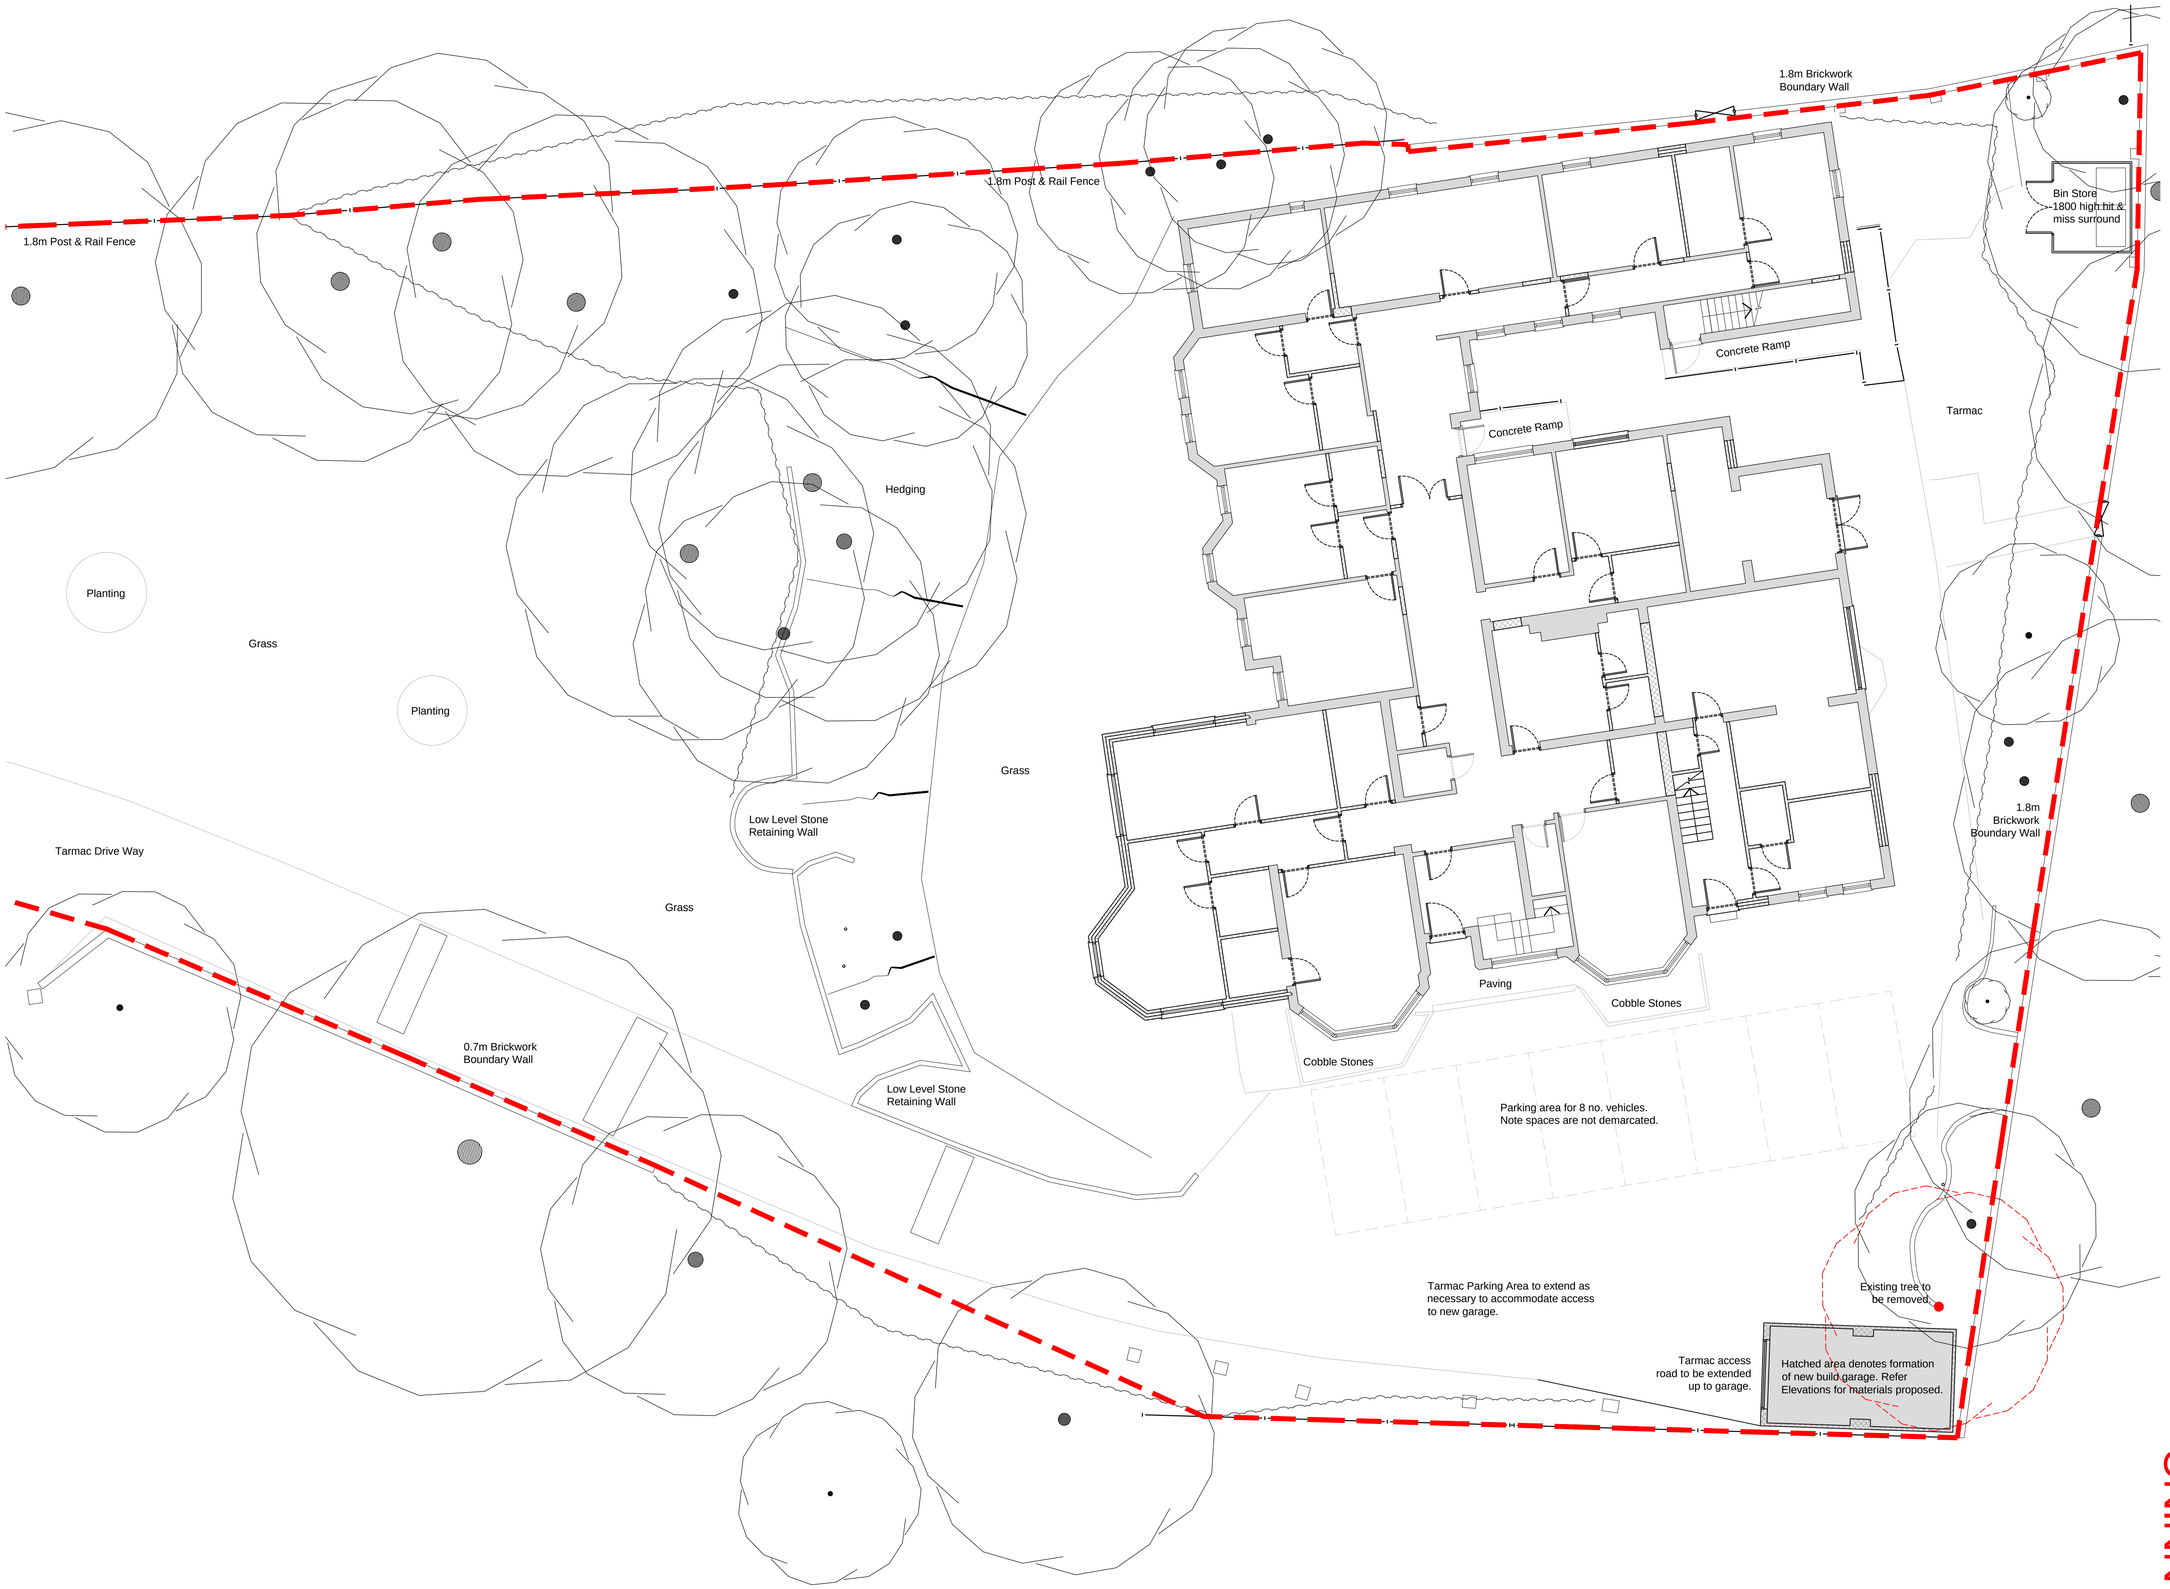

Notes

Do not scale, use figured dimensions only.

All dimensions to be verified on site prior to the commencement of any work or the production of any shop drawing. All discrepancies to be reported to the Architect.

This drawing is to be read in conjunction with all related Architects and Engineer's drawings and any other relevant information.

This drawing is copyright © of DWA Architects Ltd.

	date	revision	
A	06.08.14	Tree adjacent extension no longer indicated, to suit removal mid 2014.	NMJ
B	22.09.15	Proposed garage indicated. Adjacent tree shown removed. Bin store relocated to suit.	NMJ

DWA ARCHITECTS

DWA

DWA Architects Ltd
Reivaulx House
1 St Mary's Court
York
YO24 1AH

Telephone
01904 544400

Facsimile
01904 544449

Email
york@dwa-architects.co.uk

Website
www.dwa-architects.co.uk

ISO 9001 REGISTERED FIRM

INVESTOR IN PEOPLE

Client

WNF Group Ltd

Project

Care Home Redevelopment,
Willoughby House, St John's Road,
Cudworth, Barnsley, S72 8DE

Drawing Title

Site Plan as Proposed

PLANNING

Scale	Date
1:200 @ A3 1:100 @ A1	22.09.15
Drawn by	**Checked by**
NMJ	

Job No.	Drawing No.	Rev.
M5505	74	B