




Wall Piece 100

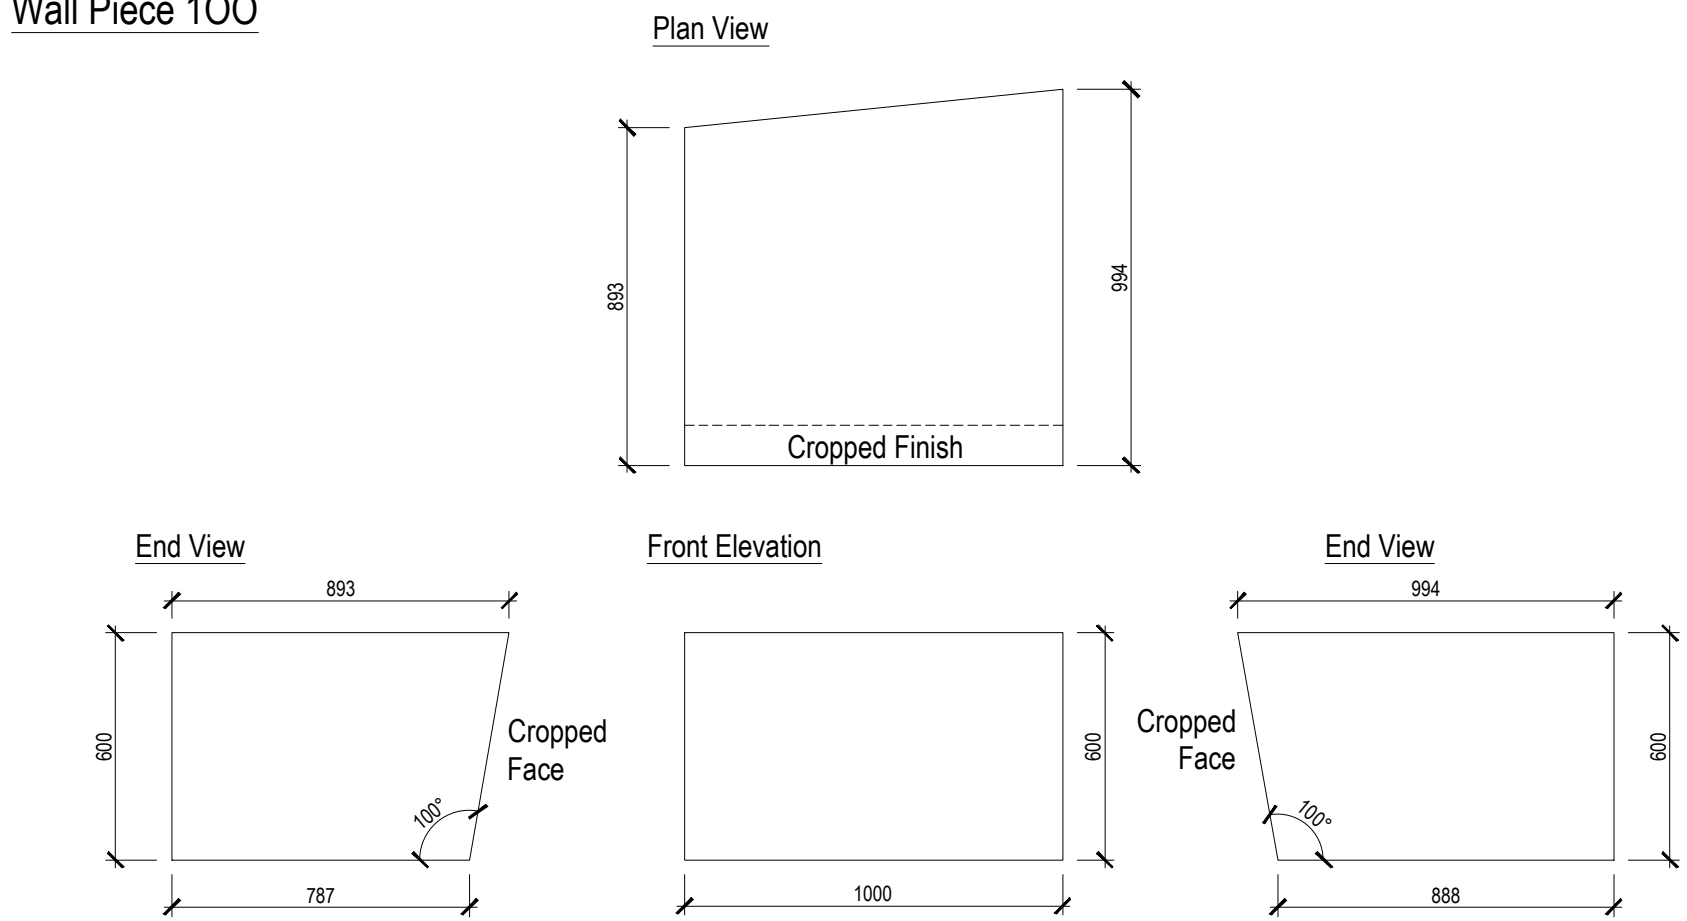


Wall Piece 1PP

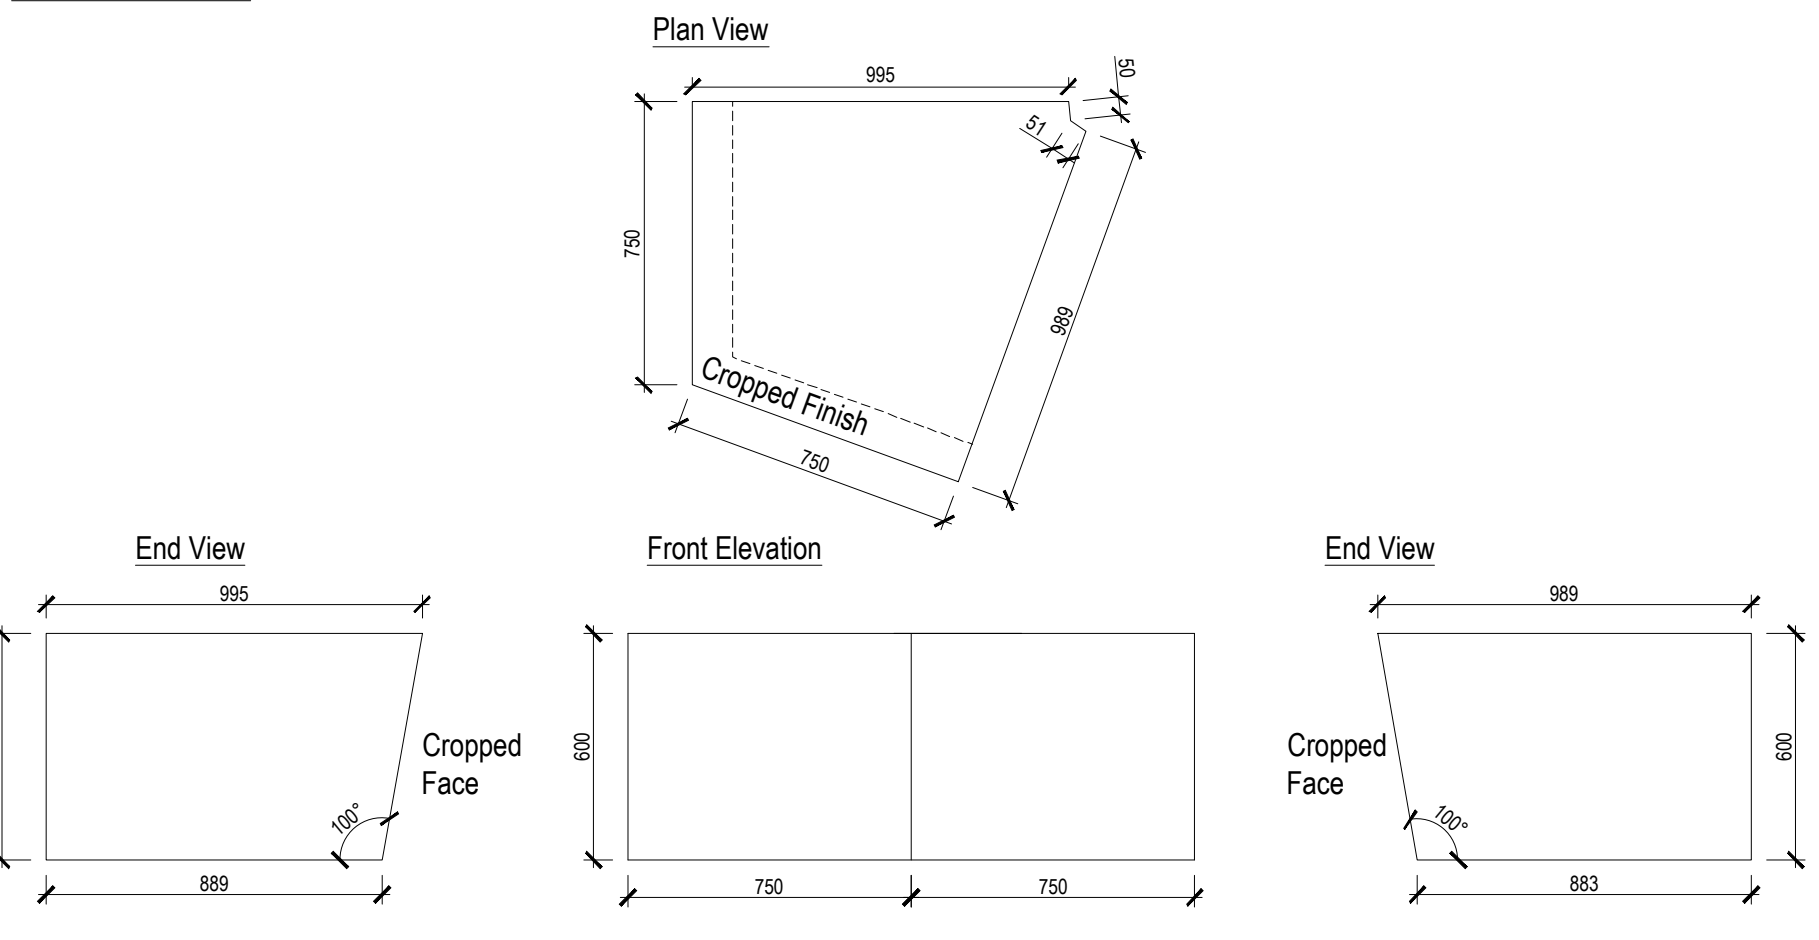


Wall Piece 1QQ

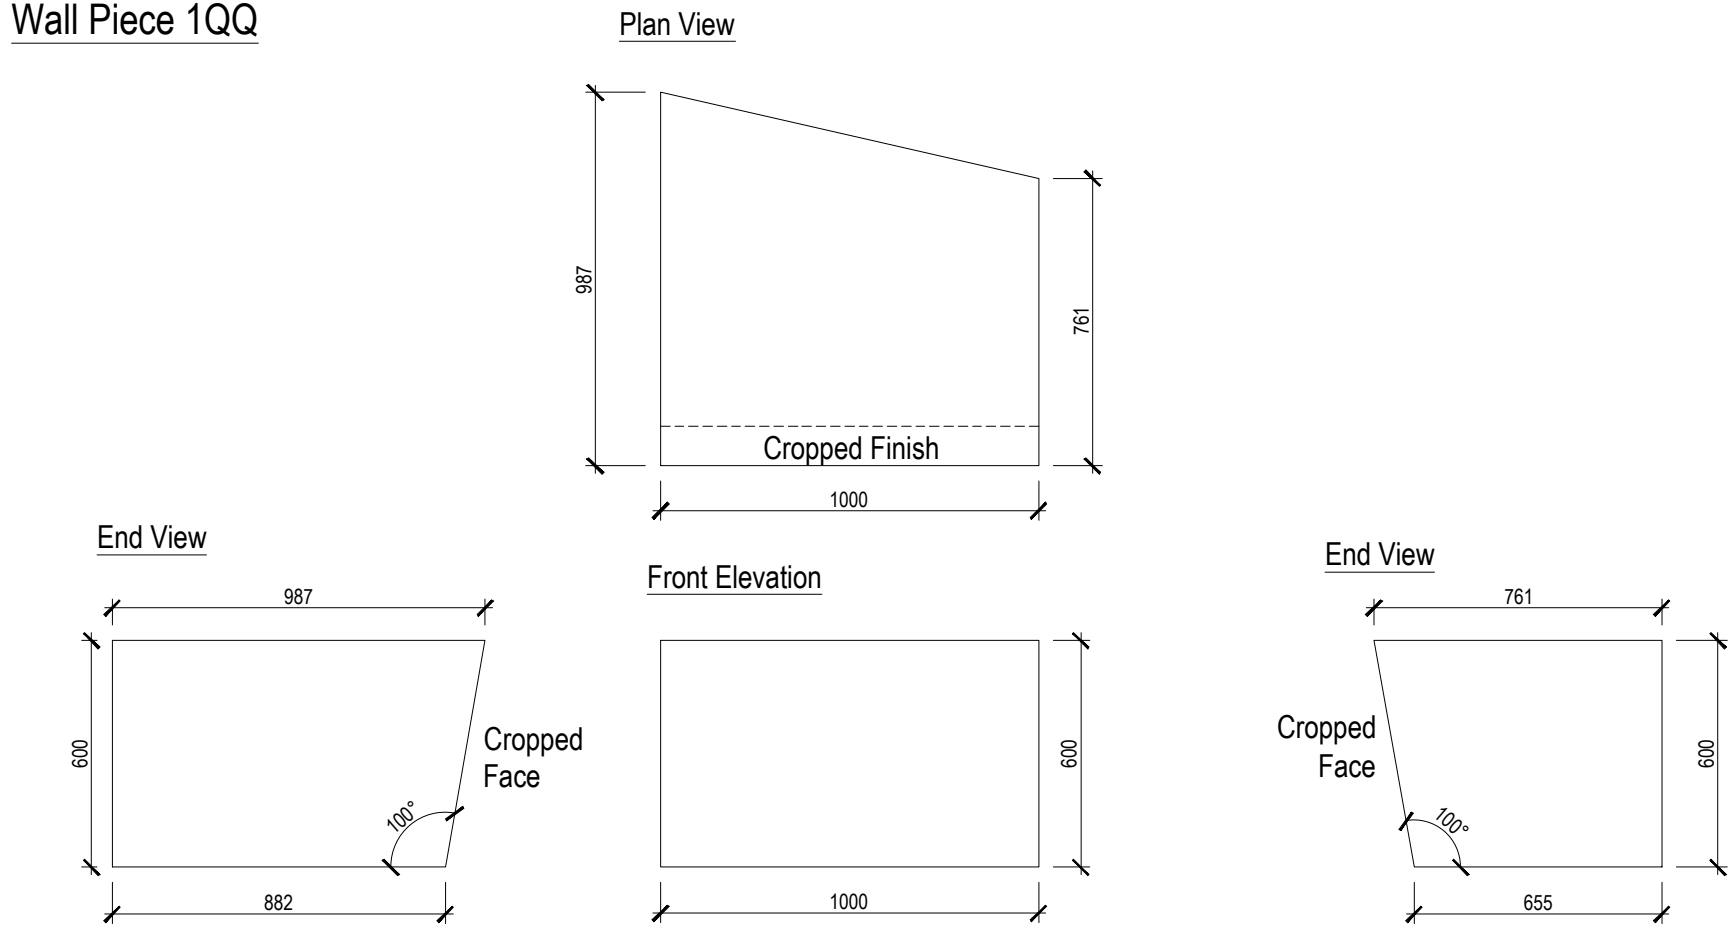


Wall Piece 1RR

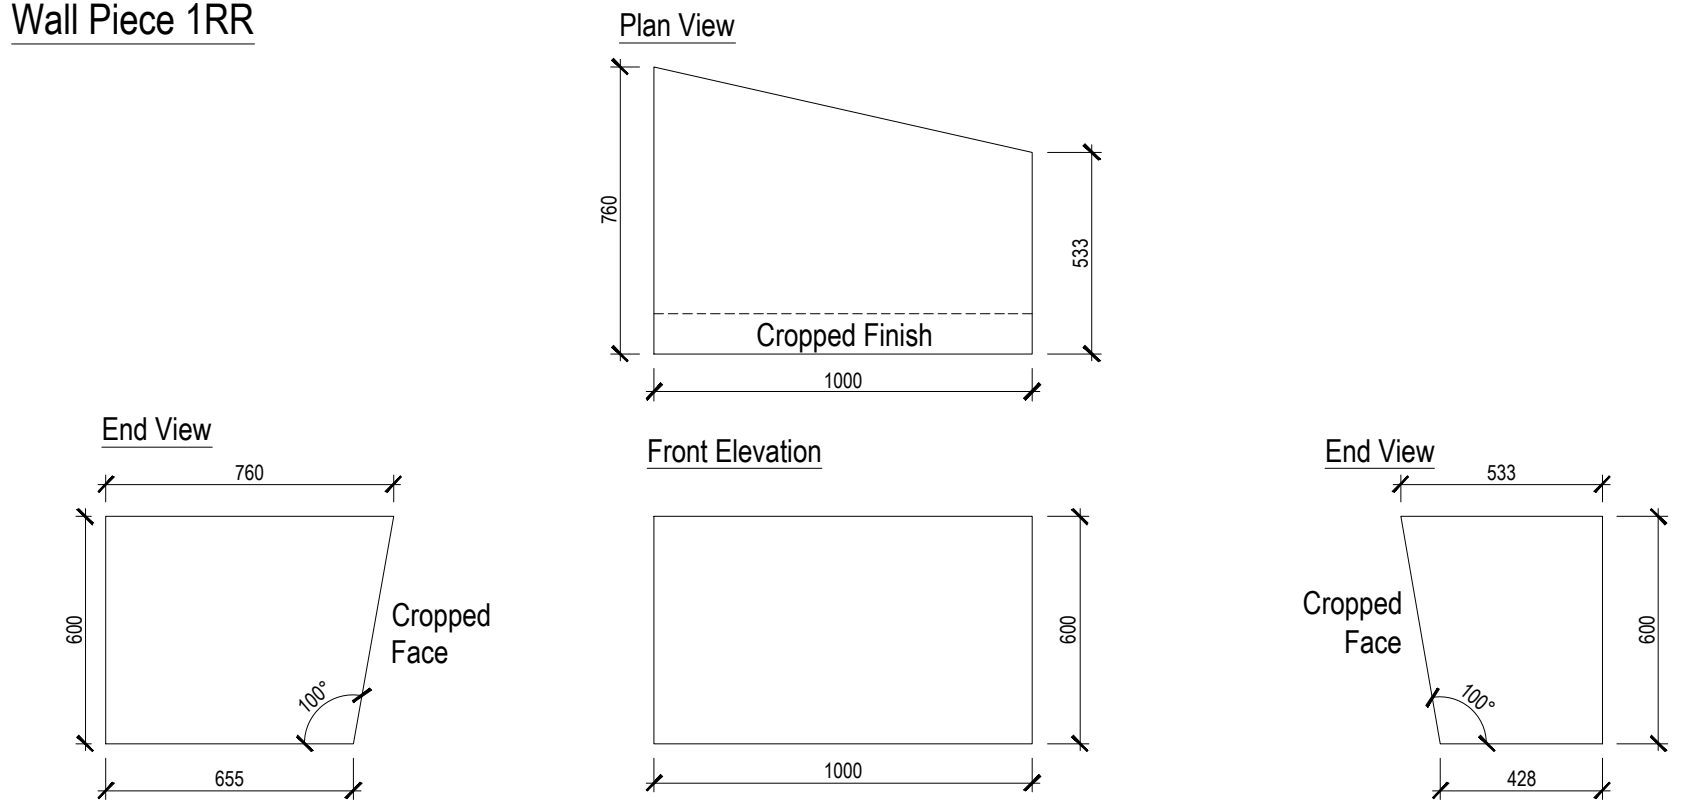


Wall Piece 1SS

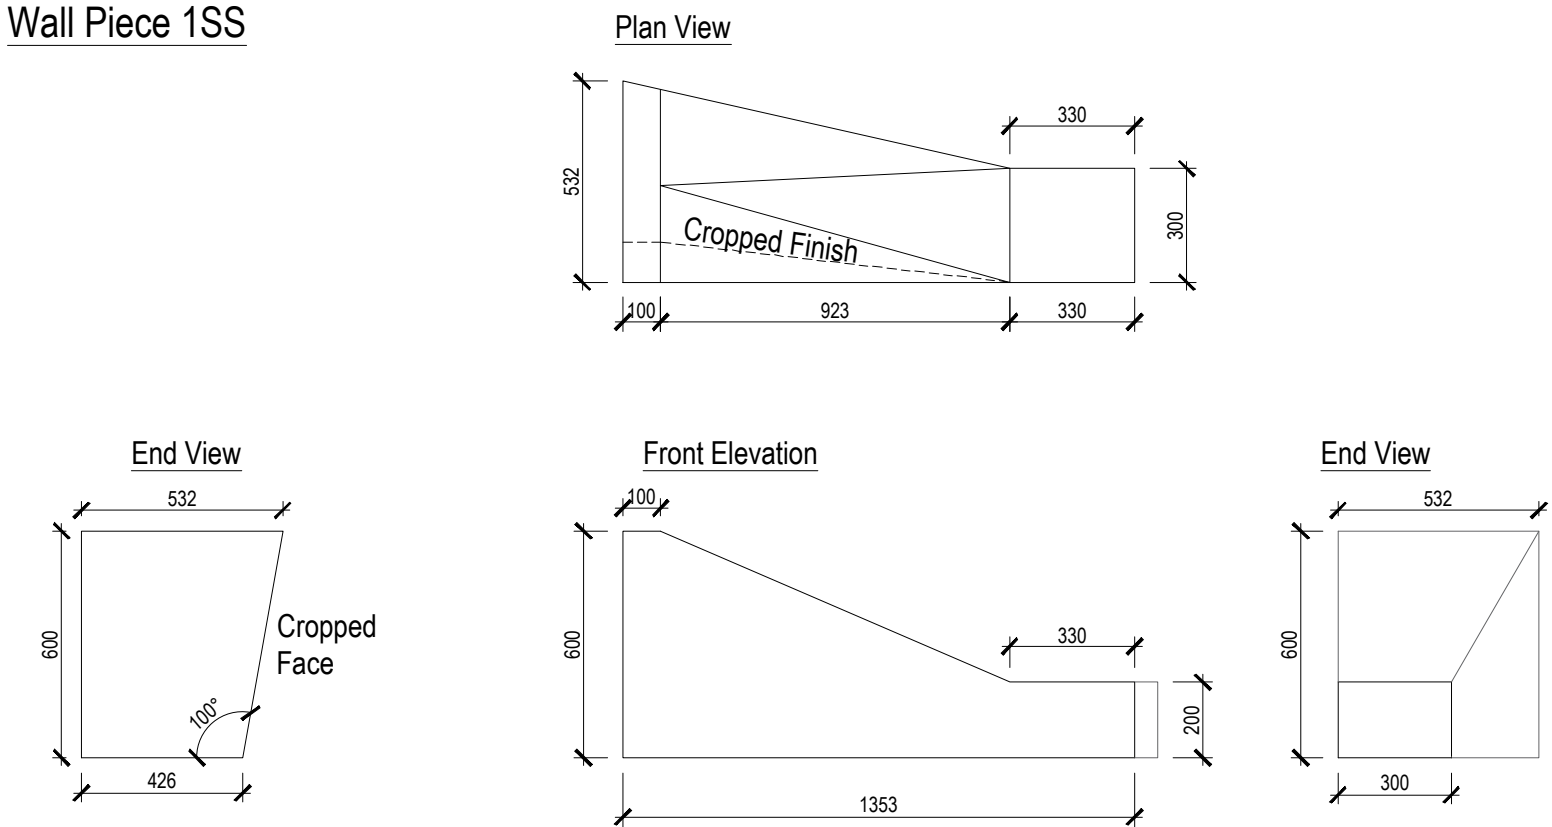


Wall Piece 2AA

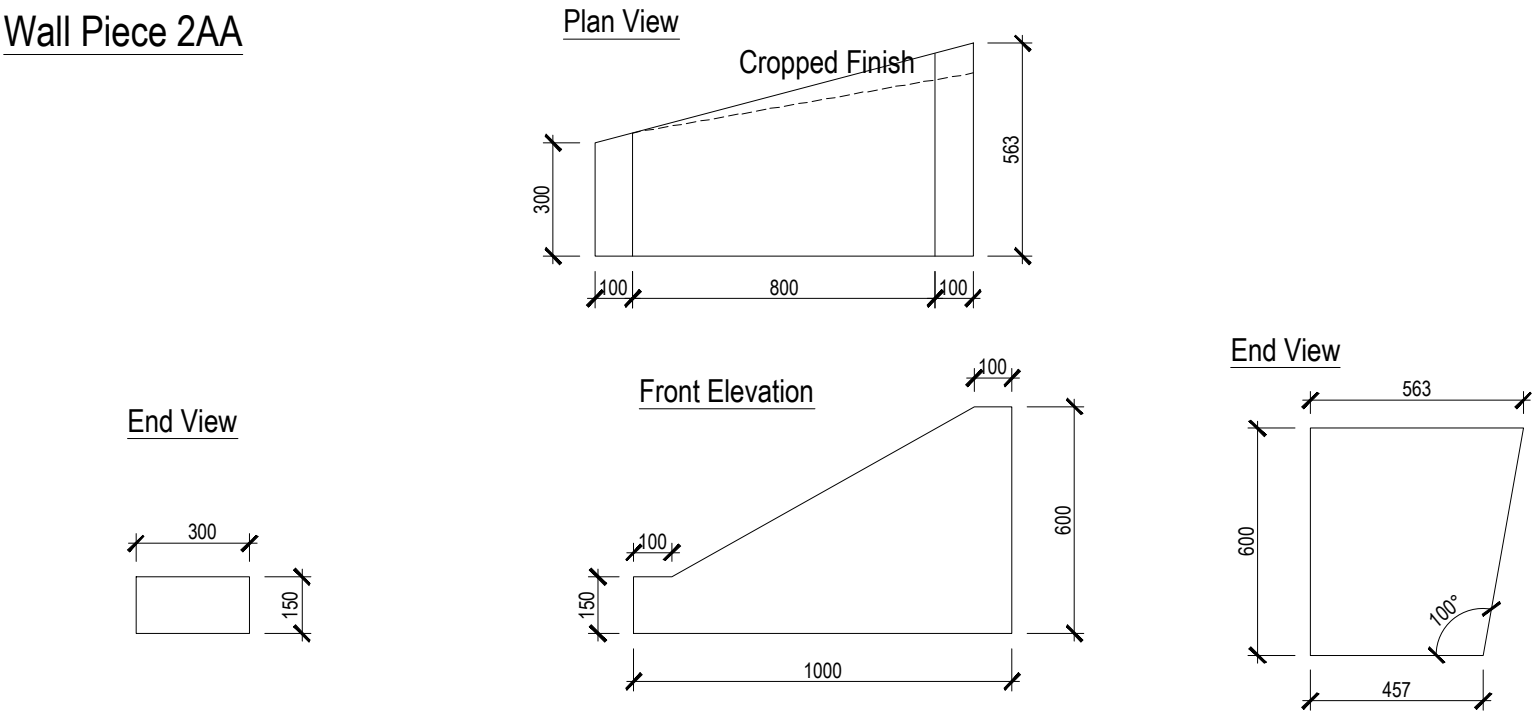


Wall Piece 2BB

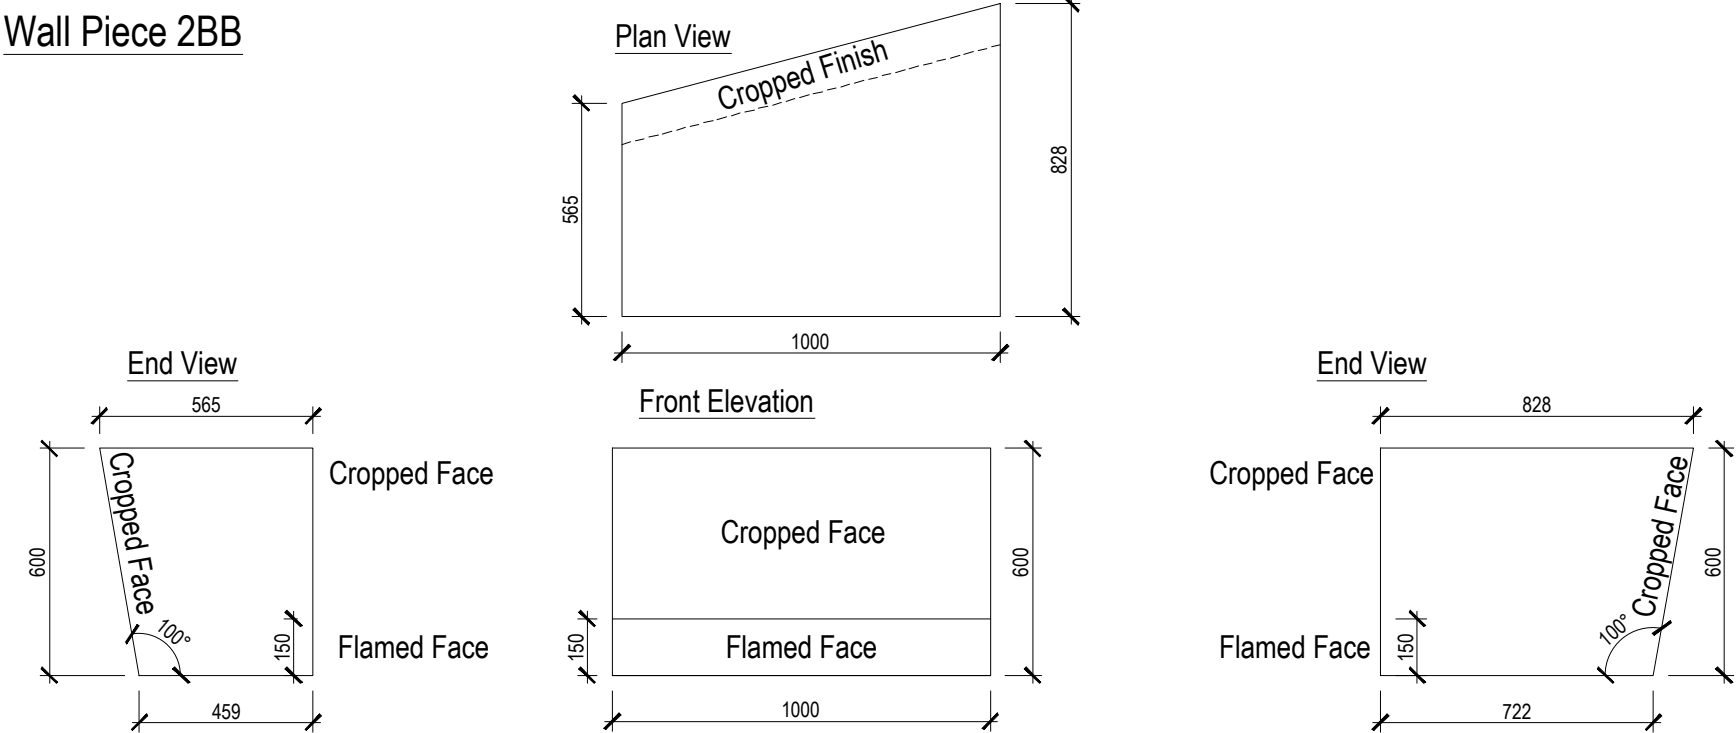


Wall Piece 2CC

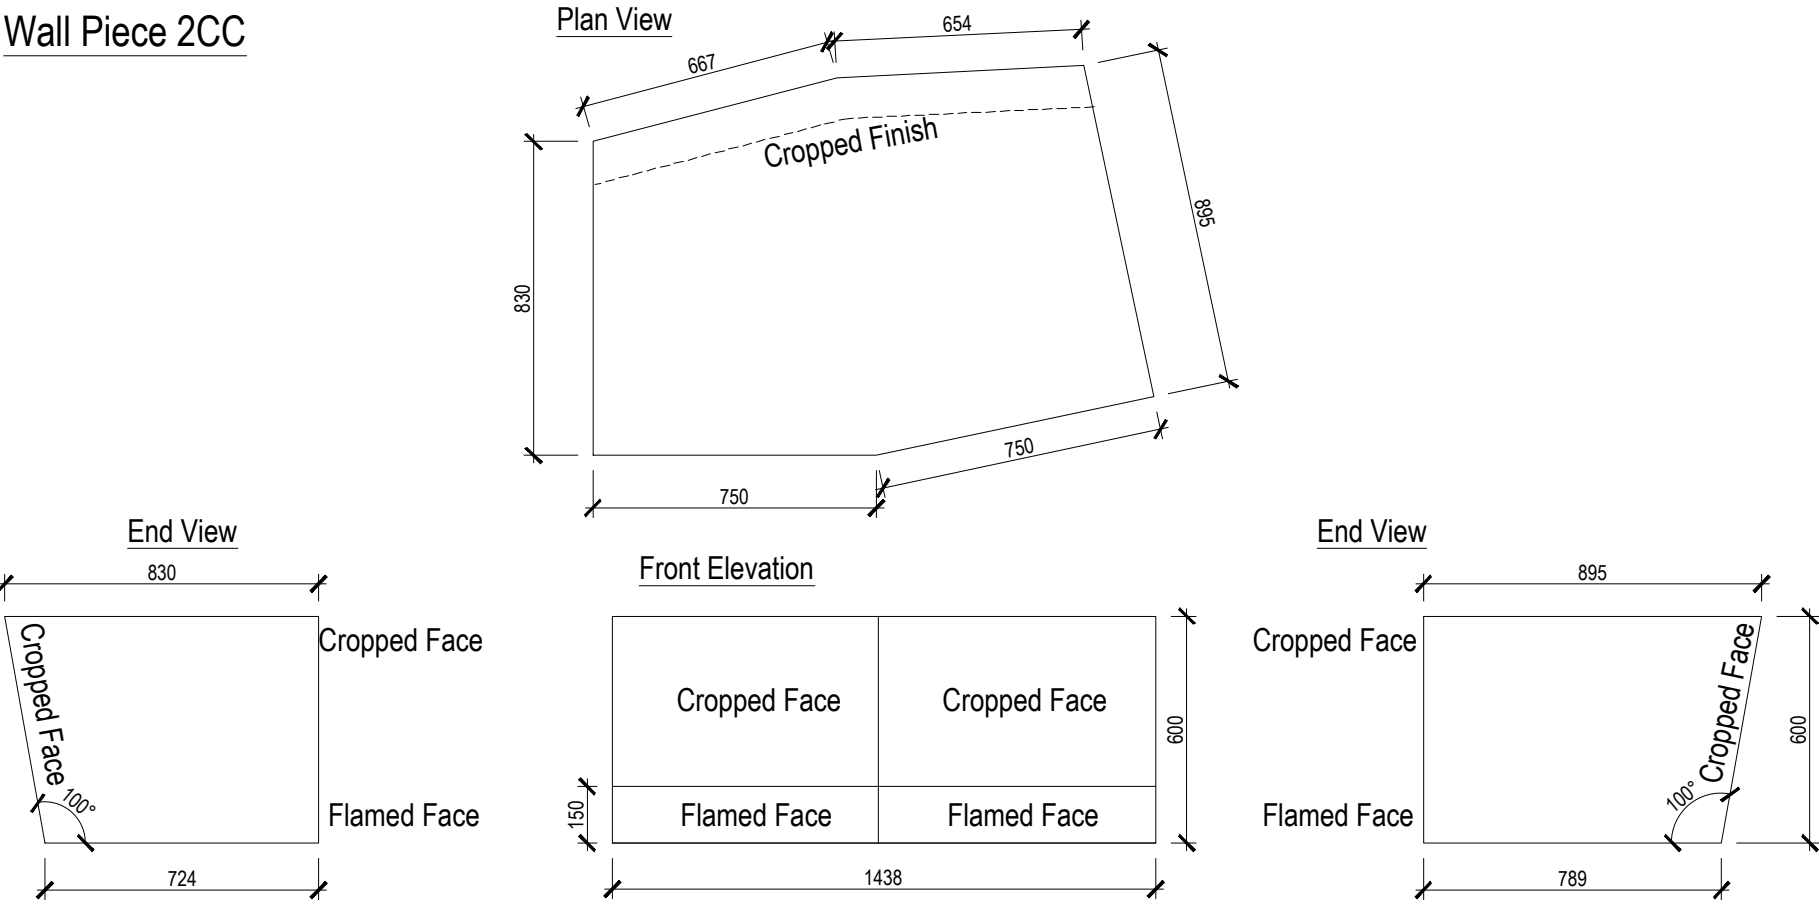


Wall Piece 2DD

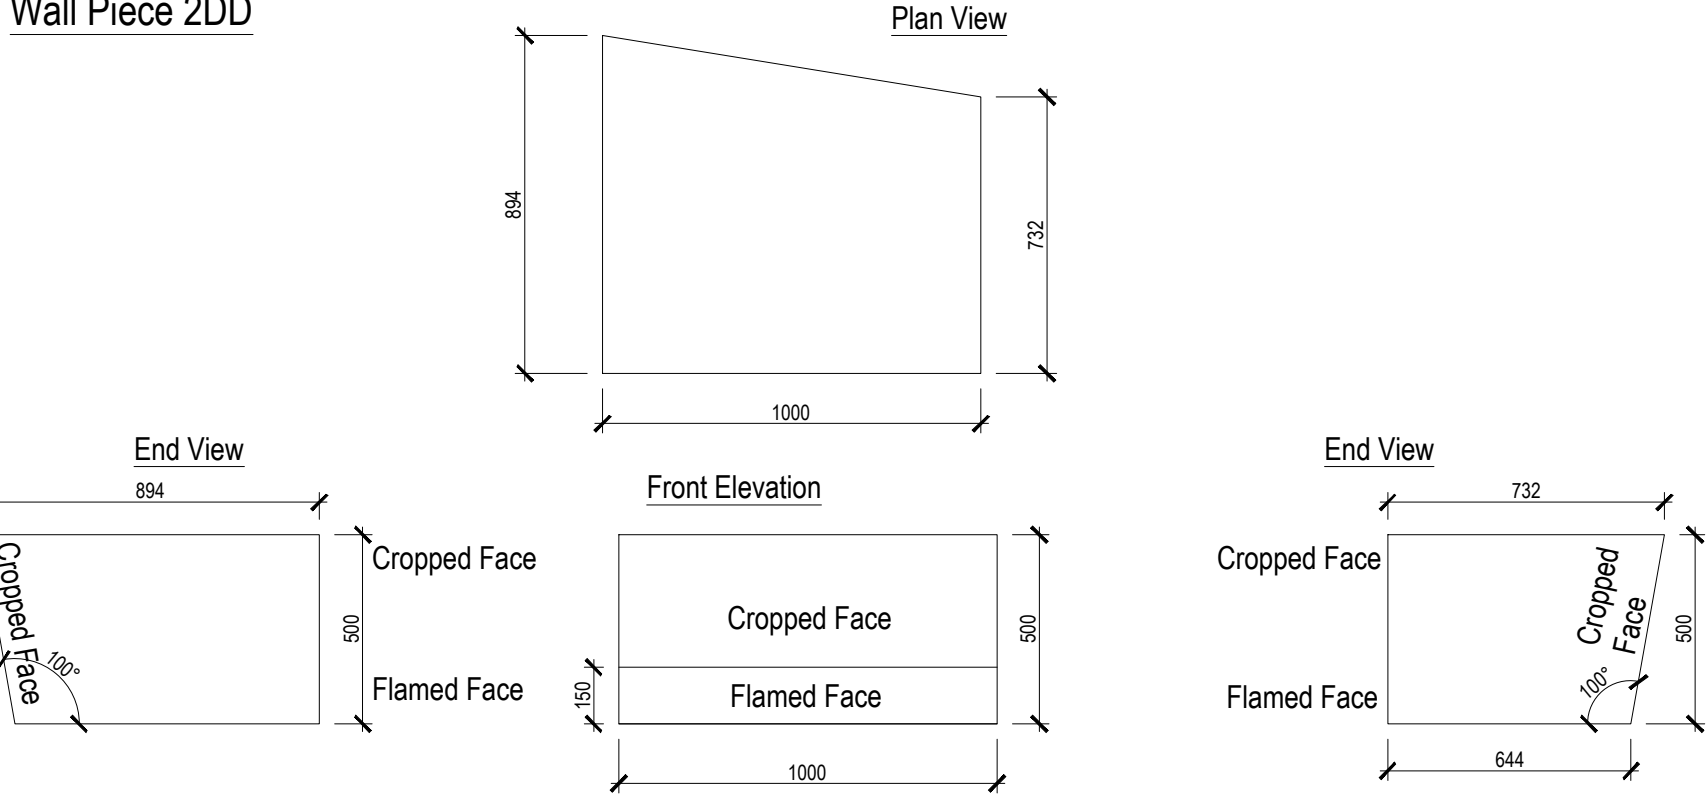

Wall Piece 2EE

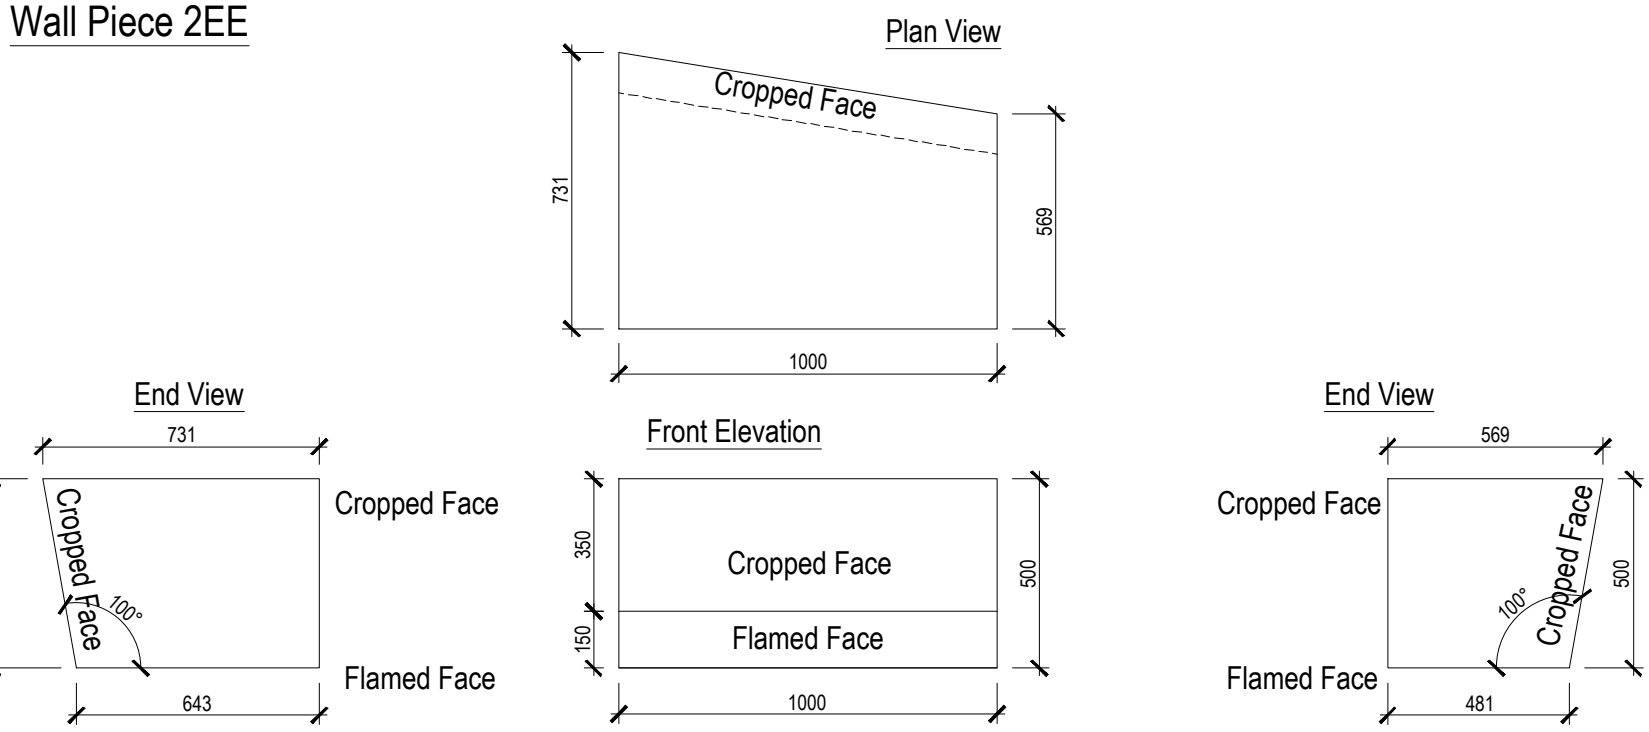

Wall Piece 2FF

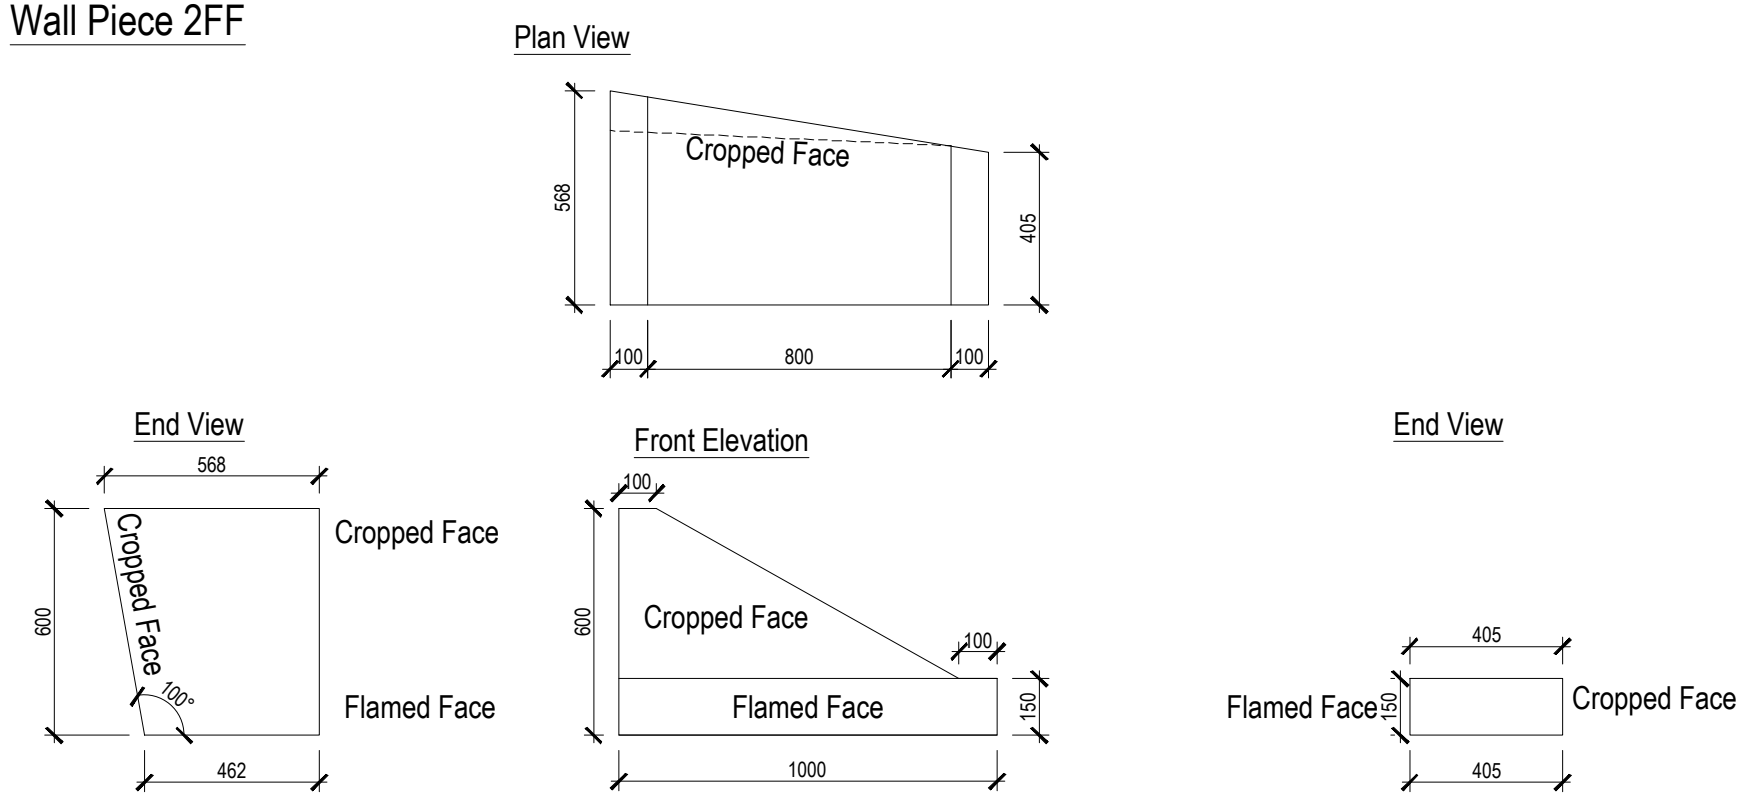

Notes:

- This drawing is copyright.
- Do not scale dimensions from this drawing.
- This drawing is to be read in conjunction with all other relevant drawings.
- All discrepancies on this drawing are to be reported to the architect.
- Do not modify any element of this drawing.
- Use drawing only for purpose(s) issued.

North Sign / Key Plan

The following external model files are included within this drawing:

Note: For all below surface structural elements and drainage details refer to engineers drawings and specifications. For illustrative purposes only to demonstrate a design intent. Contractor's engineer to develop proposals to submit for approval.

D	24/05/20	CCP rotating planters 1 & 2 to face into square, avoiding clash between seating and market stalls. Unit 1SS amended	CL	CL
C	27/02/20	Status amended to Construction. Minor amendments to wall unit and dims.	NV	CL
B	13/12/18	Status amended to Comment and Approval. Minor amendments to wall units and dims.	DW	DMcK
A	03/10/18	Amendments to unit dimensions in relation to paving levels	DMA	DW
Rev	Date	Revision Notes	Dn	Rv
Client / Contractor				

IBI

Intelligence Buildings Infrastructure

www.ibigroup.com

Project

BARNSELEY PUBLIC REALM

Drawing Title

WALL TYPE 1 DETAILS [RAISED PLANTER 2]
- MAIN SQUARE - [SHEET 3 OF 3]

Job Number	Drawing Originated Date	PAS 1192 Status Code
50035	27/02/2018	-
Scale@A1	Purpose	
1:20	CONSTRUCTION	

Drawing Number	Revision
BBTC_IBI_N1_L_G700_DT_00_07	D