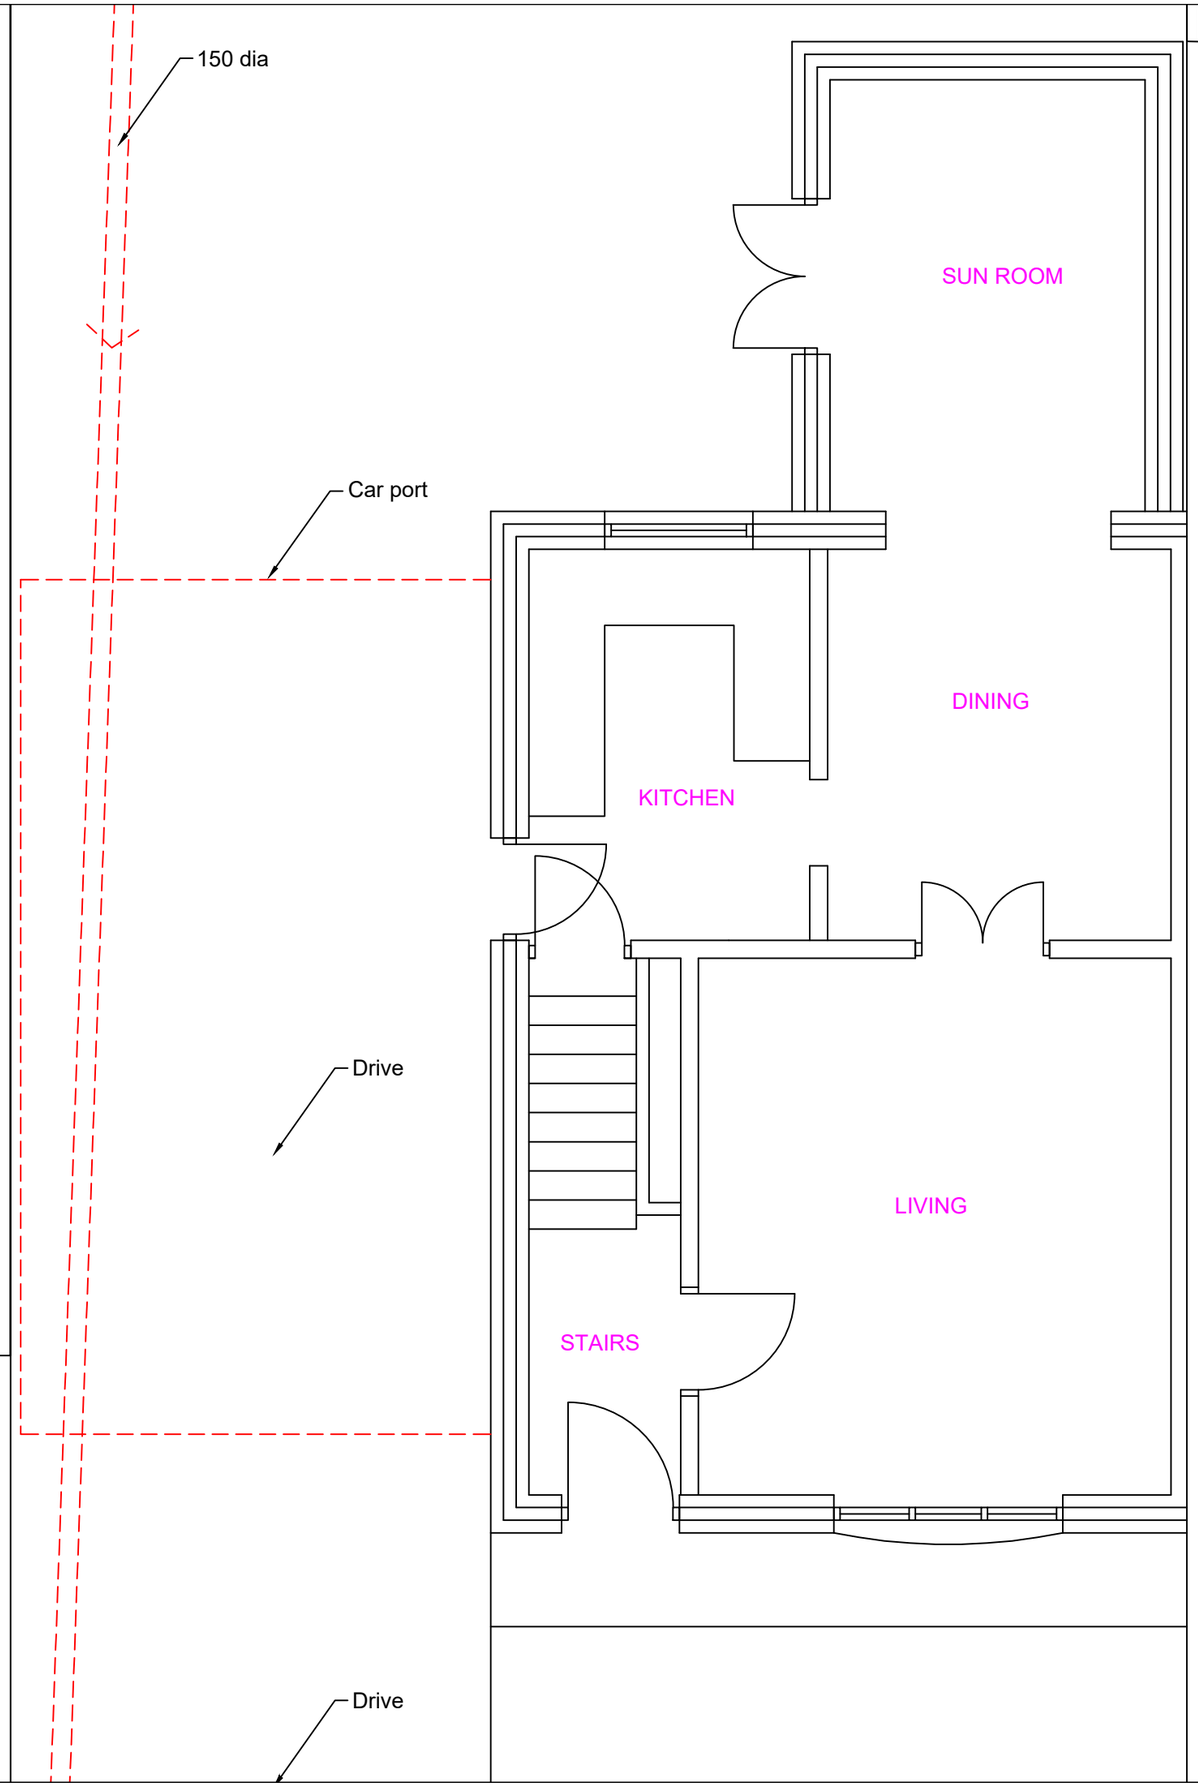


Revisions	A. .	.
This drawing is for planning permission only and is not a construction drawing.		
Drawing Title	EXISTING-GROUND-FLOOR-PLAN	
Job No. - Dwg No.	DM /2022/1	. —
Client:	T and B Walker 35 Meadow Road Royston Barnsley S71 4AH	
Scale.	1:50	