

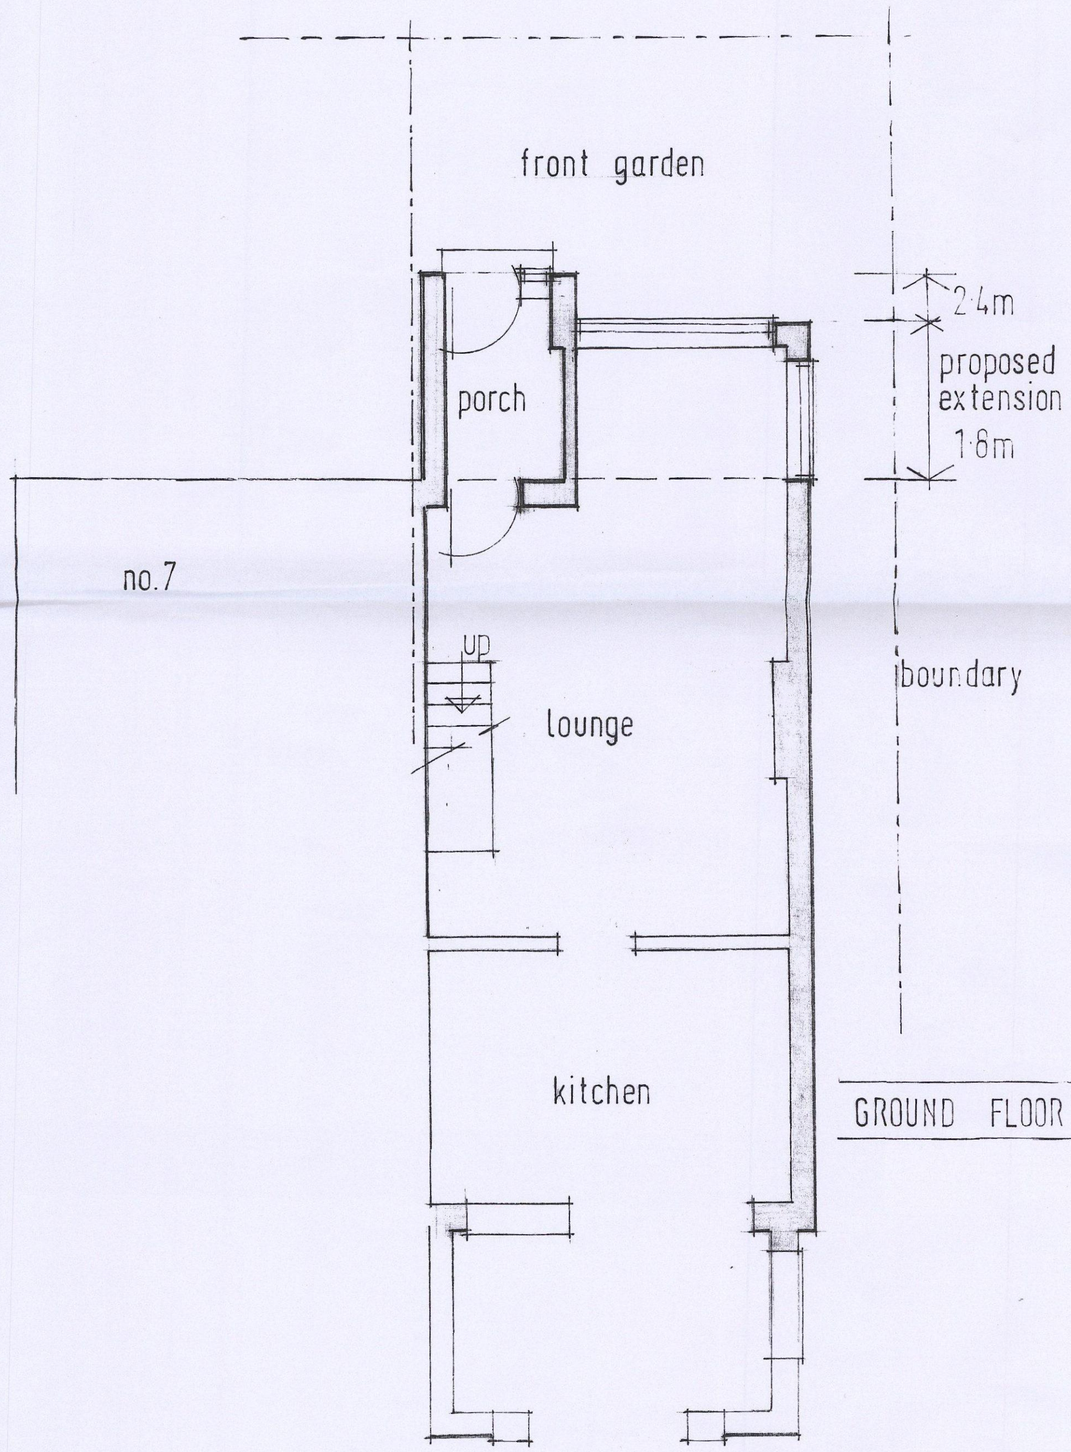


GROUND FLOOR PLAN 1/50

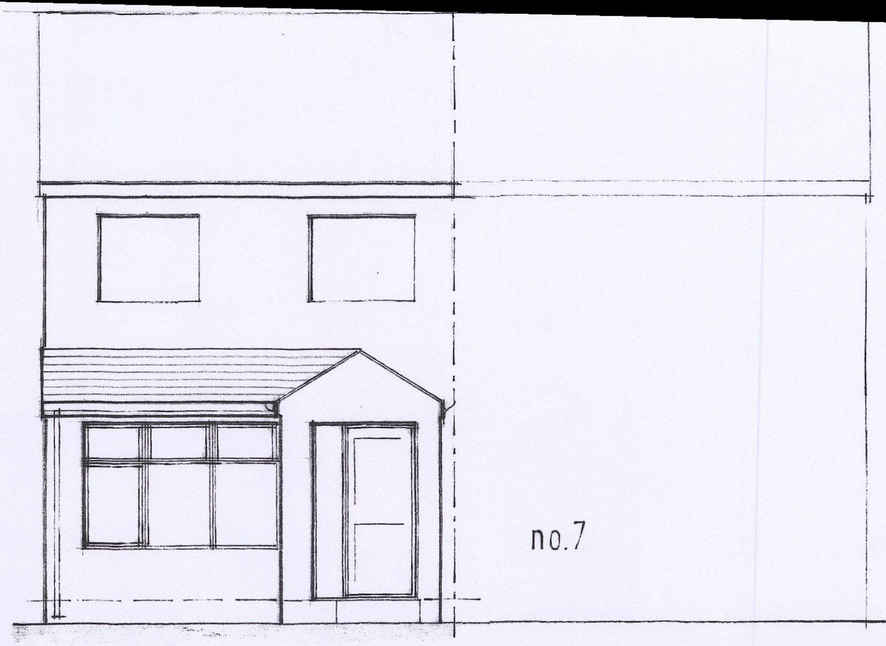


FRONT 1/50

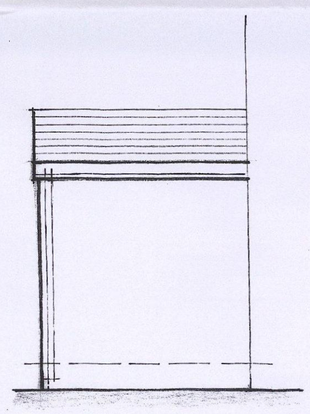


SIDE 1/50


BMBC
CORPORATE MAIL ROOM
27 AUG 2013
Received by:
ORIGINAL COPY

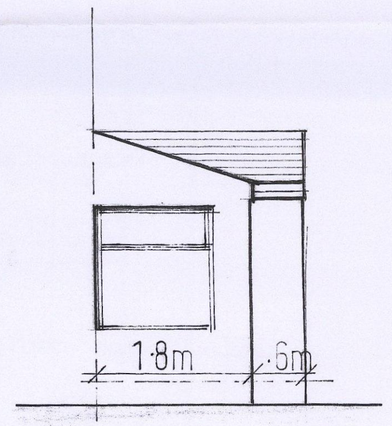

SIDE 1/50

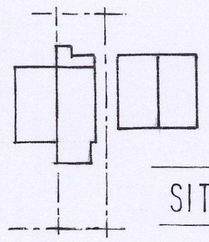

SITE PLAN 1/500

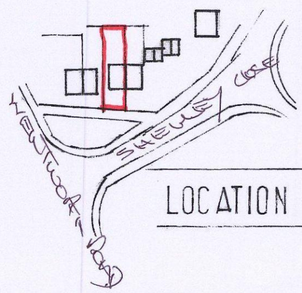

LOCATION PLAN 1/1250