
Construction staff and operatives must ensure the principal contractor has provided thorough and accurate information on all health and safety aspects relating to the designs identified on this drawing including the review of:

- Designers/contractors risk assessments
- Method statements
- Permit to work
- Pre construction information

The designers note that the following health and safety risks relating to this drawing have not been eliminated during the design process:

ref	residual risk

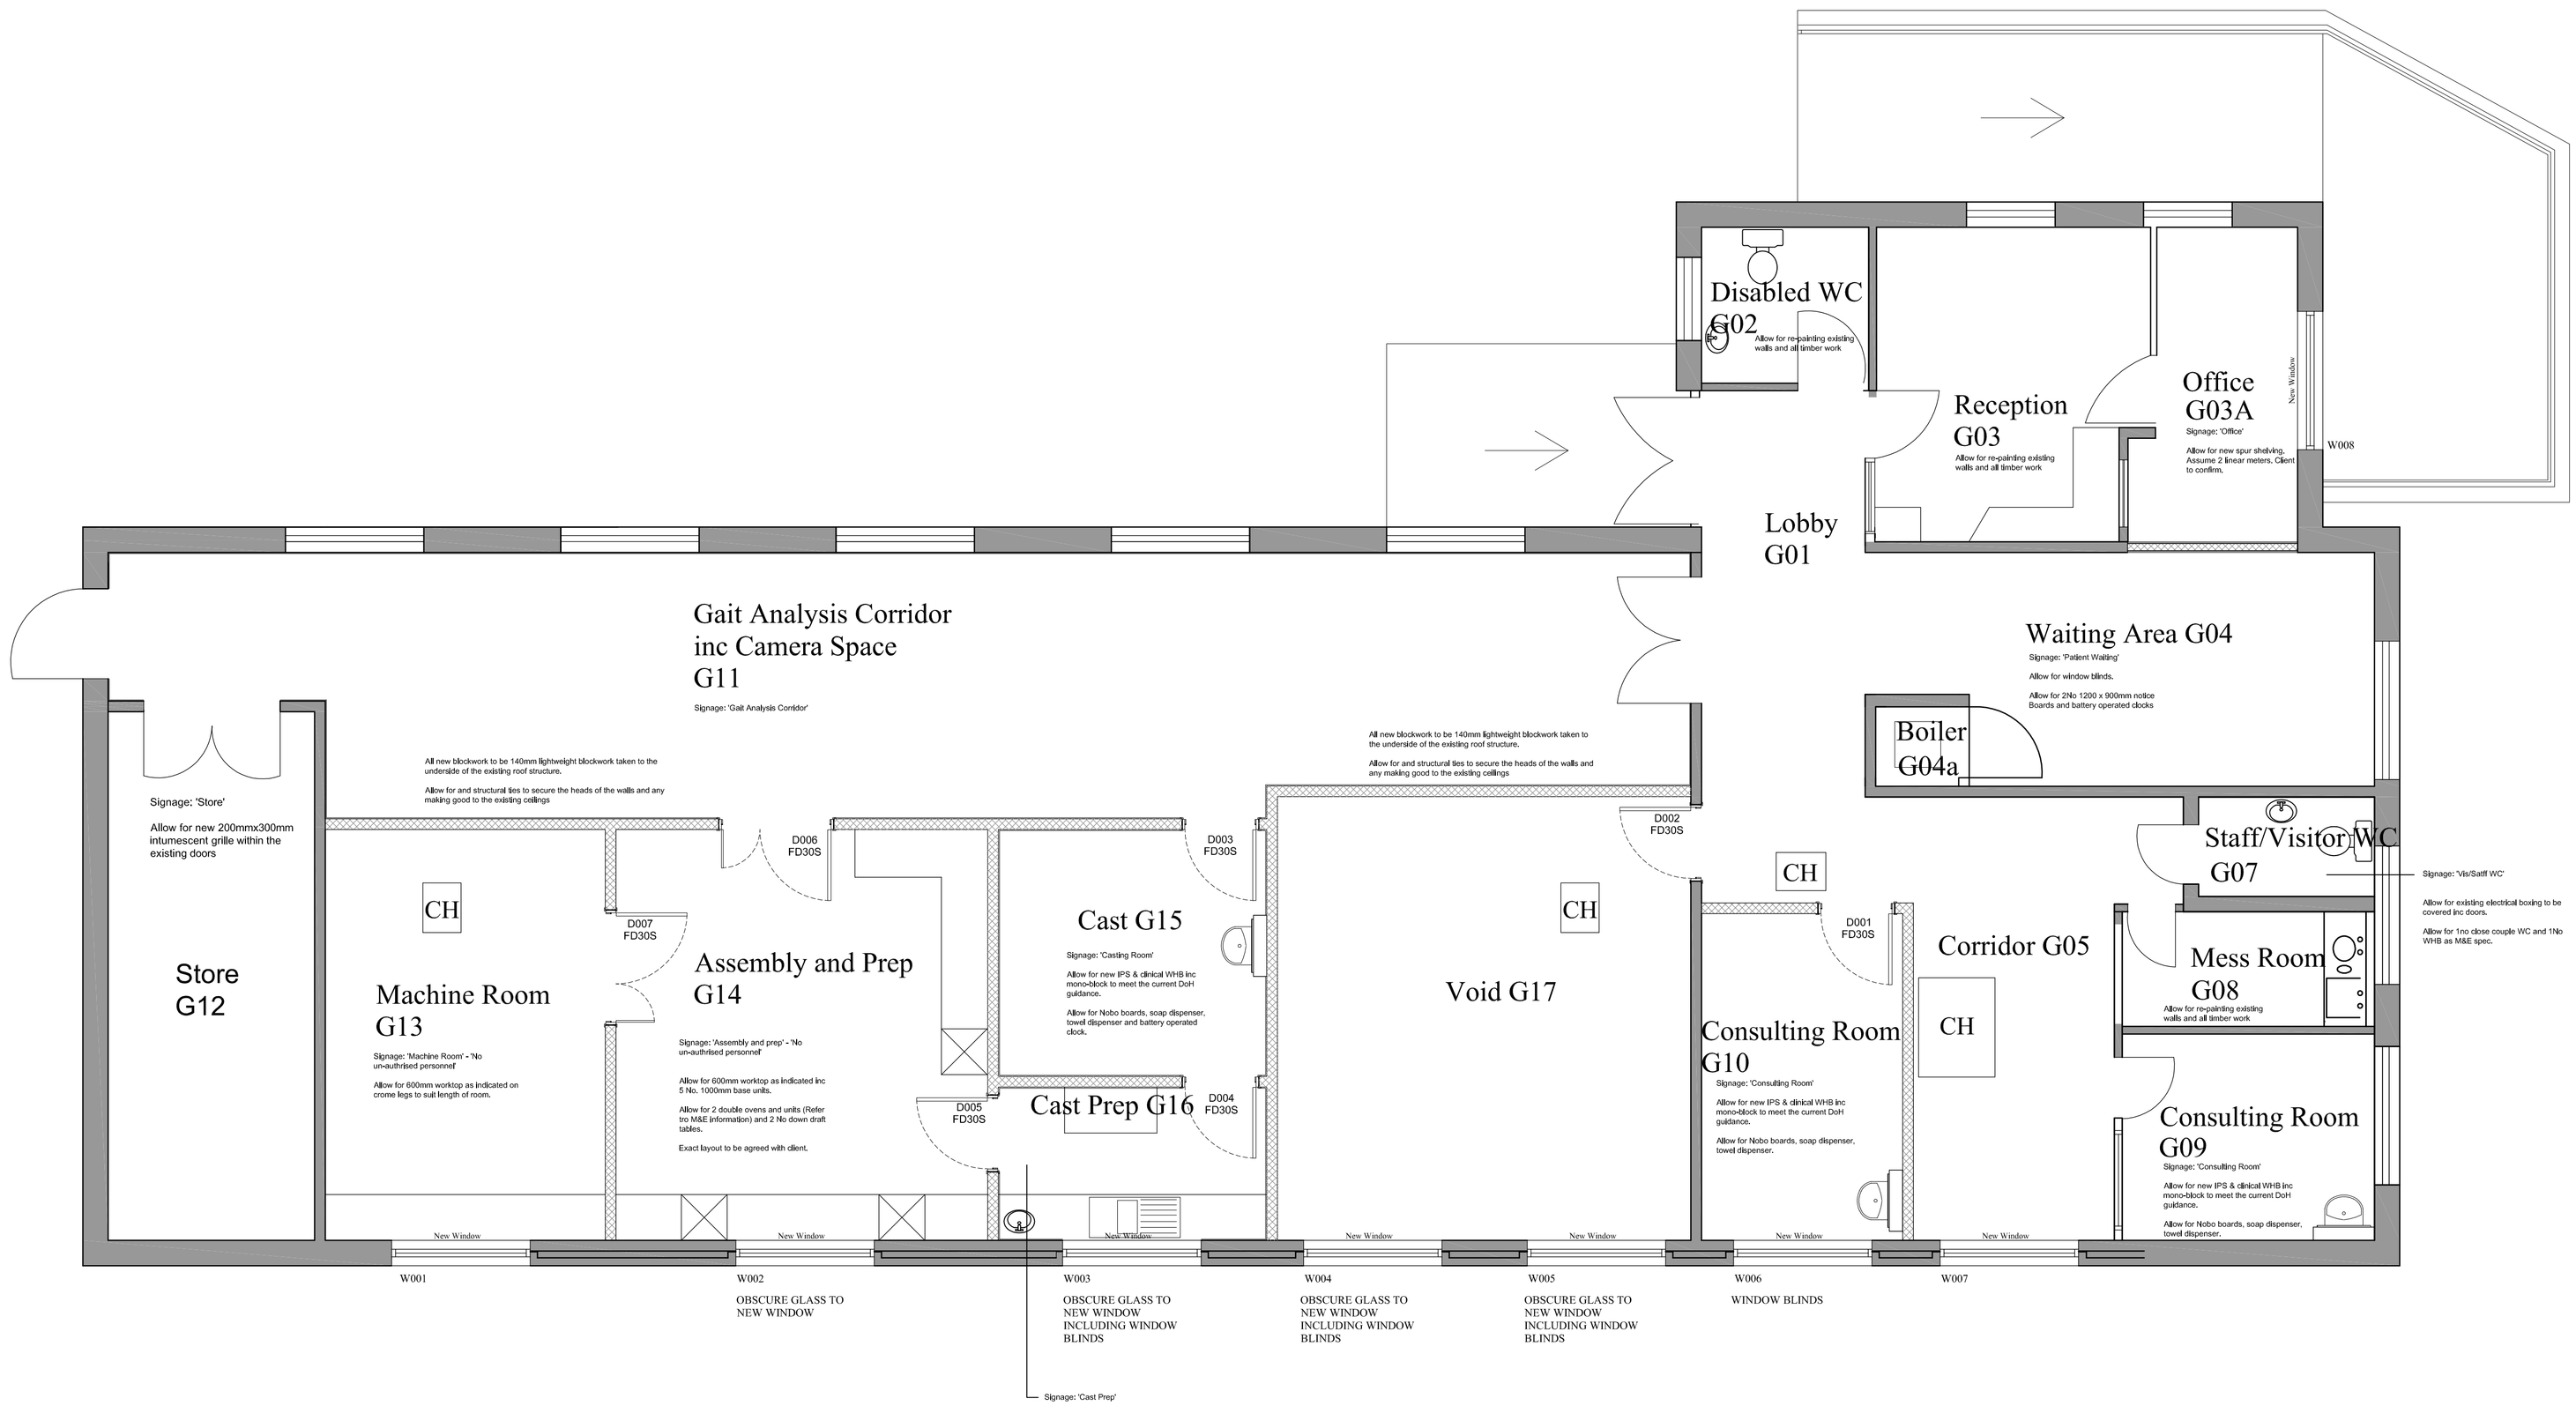

revision	date	by	chk

All dimensions to be verified on site and the Architect informed of any discrepancy. All drawings and specifications should be read in conjunction with the Health and Safety Plan; all conflicts should be reported to the CDM Co-ordinator.

This drawing is the Property of Bowman Riley Architects Limited ©
DO NOT SCALE FROM THIS DRAWING

[x] preliminary	[ ] comment	[ ] construction
[ ] planning	[ ] tender	[ ] record

bowmanrileyhealthcare architects
Toronto Square · Toronto Street · Leeds · LS1 2HJ
Leeds | London | Skipton | Delhi
0113 391 7570 · www.bowmanriley.com

Willmont Dixon

drawn by	checked by	date	scale @ A1
Ds	chk	MD	1:50 @A1

Podiatry Unit TP3/Task 02,
Kendary Hospital,
Barnsley,South Yorkshire

Proposed Plan

project number	drawing number	revision
1216	**201**	-

cad reference: Q:_HC Projects\HC\1216 - Podiatry Unit - Kendray Hospital, Barnsley\1216 -03 Cad\(200) Plans\201 Proposed Plan.dwg