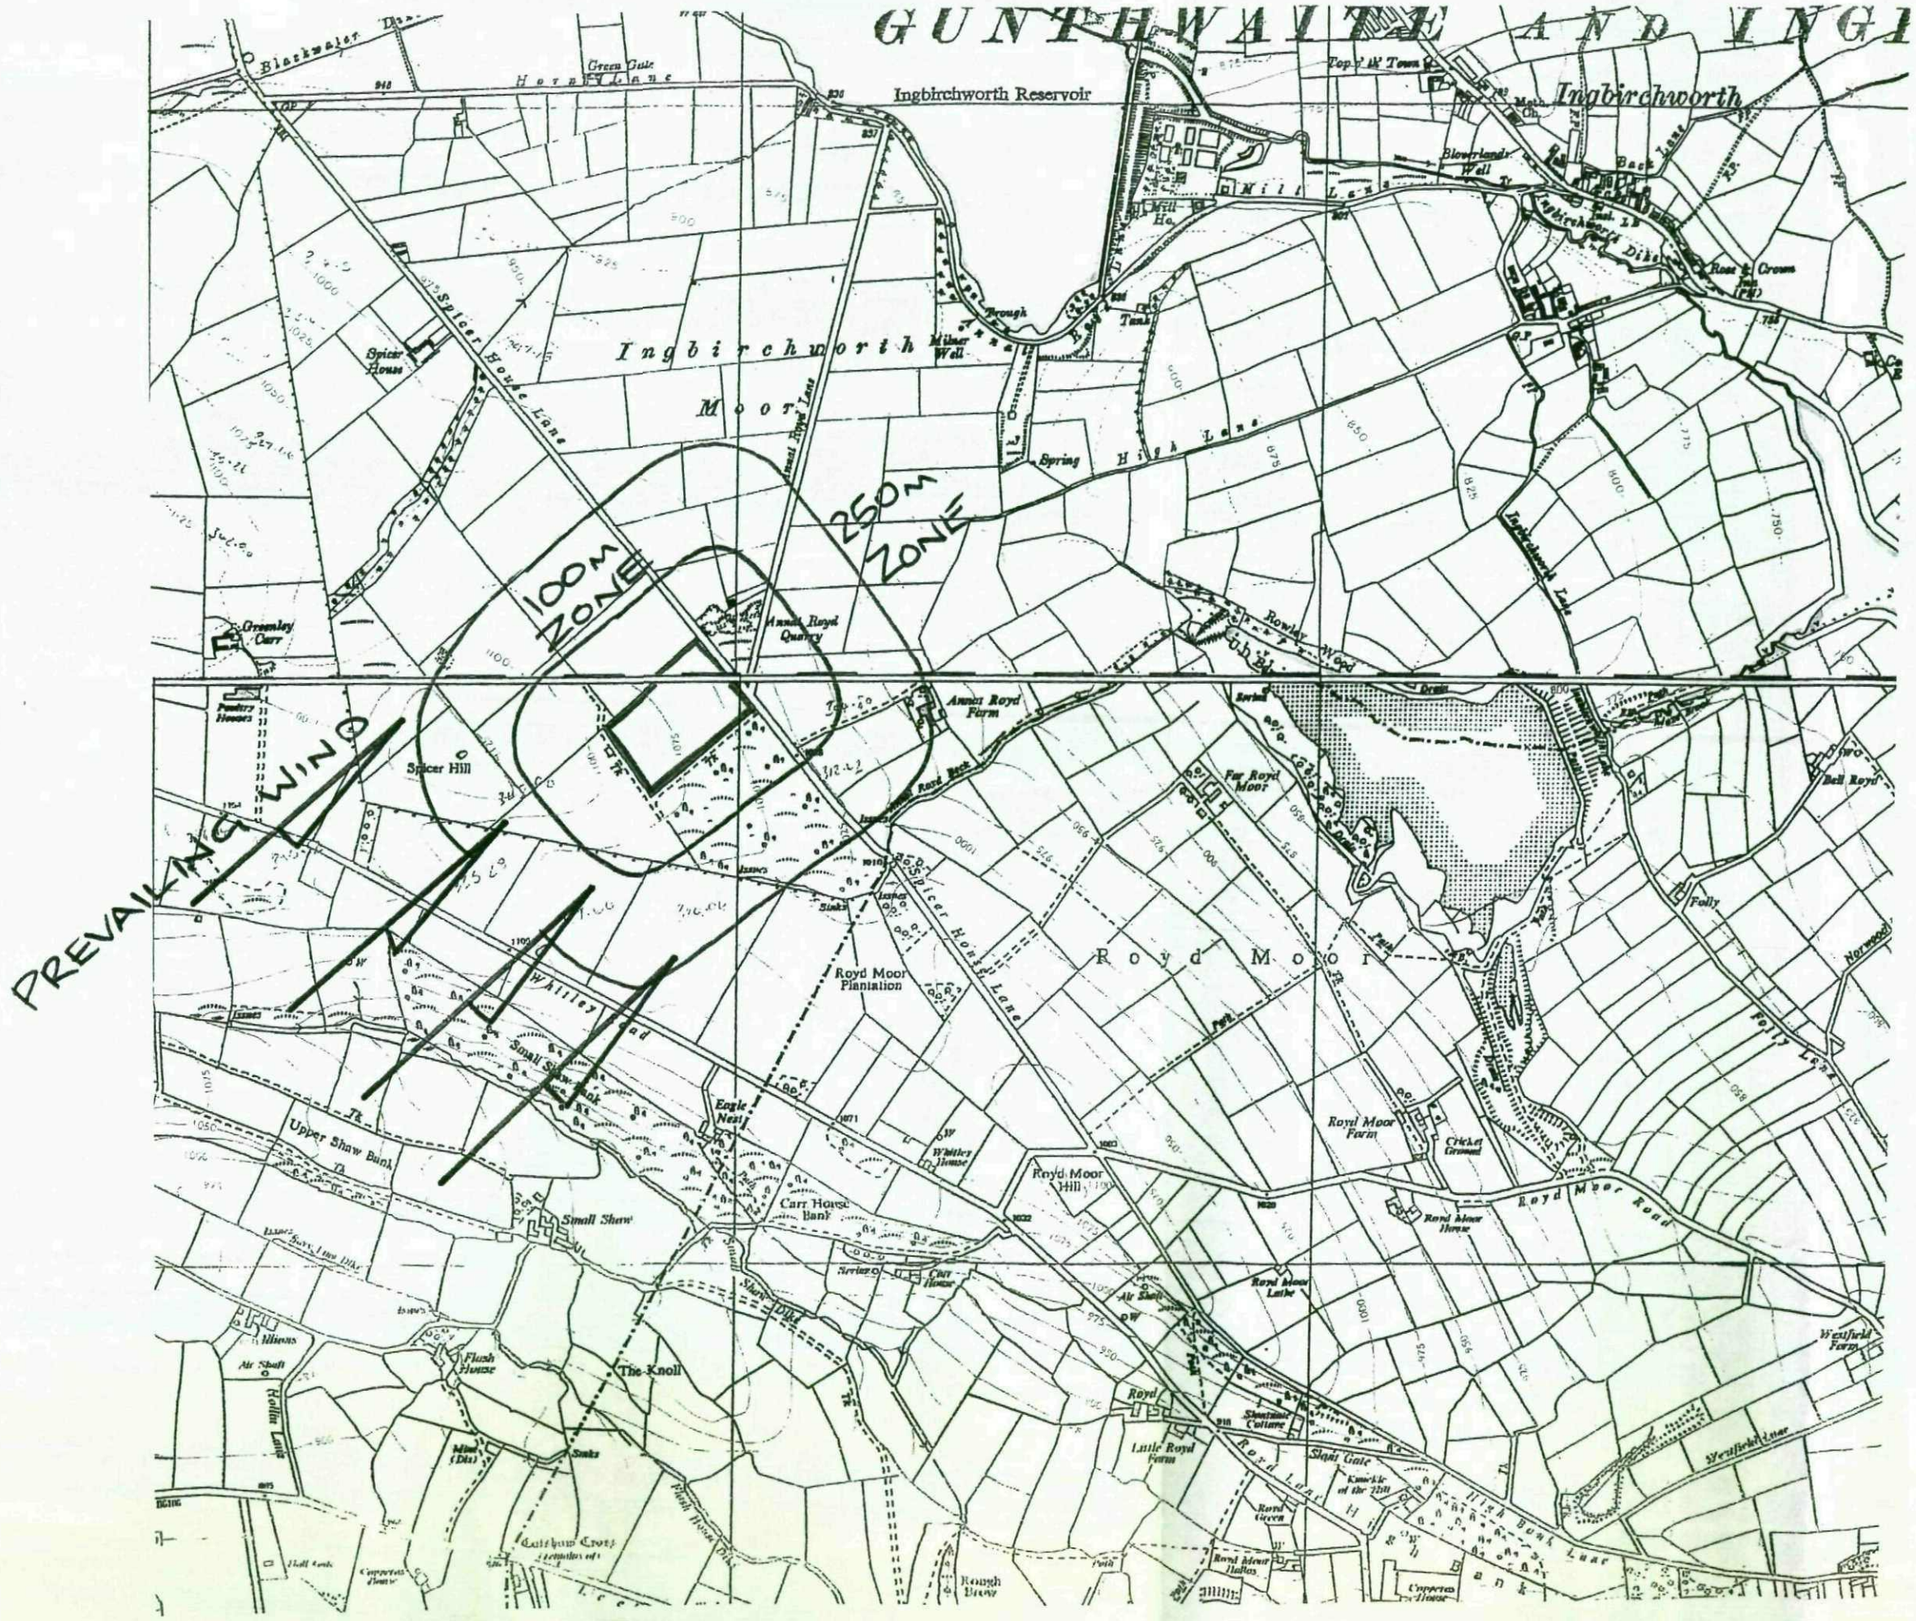

Legend:

N

FGB Fennell, Green & Bates

FENNELL, GREEN & BATES
25 Smyth Street
Wakefield
West Yorkshire
WF1 1ED

Tel - 01924 372197
Fax - 01924 385559

e-mail - fgb@fgb-surveyors.co.uk

Client
J G Pears
Bella Vista Farm
Hartcliffe
Penistone
S36 9FN

Site Name
Spicer House

Project Title
Dust Report

Scale	Date	Drawn by	Checked
1:10560	16.02.07		

Dwg. title
Dust Plan

Dwg no: JGP/SH/DA1 Rev: 00

PLOT SIZE: A3. PLOT SCALE: 1:10560