


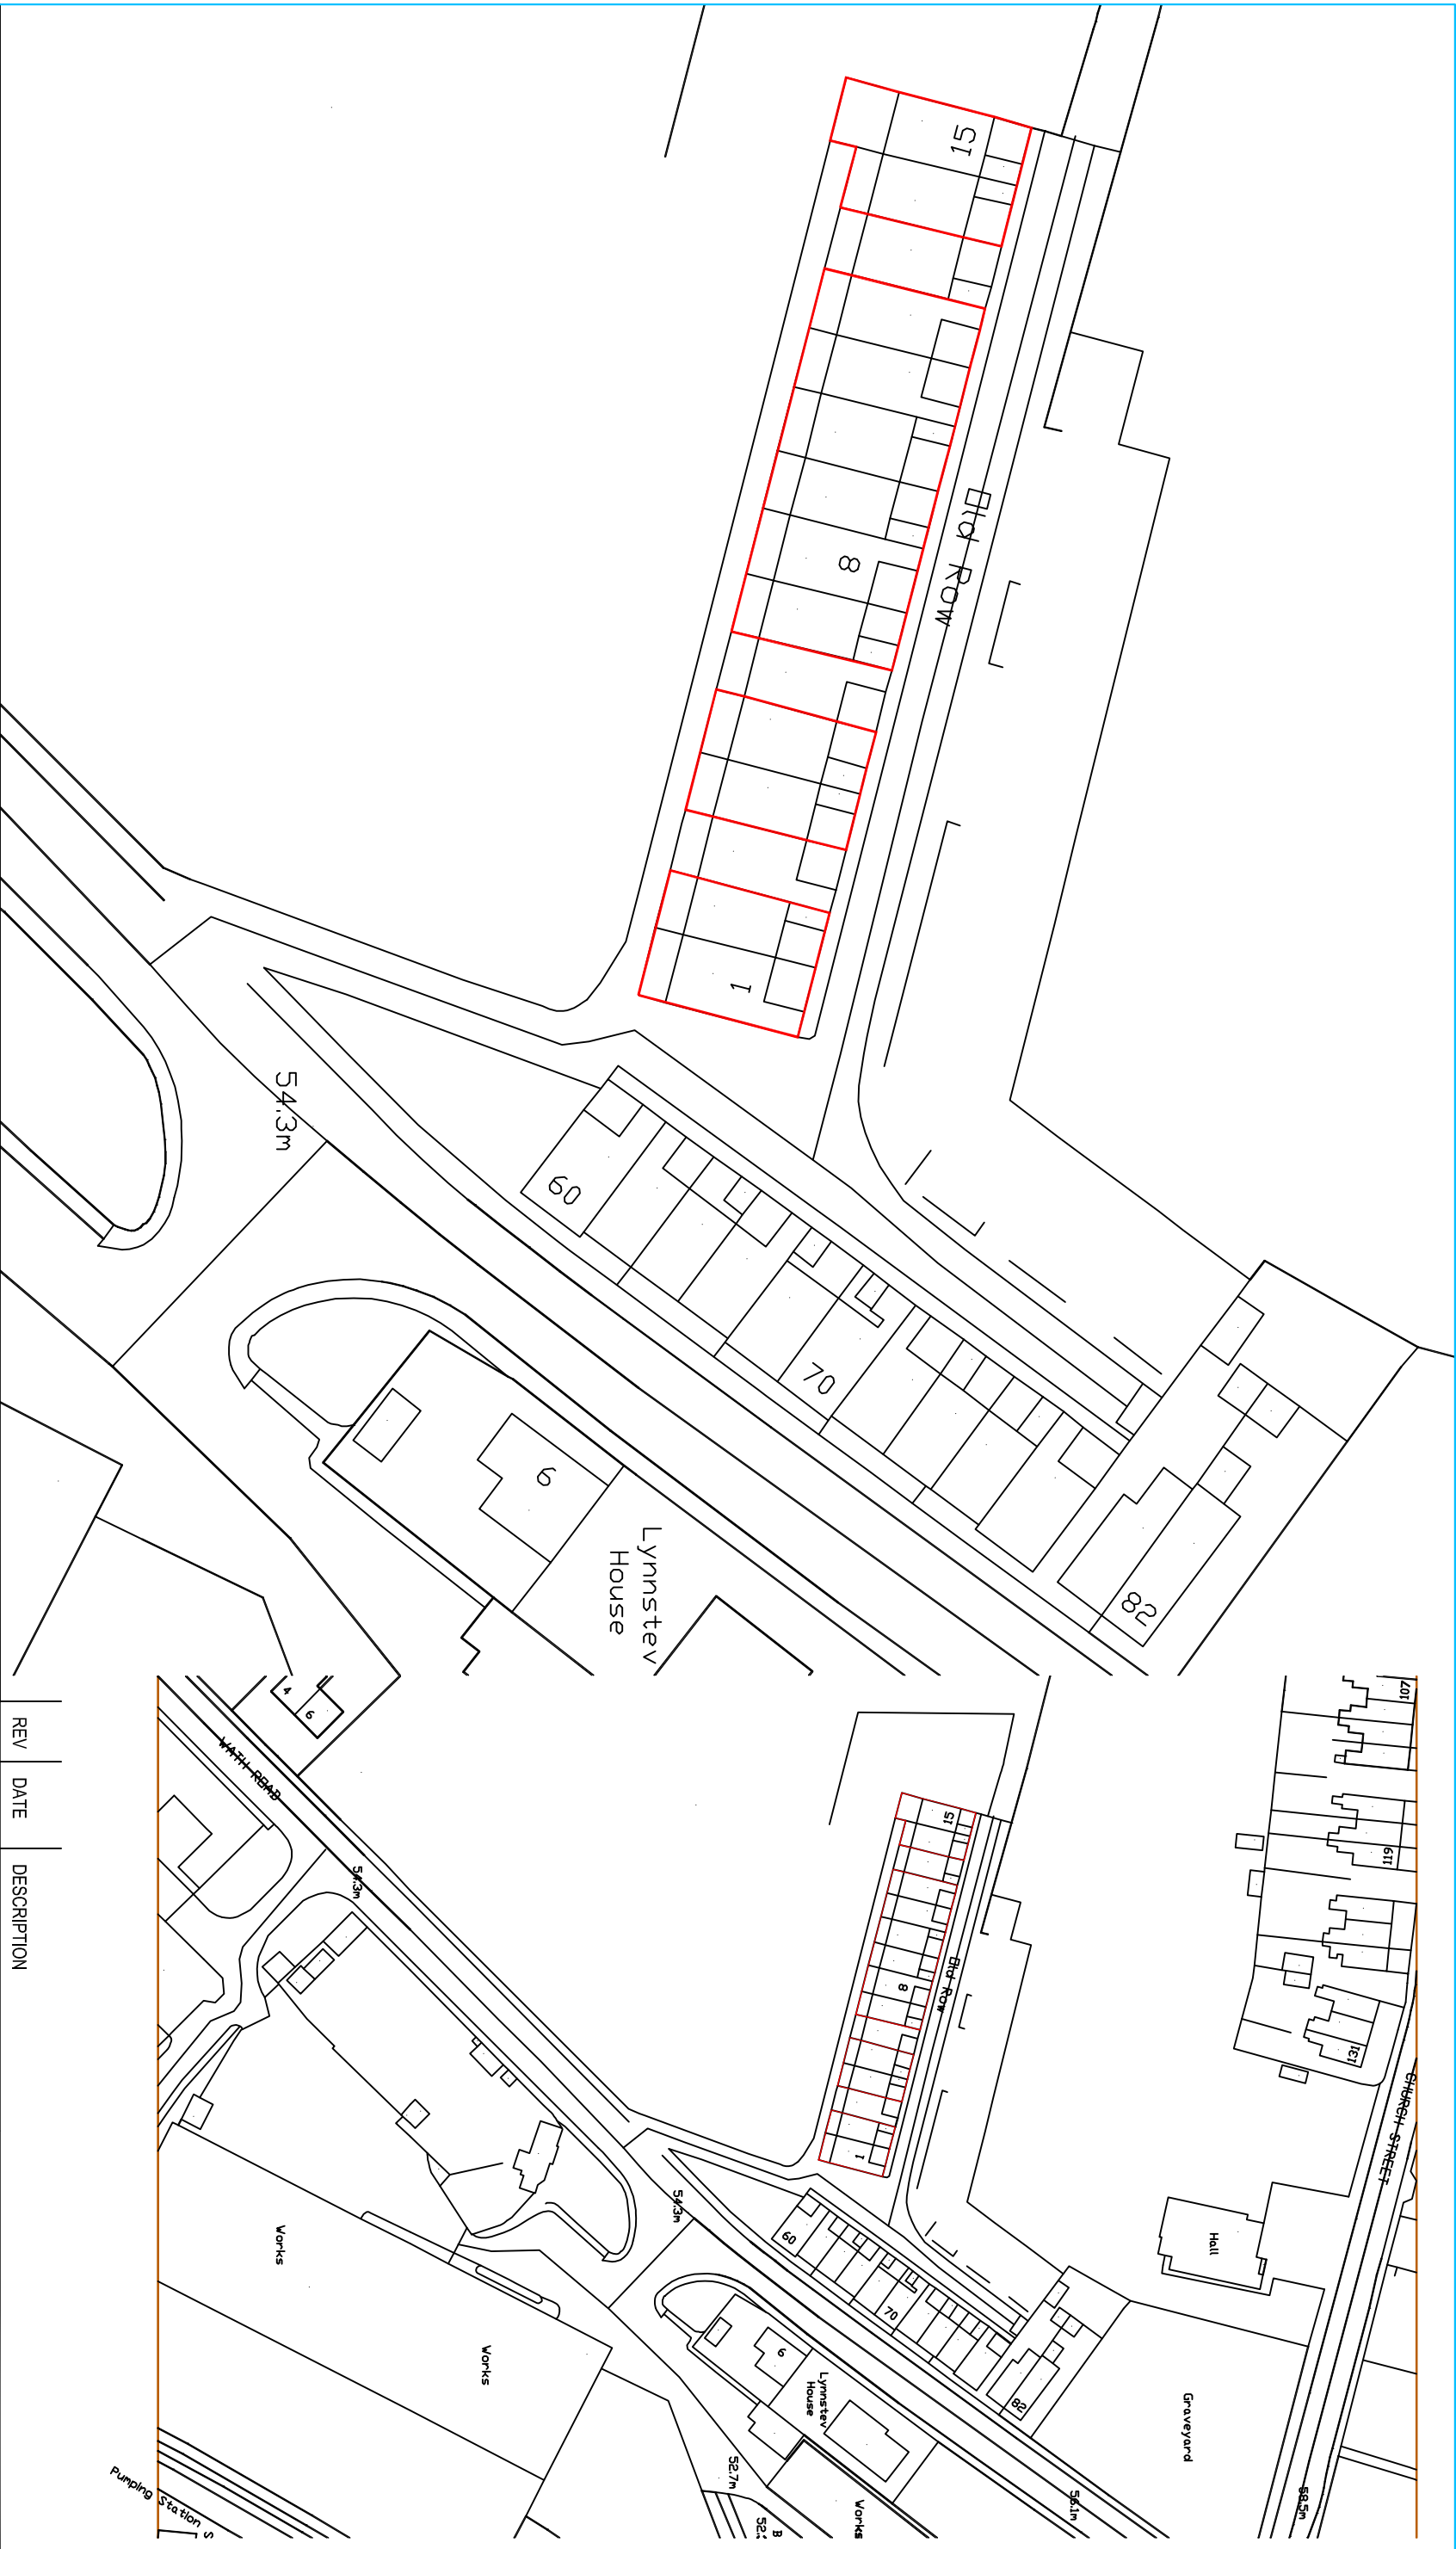

NPS BARNESLEY LTD

PO BOX 634
BARNESLEY
SOUTH YORKSHIRE, S70 9GG
TEL: 01226 774605 FAX: 01226 774399
EMAIL: enquiries@nps.co.uk

Head Office:
Lancaster House, 16 Central Avenue, St Andrews Business Park,
Norden, NE7 2HR Tel: 01603 706000 Fax: 01603 706001
Other Office locations can be found on website : www.nps.co.uk



REV	DATE	DESCRIPTION	CLIENT		
PROJECT			BERNESLAI HOMES		
ELSECAR COTTAGES REFURBISHMENT AND REPAIR WORKS			CAD FILE REF	DATE	SCALE
SUBJECT			REV	DRAWN	CHECKED
LOCATION / BLOCK PLAN			PROJECT NR	DRAWING NR	
			HSG 4258A	98	